


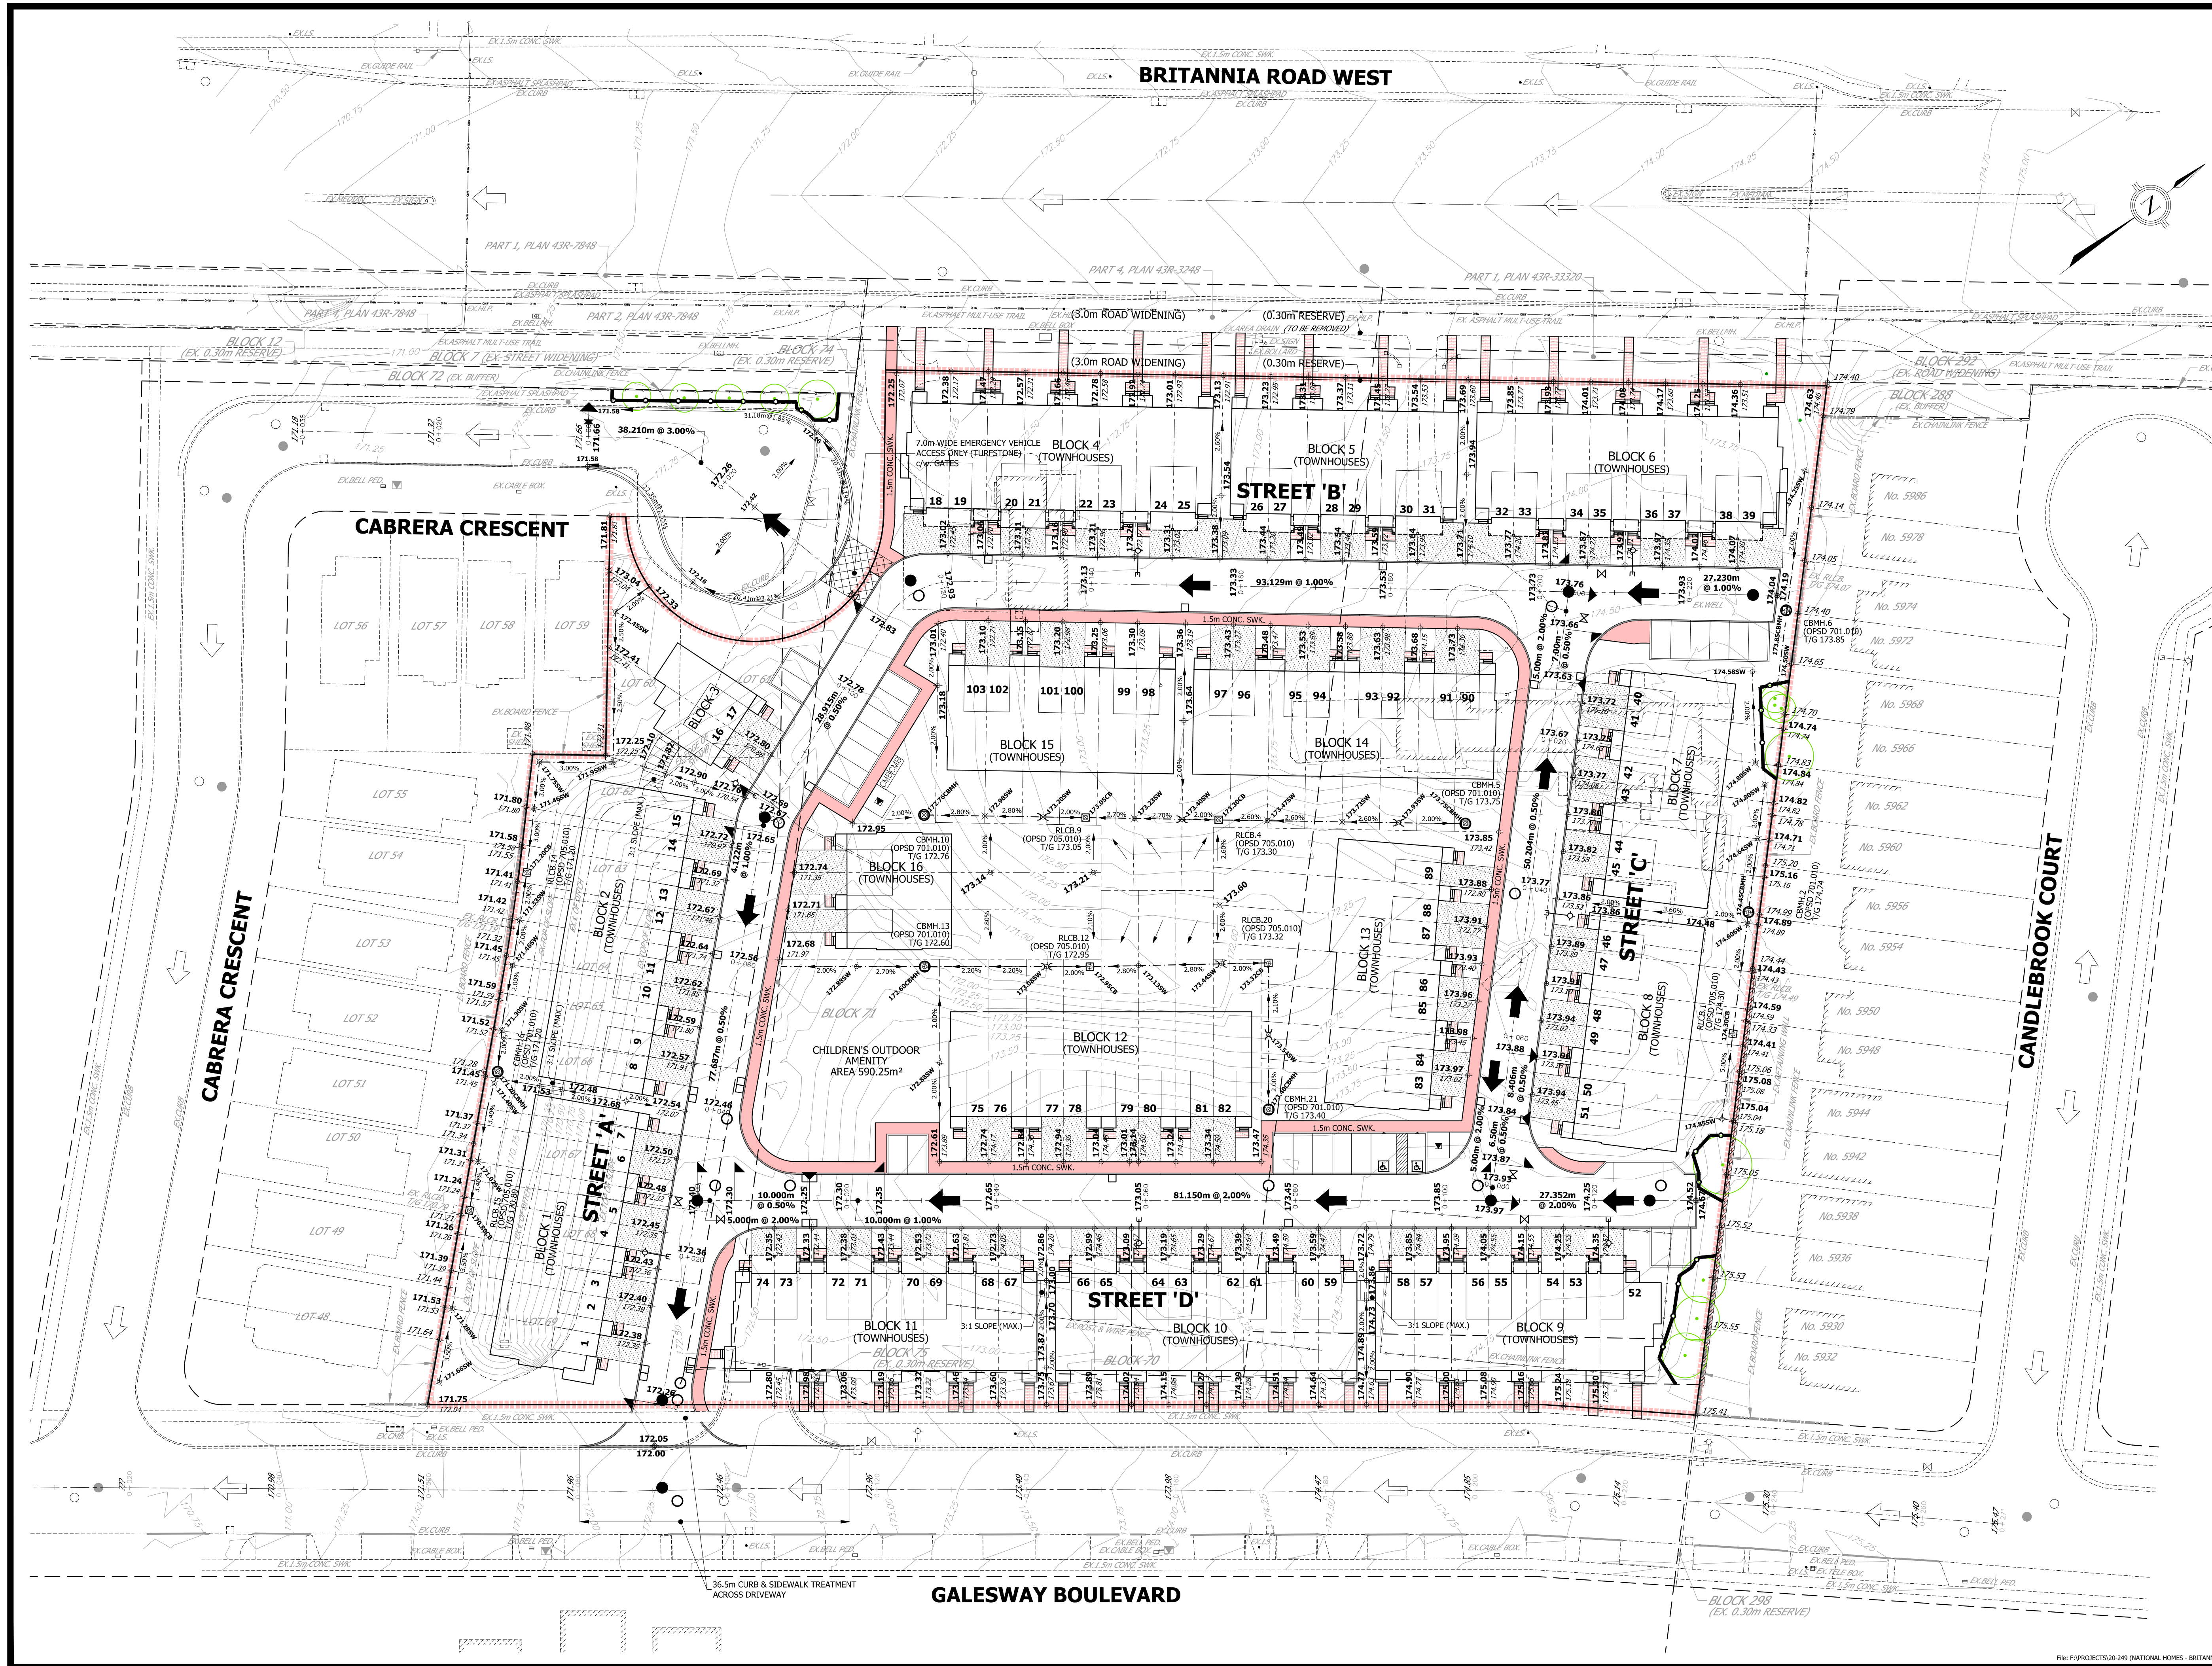

BRITANNIA ROAD WEST

CABRERA CRESCENT

GALESWAY BOULEVARD

CANDLEBROOK COURT

KEY PLAN
N.T.S.

LEGEND

- PROPOSED STORM MANHOLE
- PROPOSED SANITARY MANHOLE
- EXISTING STORM MANHOLE
- EXISTING SANITARY MANHOLE
- SINGLE CATCHBASIN
- DOUBLE CATCHBASIN
- ⬆ HYDRANT & VALVE
- ⬆ VALVE & BOX
- ⬆ TRANSFORMER
- ✉ COMMUNITY MAILBOX
- ▬ DRIVEWAY
- ▬ MAXIMUM 3:1 (UNLESS OTHERWISE NOTED)
- EXISTING CONTOUR AND ELEVATION
- ±173.64 PROPOSED ELEVATION
- ±174.12 EXISTING ELEVATION
- ±175.25SW SWALE ELEVATION
- ➡ OVERLAND FLOW ROUTE
- ➡ EXISTING OVERLAND FLOW ROUTE
- WOOD PRIVACY FENCE
- DECORATIVE METAL FENCE
- TREE PROTECTION HOARDING FENCE
- EXISTING OVERHEAD HYDRO
- LIMIT OF PROPERTY
- EXISTING TREE

BENCHMARK

ELEVATIONS SHOWN HEREON ARE GEODETIC AND ARE REFERRED TO CITY OF MISSISSAUGA BENCH MARK NO. 1077, HAVING AN ELEVATION OF 178.866 METRES.

urbantech west

urbantech Consulting, A Division of Leighton-Zac West Ltd.
2030 Brimley Circle, Suite 100, Oakville, Ontario L6H 0P2
Tel: 905.829.8818 Fax: 905.825.4804
www.urbantech.com

NATIONAL HOMES (BRITANNIA)
CITY OF MISSISSAUGA

PRELIMINARY GRADING PLAN

PROJECT No.	DATE	SCALE	DWG No.
20-249	MAR. 2020	1:400	GR-1

File: F:\PROJECTS\20-249 (NATIONAL HOMES - BRITANNIA)\DRAWINGS\FIGURES\20-249 - FSR\GRADING PLAN.DWG - REVISED BY: agrimm - 15, October 16, 2020 11:32 AM