
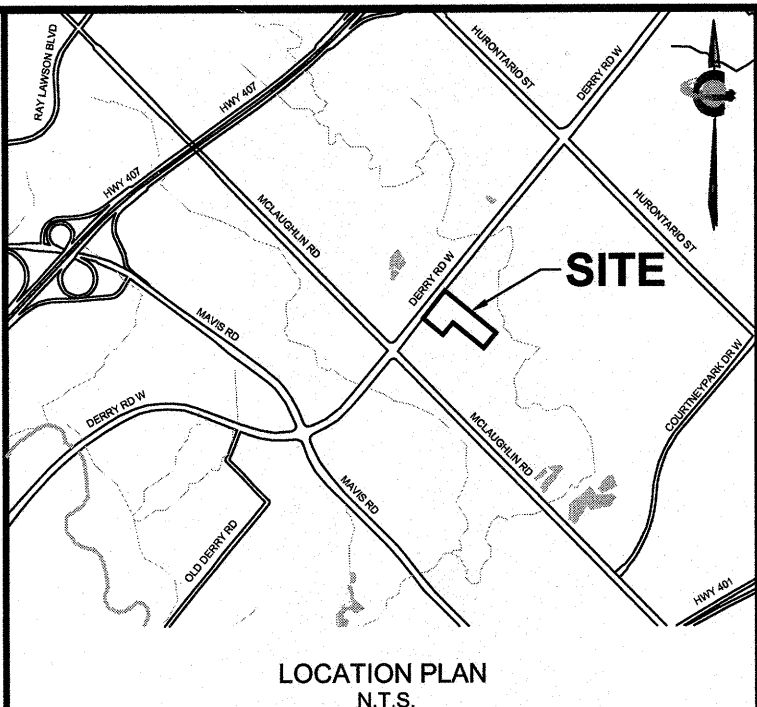


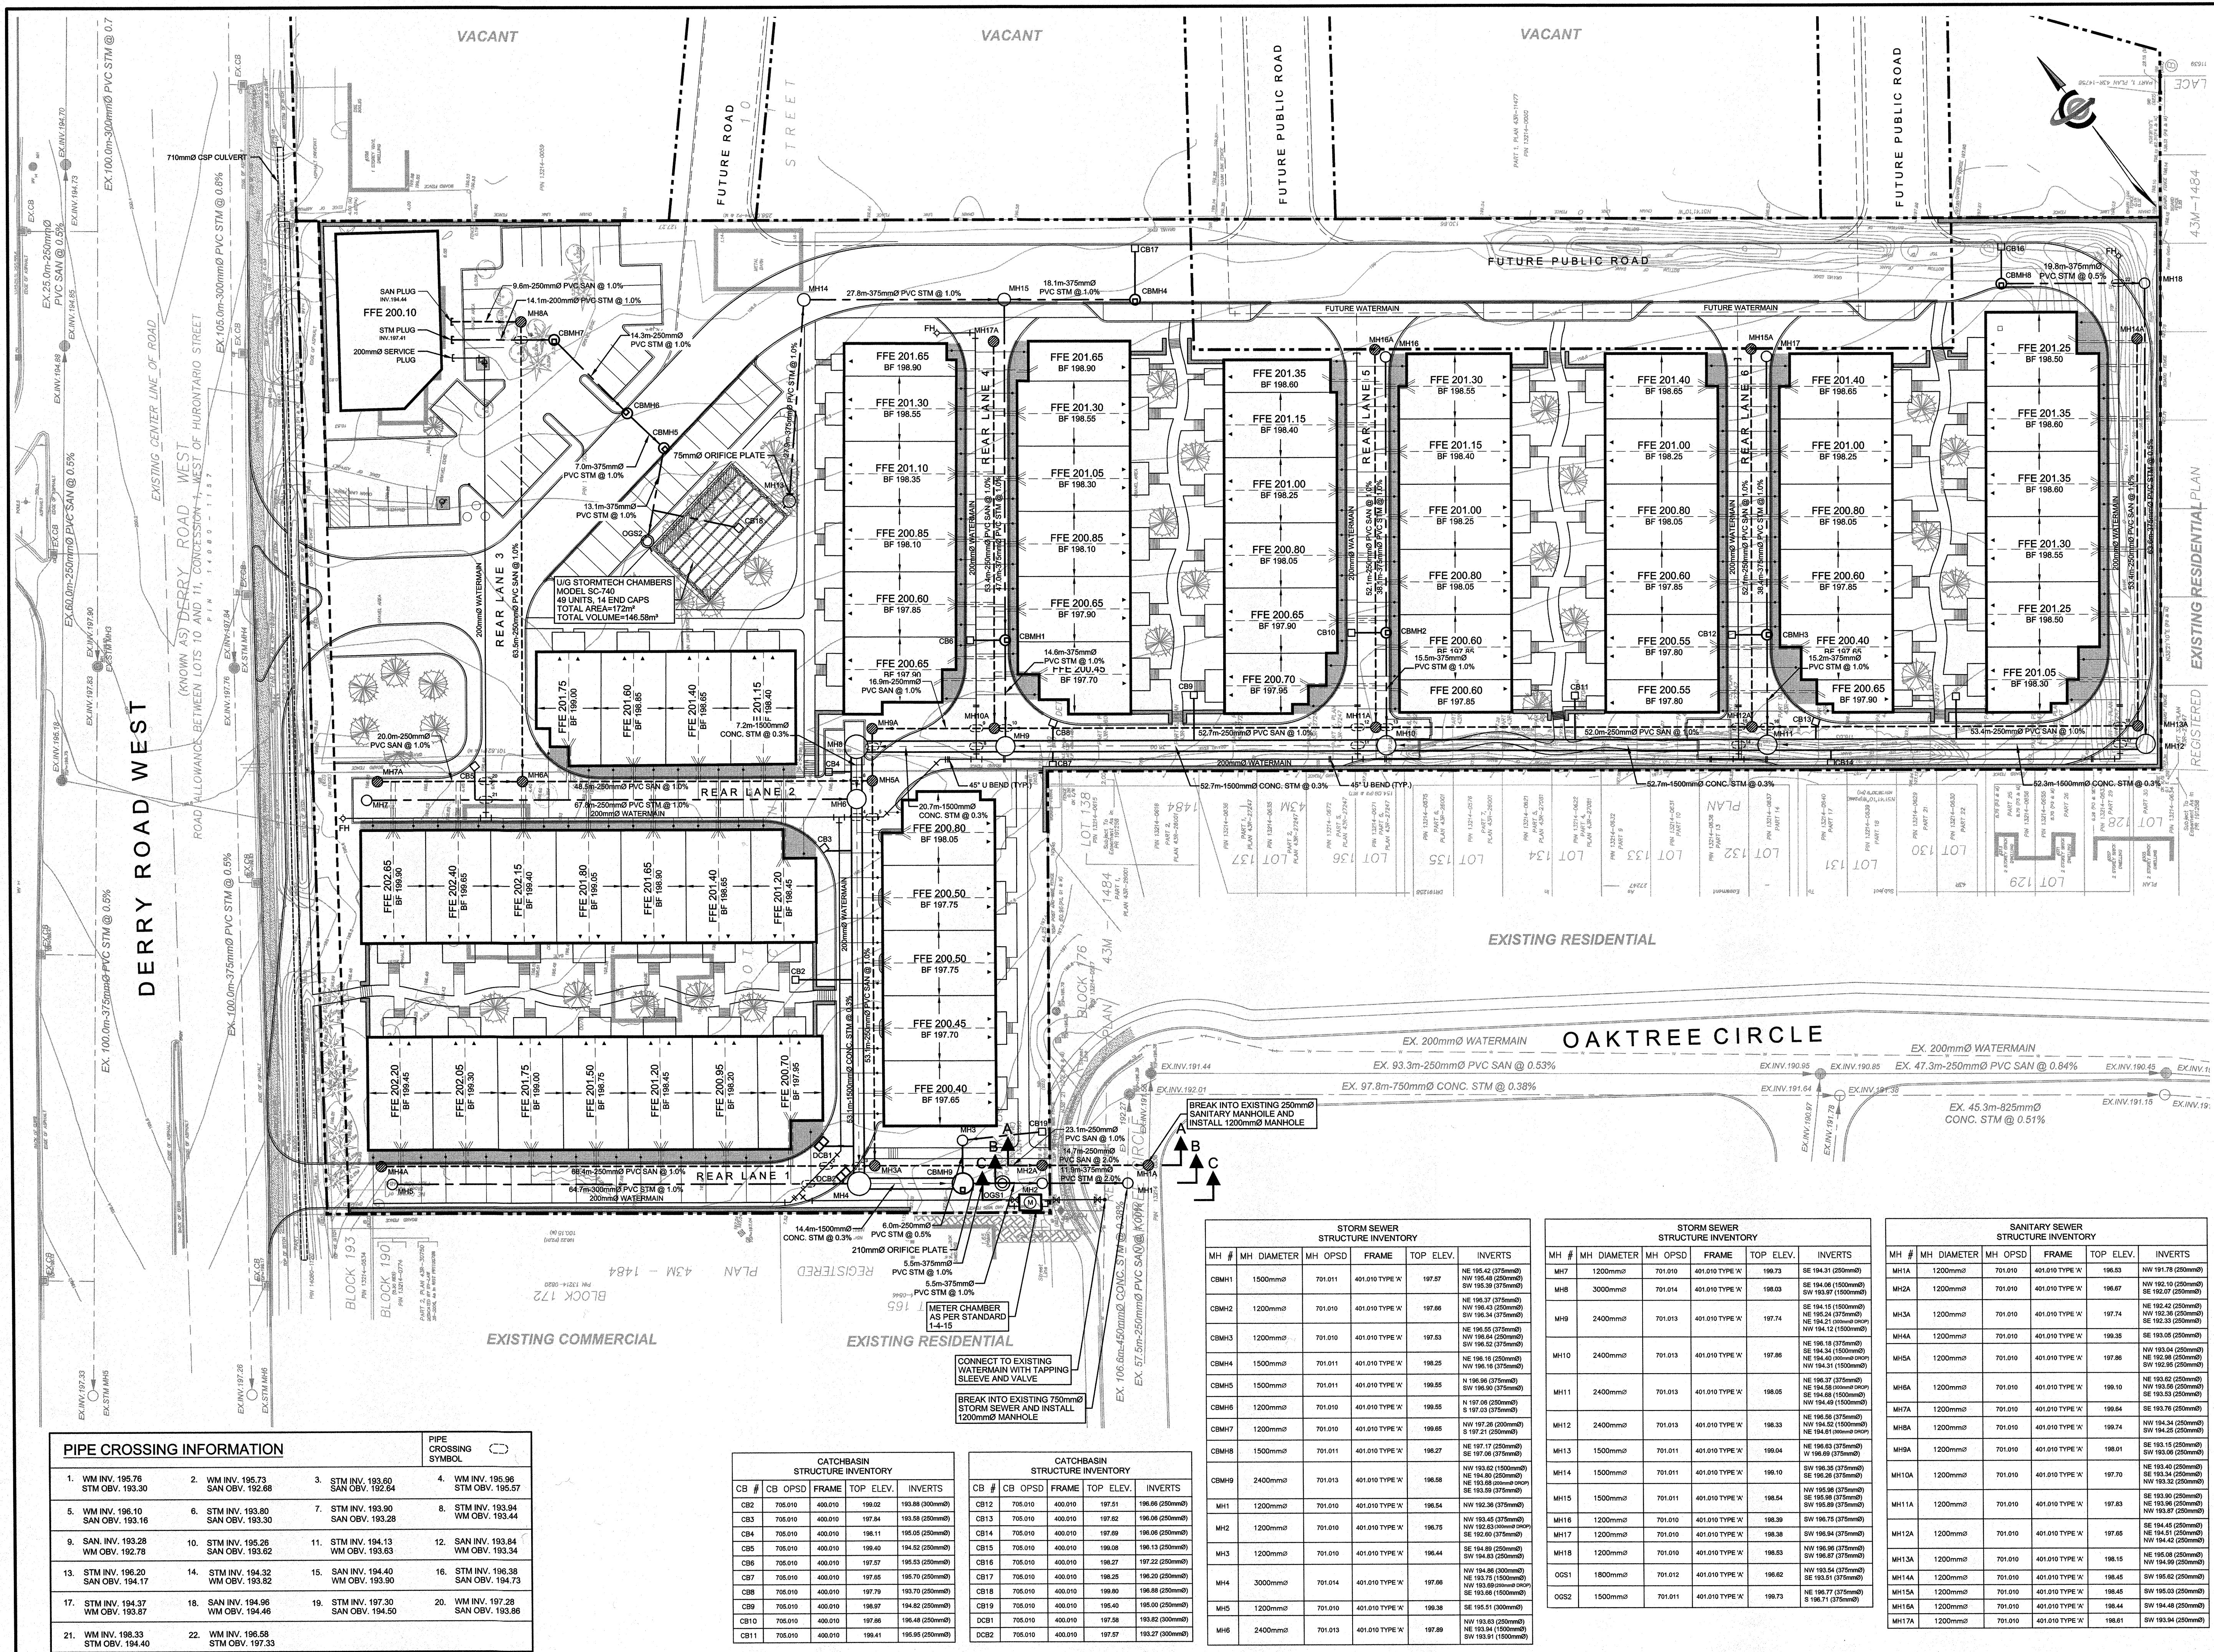


LEGEND	
PROPERTY LINE	---
OUTLINE OF BUILDING	---
STORM SEWER (750mm Ø)	---
STORM SEWER (675mm Ø)	---
SANITARY SEWER	---
WATERMAIN	---
STORM SERVICE	---
SANITARY SERVICE	---
WATER SERVICE	---
LOT LINE	---
UNIT LINE	---
PROPOSED FIRE HYDRANT	+
PROPOSED STORM MAINTENANCE HOLE	○
PROPOSED SANITARY MAINTENANCE HOLE	○
PROPOSED CATCH BASIN	□
PROPOSED CATCH BASIN MAINTENANCE HOLE	○

LIST OF DRAWINGS	
SS-01 - SITE SERVING PLAN	
EC-01 - EROSION AND SEDIMENT CONTROL PLAN - STAGE 1	
DD-01 - DETAIL DRAWING	

SITE PLAN INFORMATION	
AL TREGGIO ARCHITECT 40 ST. CLAIR AVENUE EAST, SUITE 303 TORONTO, ONTARIO, M4T 1M9 PHONE: (416) 593-8008 FAX: (416) 593-8021 E-MAIL: xxx@xxx	YKCMAR 1137 CENTRE STREET, SUITE 304 THORNHILL, ONTARIO, L4J 3M8 PHONE: (905) 738-0098 FAX: (905) 738-0021 E-MAIL: xxx@xxx

BENCHMARK INFORMATION:
ELEVATIONS ARE GEODETIC AND REFER TO THE CITY OF MISSISSAUGA VERTICAL BENCHMARK NO. 1050 HAVING AN ELEVATION OF 194.05m.

1 ISSUED FOR FIRST SUBMISSION	
NO.	REVISION

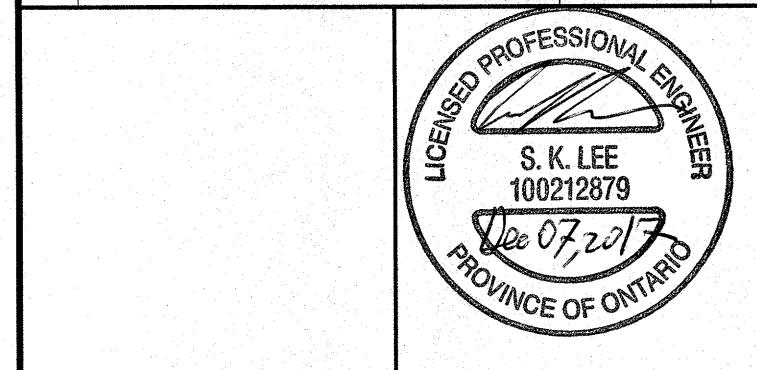

CITY OF MISSISSAUGA
REGIONAL MUNICIPALITY OF PEEL

376 & 390 DERRY ROAD WEST
PART OF LOT 10, CONCESSION 1

SITE SERVING PLAN



DESIGNED BY: LJV	DATE: MAY 2017	CHECKED BY: JL
DRAWN BY: JAY	PROJECT No: UD16-0522	DRAWING No: SS-01
SCALE: 1:400		

