1 A3.0 SOUTH ELEVATION
SCALE: 3/16" = 1'-0"

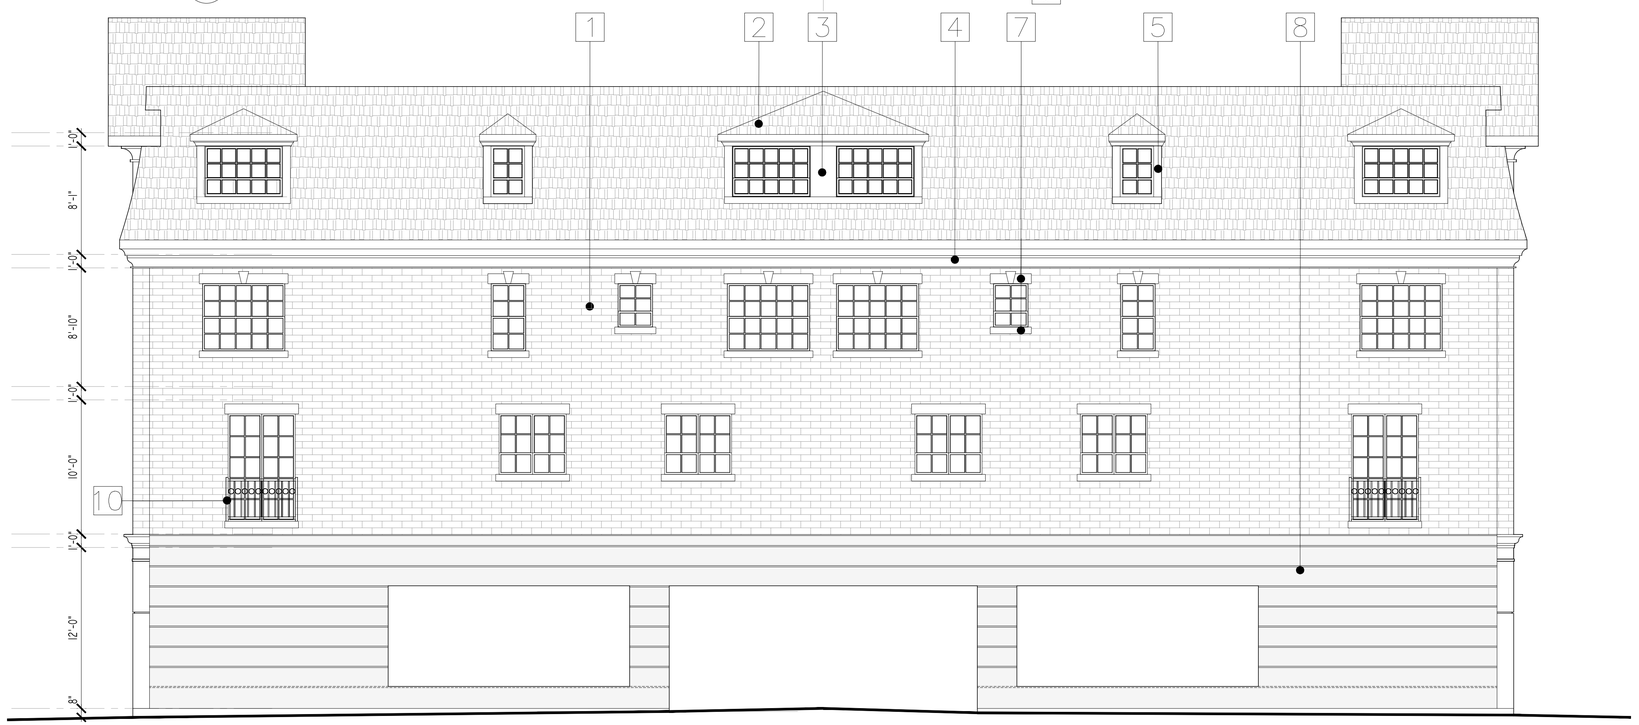

2 A3.0 EAST ELEVATION
SCALE: 3/16" = 1'-0"

CONTRACTOR SHALL CHECK AND VERIFY ALL DIMENSIONS ON SITE. ALL DRAWINGS ARE THE PROPERTY OF THE ARCHITECT AND MAY NOT BE USED WITHOUT HIS PERMISSION. THIS DRAWING IS NOT TO BE USED FOR CONSTRUCTION UNTIL COUNTERSIGNED BY THE ARCHITECT. DRAWINGS ARE NOT TO BE SCALED.

MATERIAL AND COLOUR LEGEND

1. BRICK VENEER
   COLOUR: RED
2. ASPHALT SHINGLES
   COLOUR: DARK GREY
3. SIDING
   COLOUR: WHITE
4. PRECAST MOULDING
   COLOUR: WHITE
5. DOUBLE-HUNG WINDOW
   FRAME COLOUR: WHITE
6. LOUVER
   COLOUR: WHITE
7. PRECAST LINTEL AND SILL
   COLOUR: WHITE
8. PRECAST FINISH
   COLOUR: BEIGE
9. WOOD DOOR WITH GLASS
   FRAME COLOUR: WHITE
10. WROUGHT IRON GUARD
    COLOUR: BLACK

NO.	DATE	REVISION / ISSUED FOR	BY
2.	JUN. 3/20	SITE PLAN SUBMISSION	
1.	AUG. 23/19	CONCEPTUAL DRAWINGS	

PROJECT NAME
PROPOSED
RESIDENTIAL DEVELOPMENT
86 THOMAS ST.
MISSISSAUGA, ON

CONSTRUCTION NORTH

WES SURDYKA
architect inc
3645 KEELE STREET, 2nd FLOOR, STE 108
TORONTO ONTARIO M3J 1M8
TEL (416) 630-2254 FAX (416) 630-5741
E-mail: surdykaarchitect@bellnet.ca

DRAWING TITLE
ELEVATIONS

DRAWN BY
PLOTTED JUN. 3 2020
SCALE AS SHOWN
DATE AUG.20, 2019
PROJECT NO. 18-12

DRAWING NO.
A3.0
OF