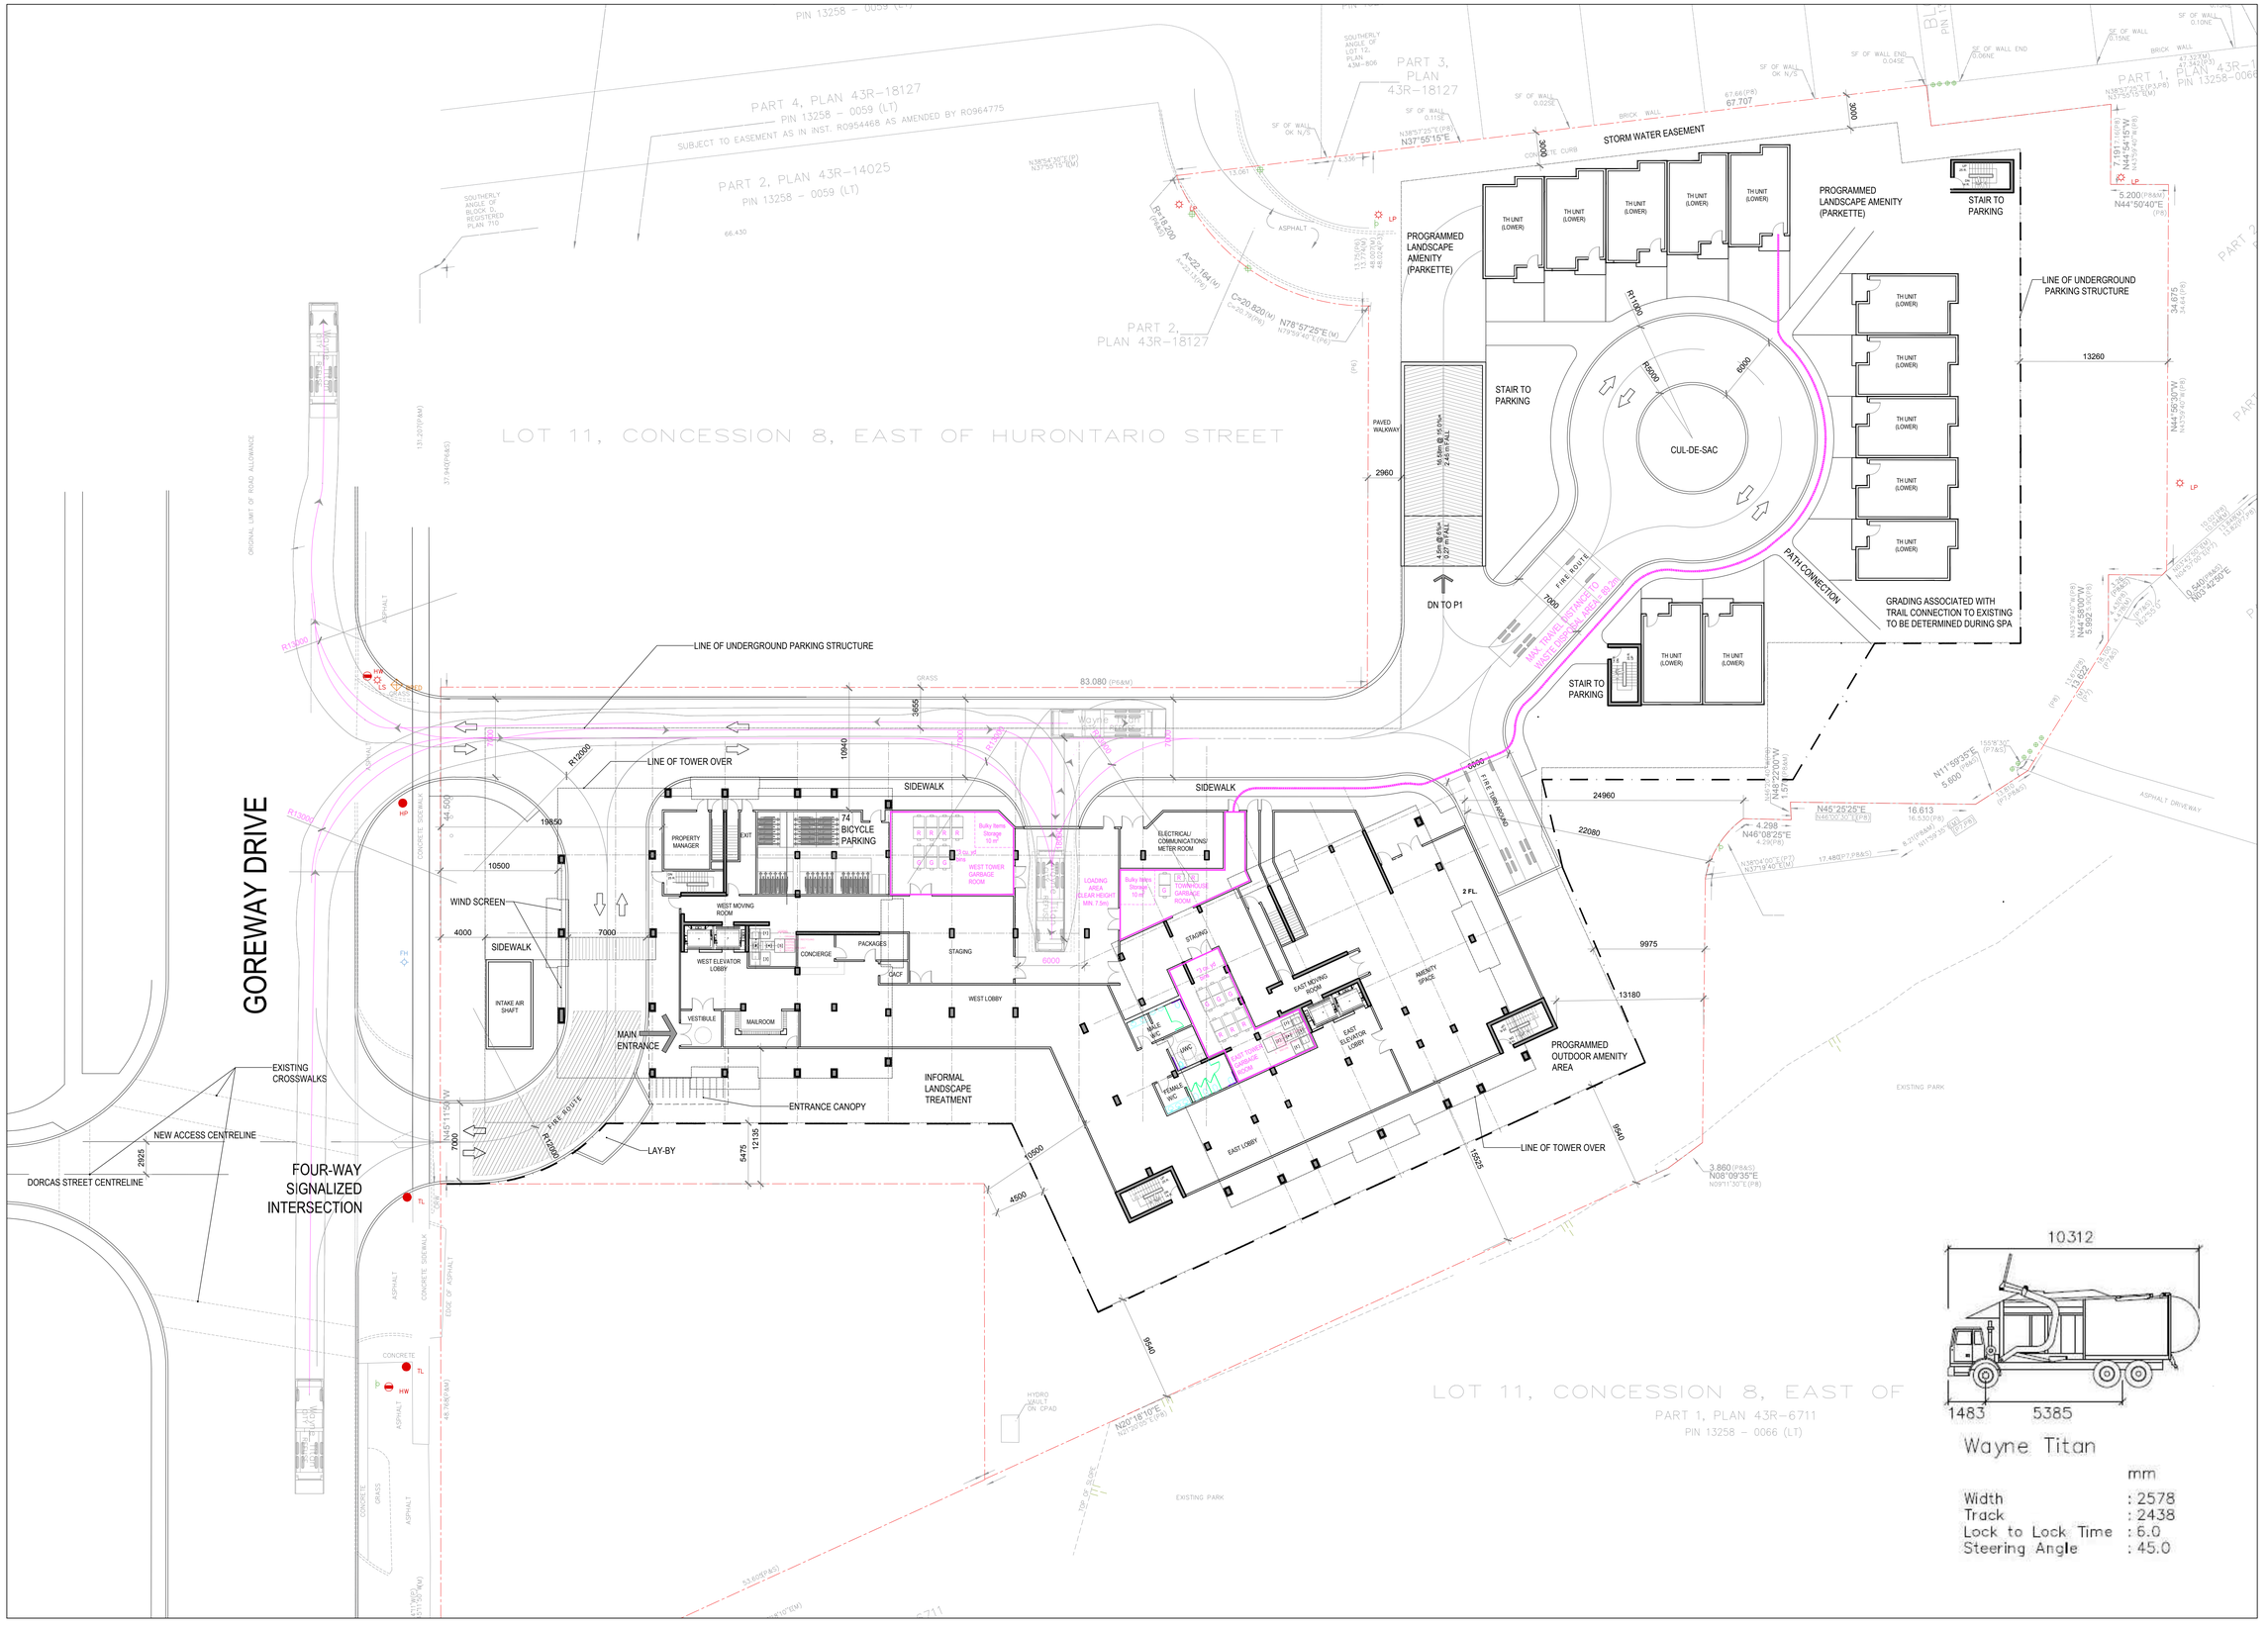

IBI

IBI GROUP
7th Floor-55 St. Clair Avenue West
Toronto ON M4V 2Y7 Canada
tel 416 596 1930 fax 416 596 0644
ibigroup.com

KEY PLAN

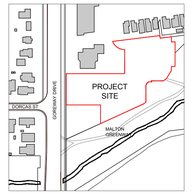

SUBMISSION

#	Date	By	Comment
3	2020.08.12	DH	ISSUED FOR OPA

True North Project North

SEAL :

ONTARIO ASSOCIATION ARCHITECTS
DAVID WHITTINGS LICENCE 3061

PROJECT :

redwood PROPERTIES

REDWOOD ON GOREWAY

7085 Goreway Drive, Mississauga, Ontario

TITLE : Waste Mgmt Plan

DATE : 2019-11-12

SCALE : 1:250

DRAWN : PC/DV/SL

CHECKED : DH

PROJ. NO. 120212

A-107