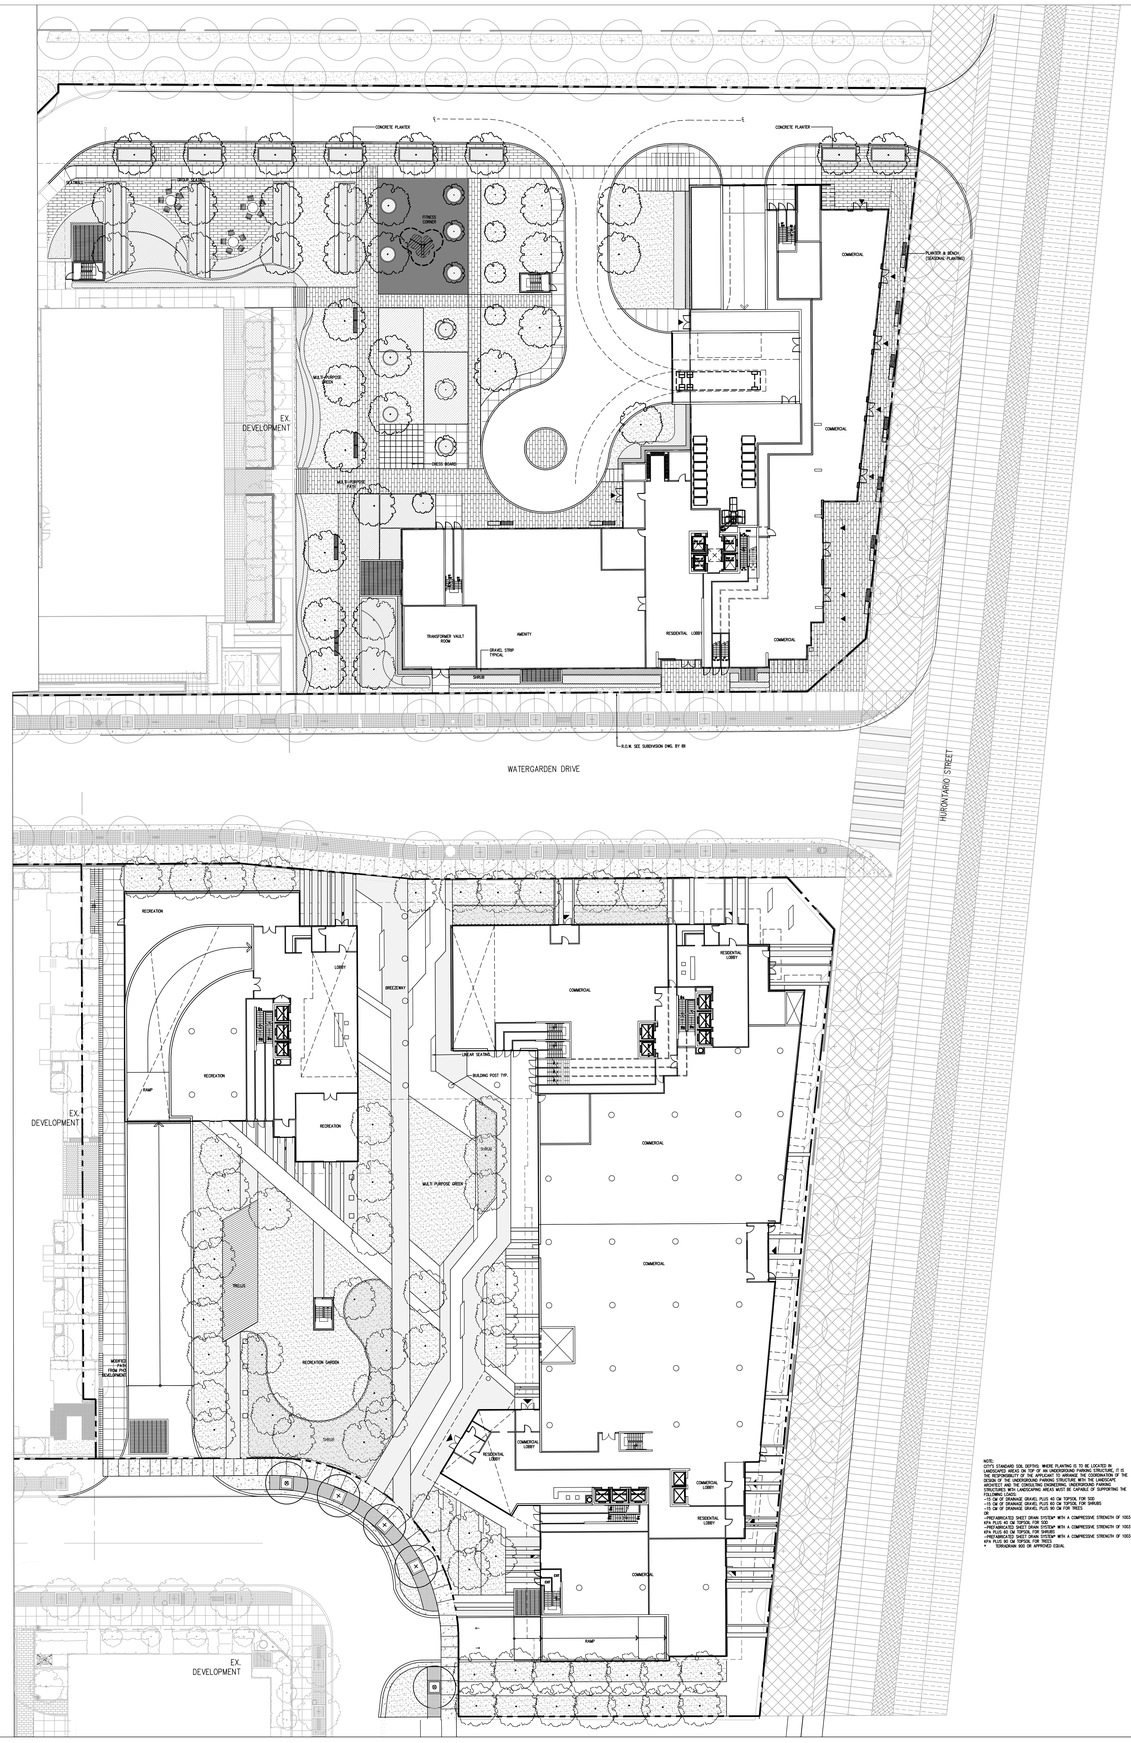

NOTE:
CITY'S STANDARD SOIL DEPTHS. WHERE PLANTING IS TO BE LOCATED IN CONJUNCTION WITH A STRUCTURE OR UNDERGROUND PARKING STRUCTURE, IT IS THE RESPONSIBILITY OF THE APPLICANT TO ARRANGE THE COORDINATION OF THE DESIGN OF THE UNDERGROUND PARKING STRUCTURE WITH THE LANDSCAPE ARCHITECT TO ENSURE THE PROPOSED PLANTING WITHIN THE PARKING STRUCTURE WITH ALLOCATING ROOM MUST BE CAPABLE OF SUPPORTING THE FOLLOWING LOADS:
- 1.5 CM OF DRAINAGE GRAVEL PLUS 40 CM TOPSOIL FOR SOD;
- 1.5 CM OF DRAINAGE GRAVEL PLUS 60 CM TOPSOIL FOR SHRUBS;
- 1.5 CM OF DRAINAGE GRAVEL PLUS 90 CM FOR TREES.

* PREFABRICATED SHEET DRAIN SYSTEM WITH A COMPRESSIVE STRENGTH OF 1063 KPA PLUS 40 CM TOPSOIL FOR SOD.
* PREFABRICATED SHEET DRAIN SYSTEM WITH A COMPRESSIVE STRENGTH OF 1063 KPA PLUS 60 CM TOPSOIL FOR SHRUBS.
* PREFABRICATED SHEET DRAIN SYSTEM WITH A COMPRESSIVE STRENGTH OF 1063 KPA PLUS 90 CM TOPSOIL FOR TREES.
* TORONTOMAIN 800 OR APPROVED EQUAL.

GENERAL NOTES

NO	DATE	REMARKS
1	May 30/18	Zoning

REVISIONS

CONTRACTOR MUST VERIFY ALL DIMENSIONS AND BE RESPONSIBLE FOR SAME REPORTING ANY DISCREPANCIES TO THE ARCHITECT BEFORE COMMENCING THE WORK.

PRINTS ARE NOT TO BE SCALED.

NAK design strategies
421 RONCESVALLES AVENUE
TORONTO, ON M6H 2N1 CANADA
T 416.340.8700 F 416.340.7100
NAKDESIGNSTRATEGIES.COM

PROPOSED CONDOMINIUM DEVELOPMENT
'PERLA' (PHASE 4, PART 2)(H-RA5-43) &
(PHASE 5)(H-RA5-42)
WATERGARDEN DRIVE
MISSISSAUGA, ONTARIO
Pinnacle International (Ontario) Limited
Suite 300- 911 Homer Street
Vancouver, BC, V6B 2W6
PH. (604) 602 7747 Fax (604) 680 7749

Sheet Title:
LANDSCAPE PLAN

North	Seal
Date Plotted	Date: 15 MAY 2018
Drawn By: CL	Scale: 1:300
Checked By: RN	Revision Number:
Job No.: **17246**	Sheet No: L1