



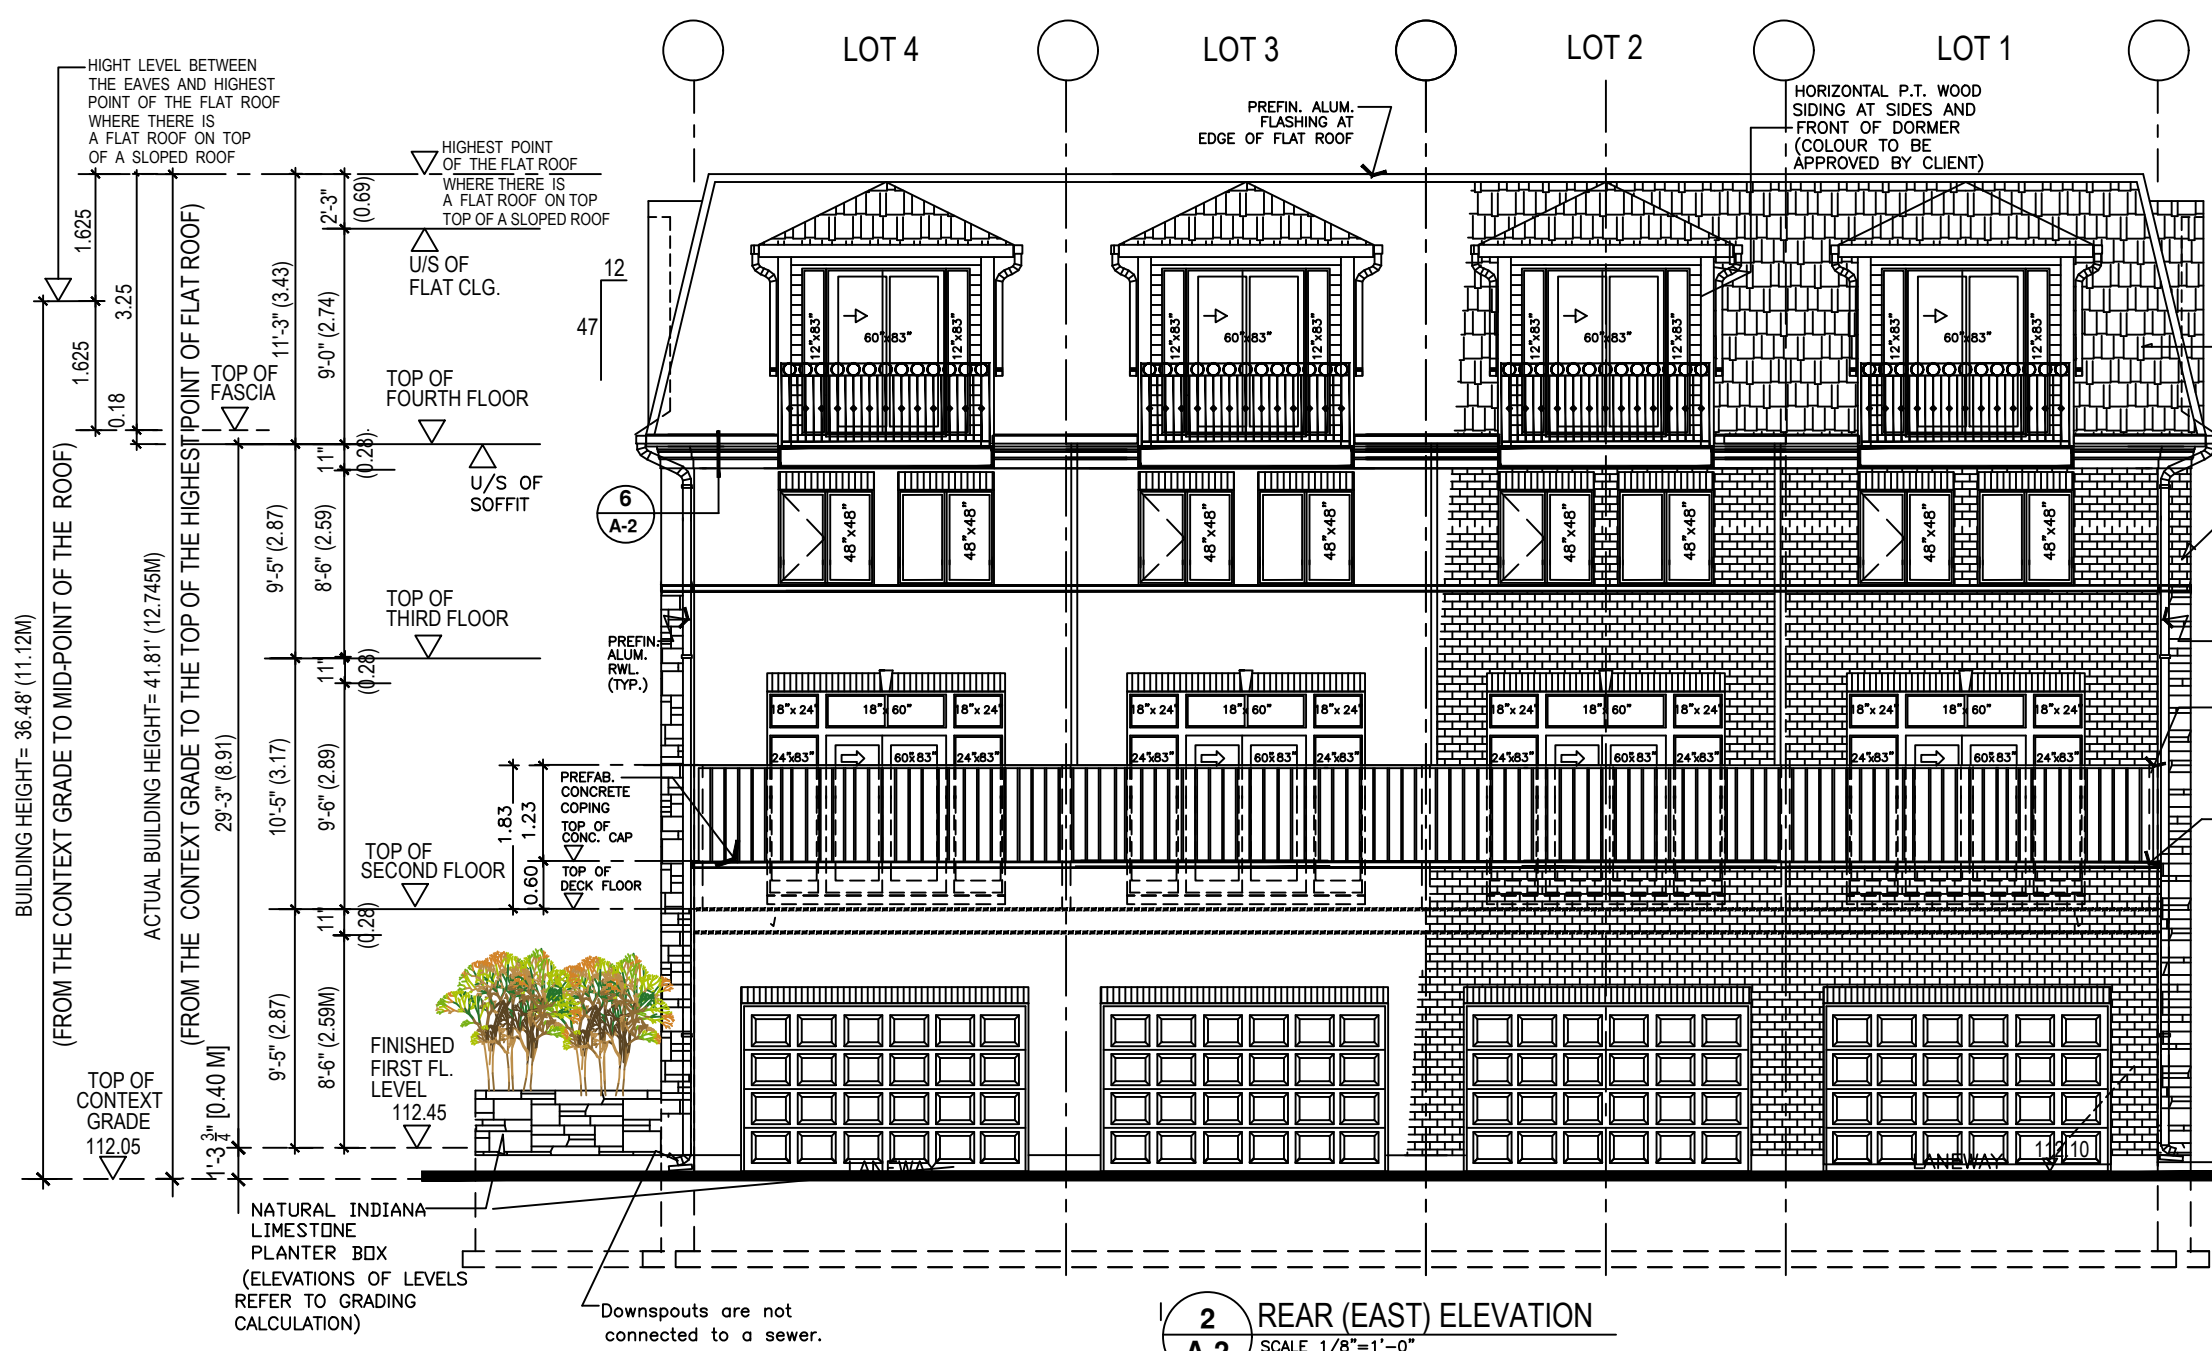


2 REAR (EAST) ELEVATION
A-2 SCALE 1/8"=1'-0"

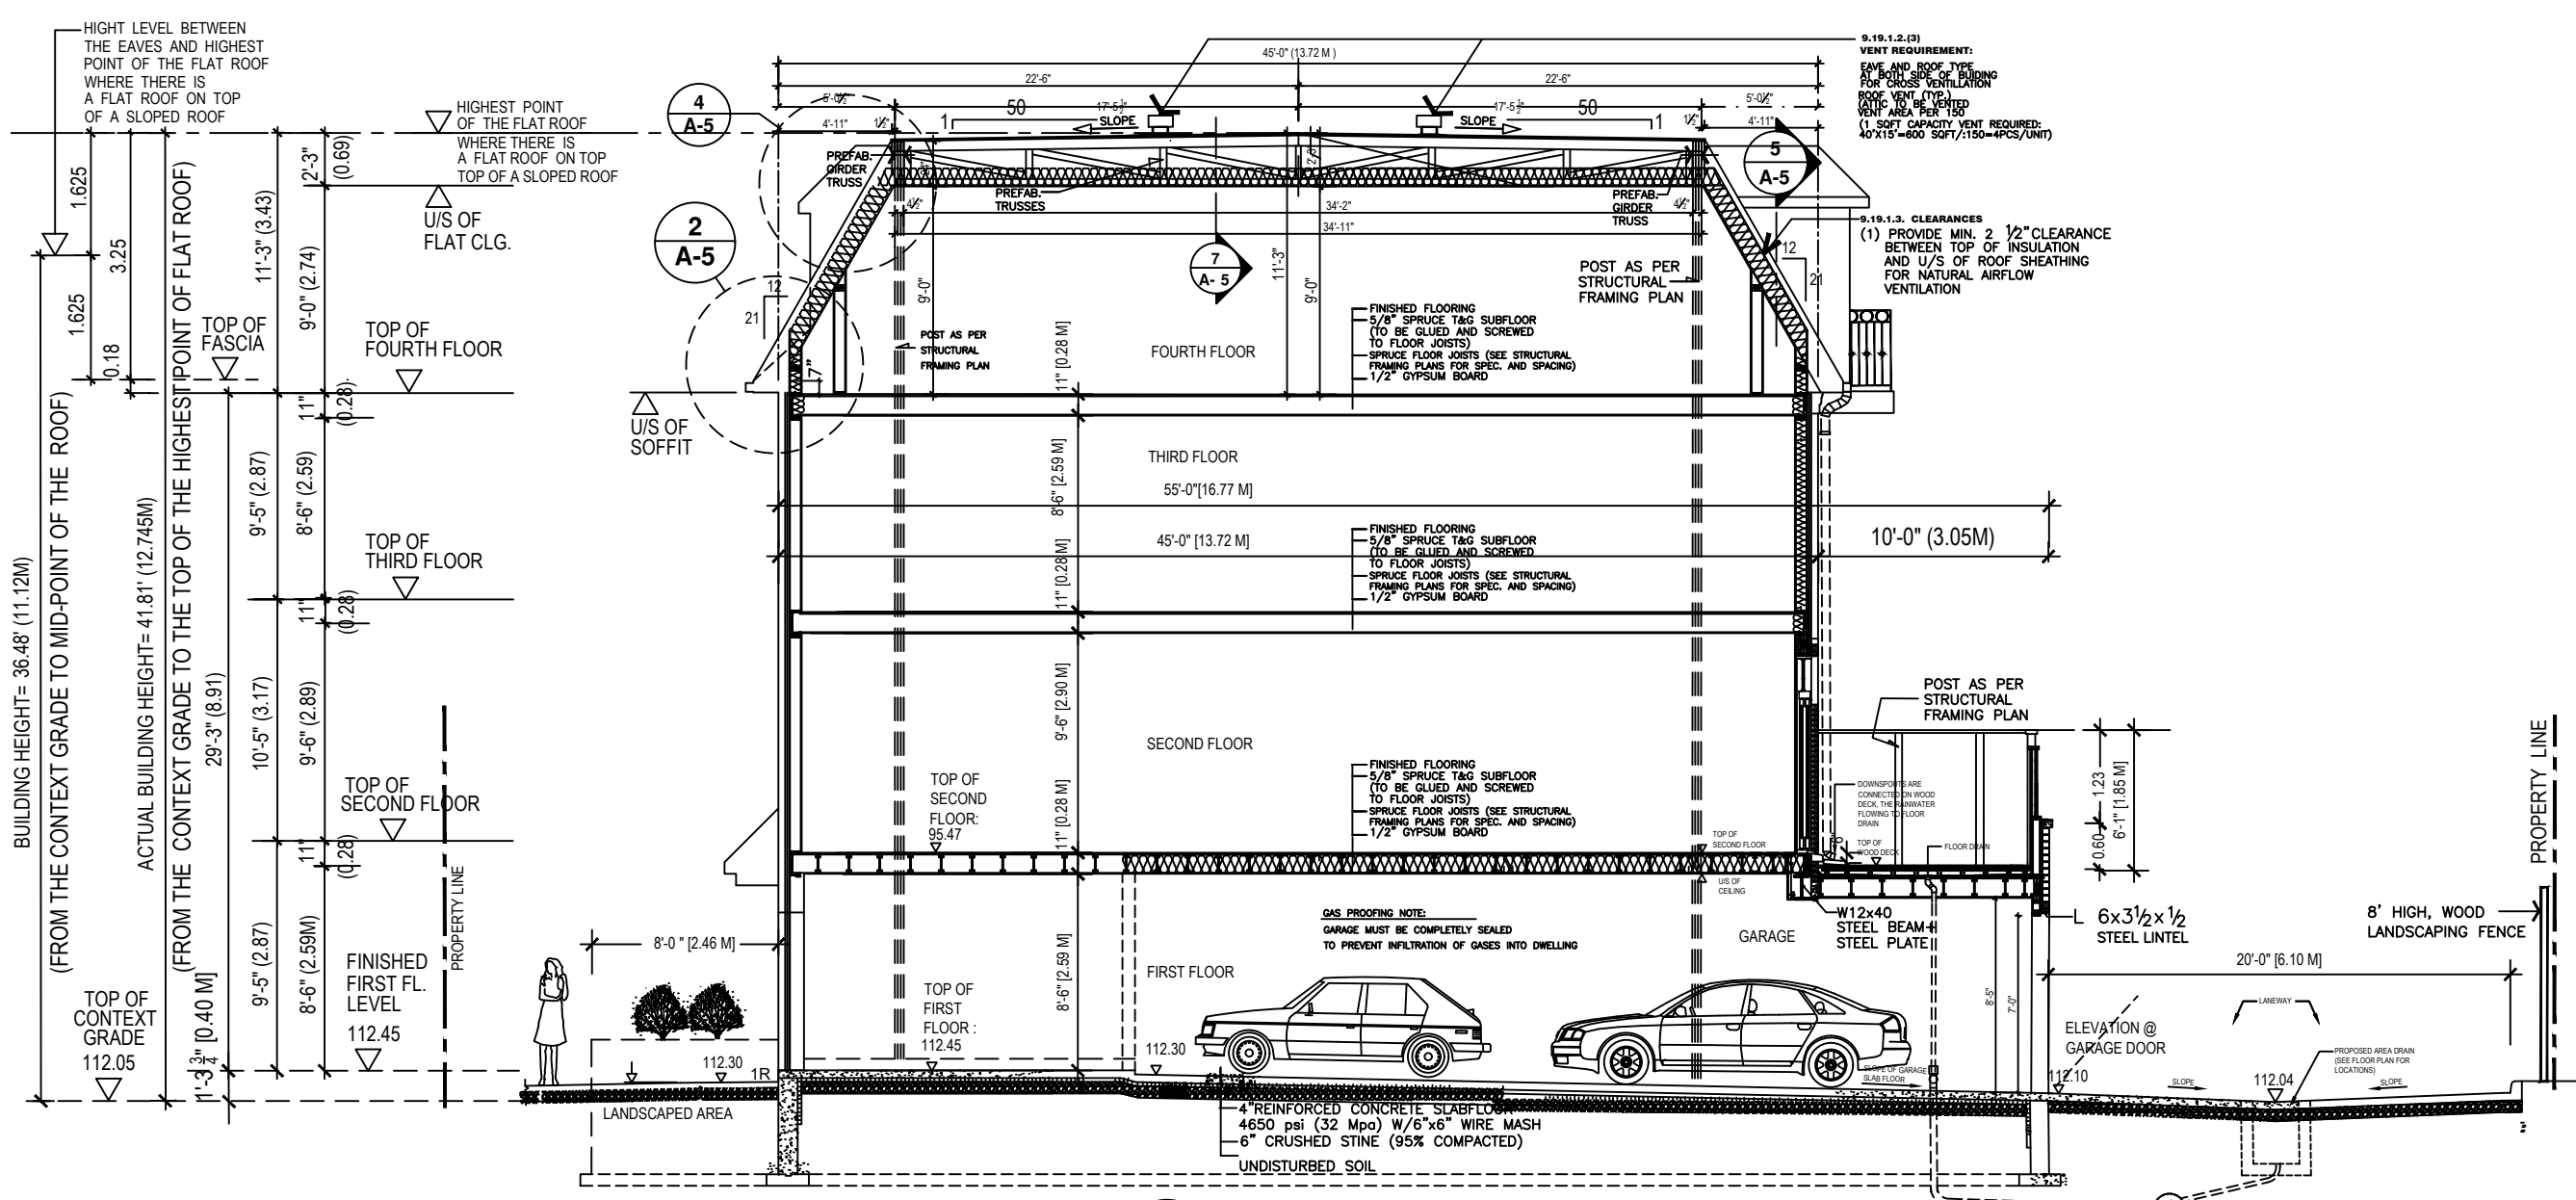

5 BUILDING SECTION
A-2 SCALE 1/8"=1'-0"




1 FRONT (WEST) ELEVATION
A-2 SCALE 1/8"=1'-0"

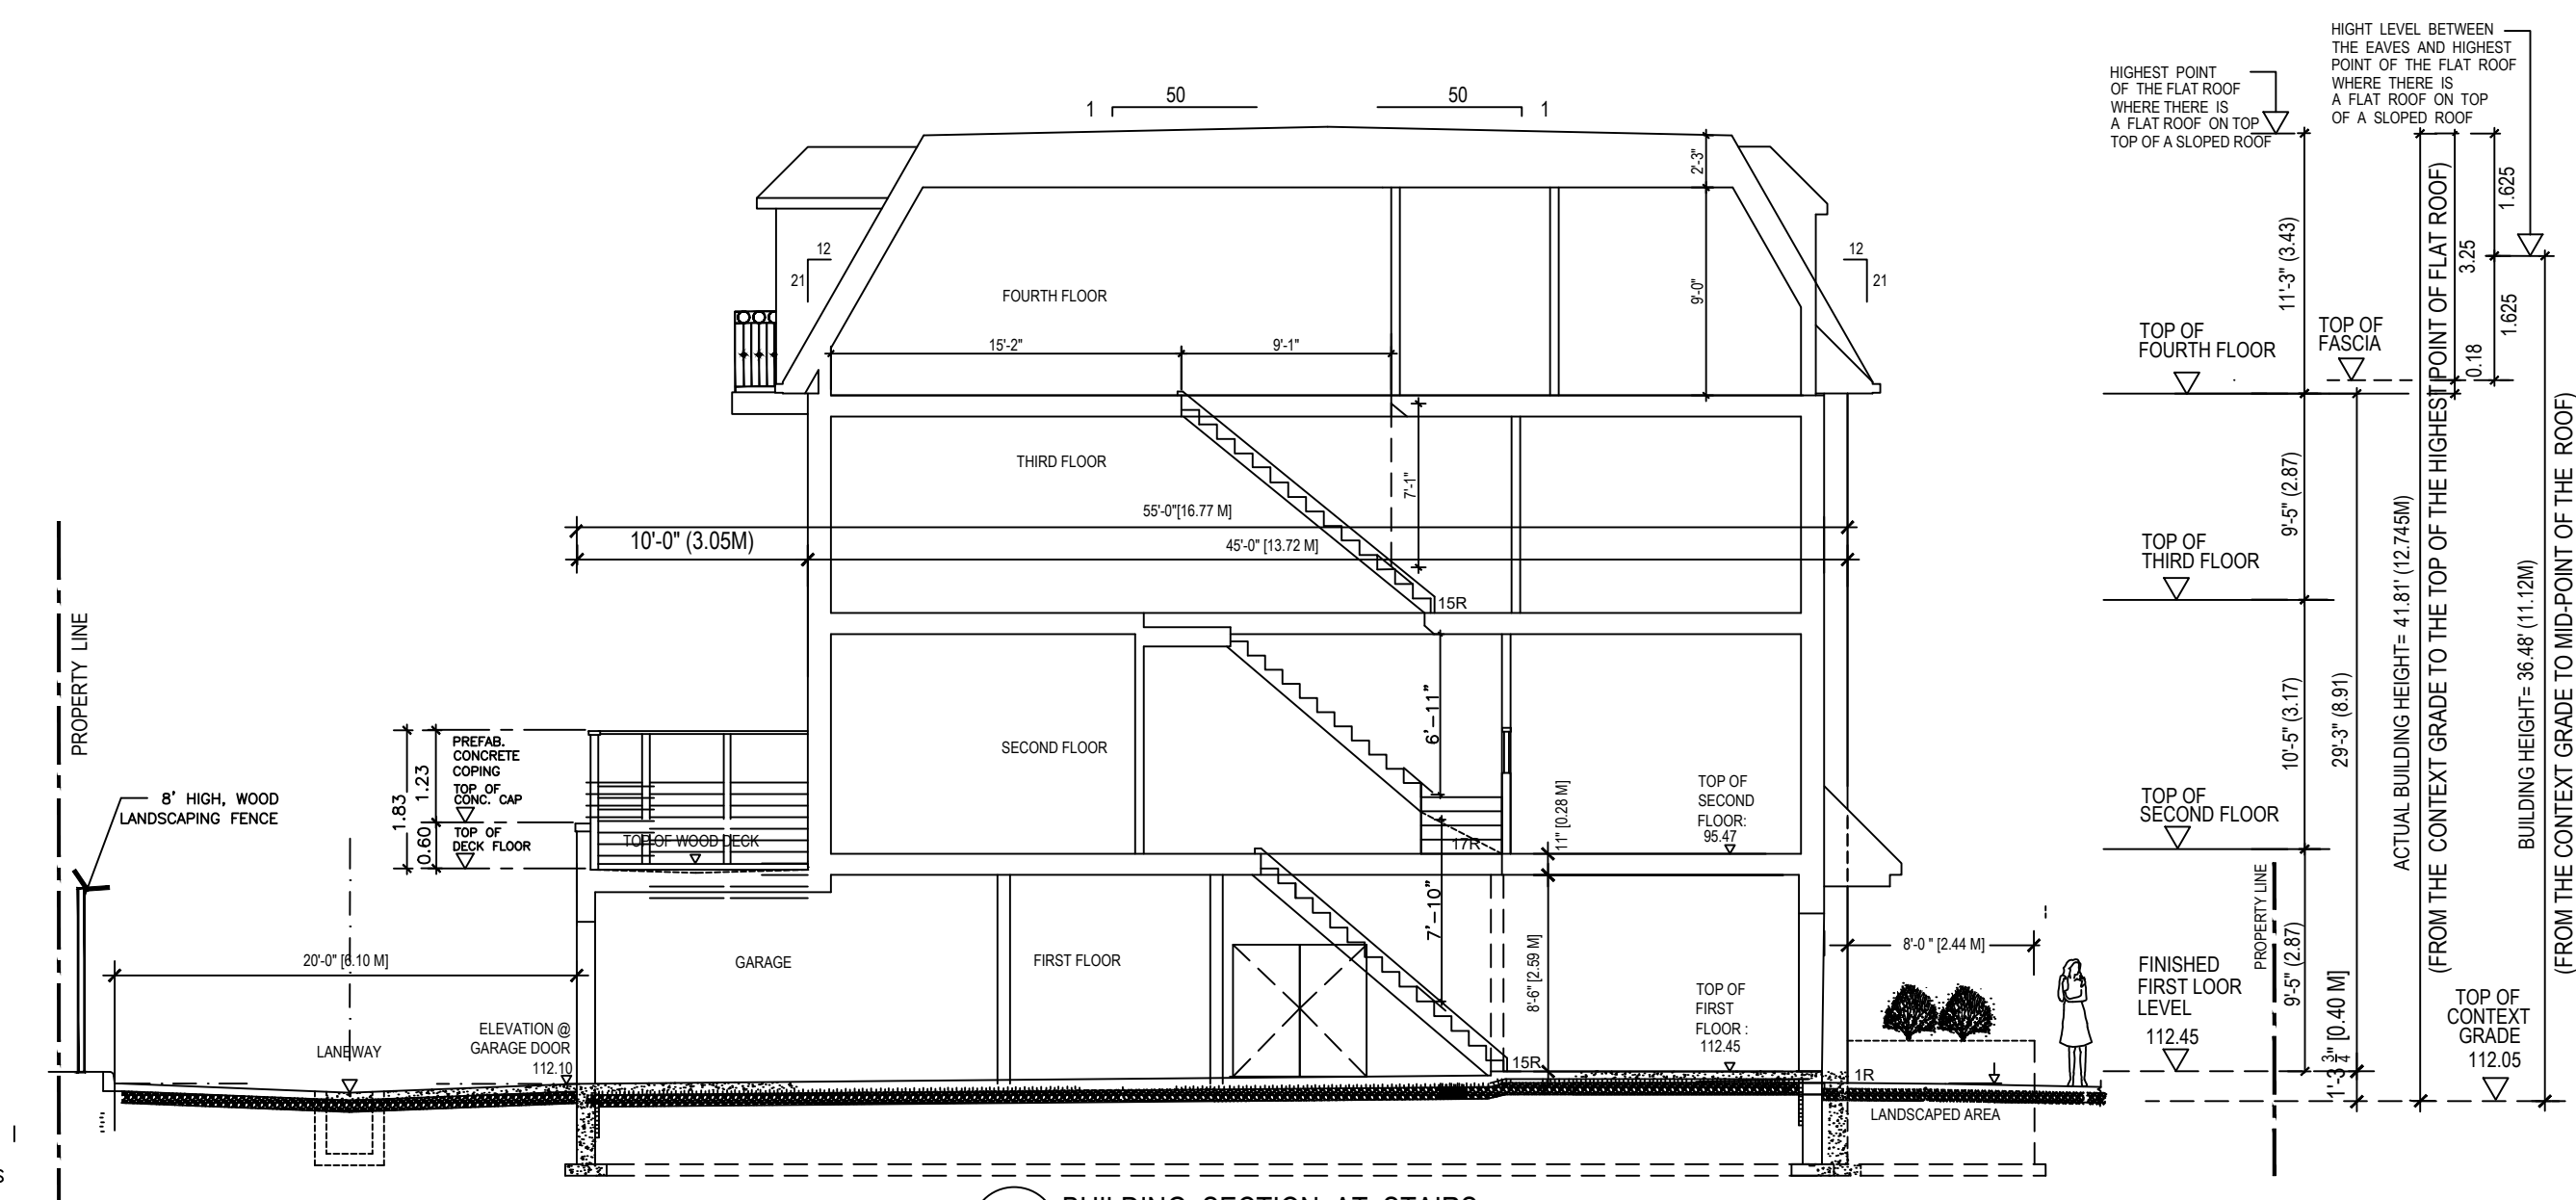



6 BUILDING SECTION AT STAIRS
A-2 SCALE 1/8"=1'-0"



3 SIDE (SOUTH) ELEVATION
A-2 SCALE 1/8"=1'-0"

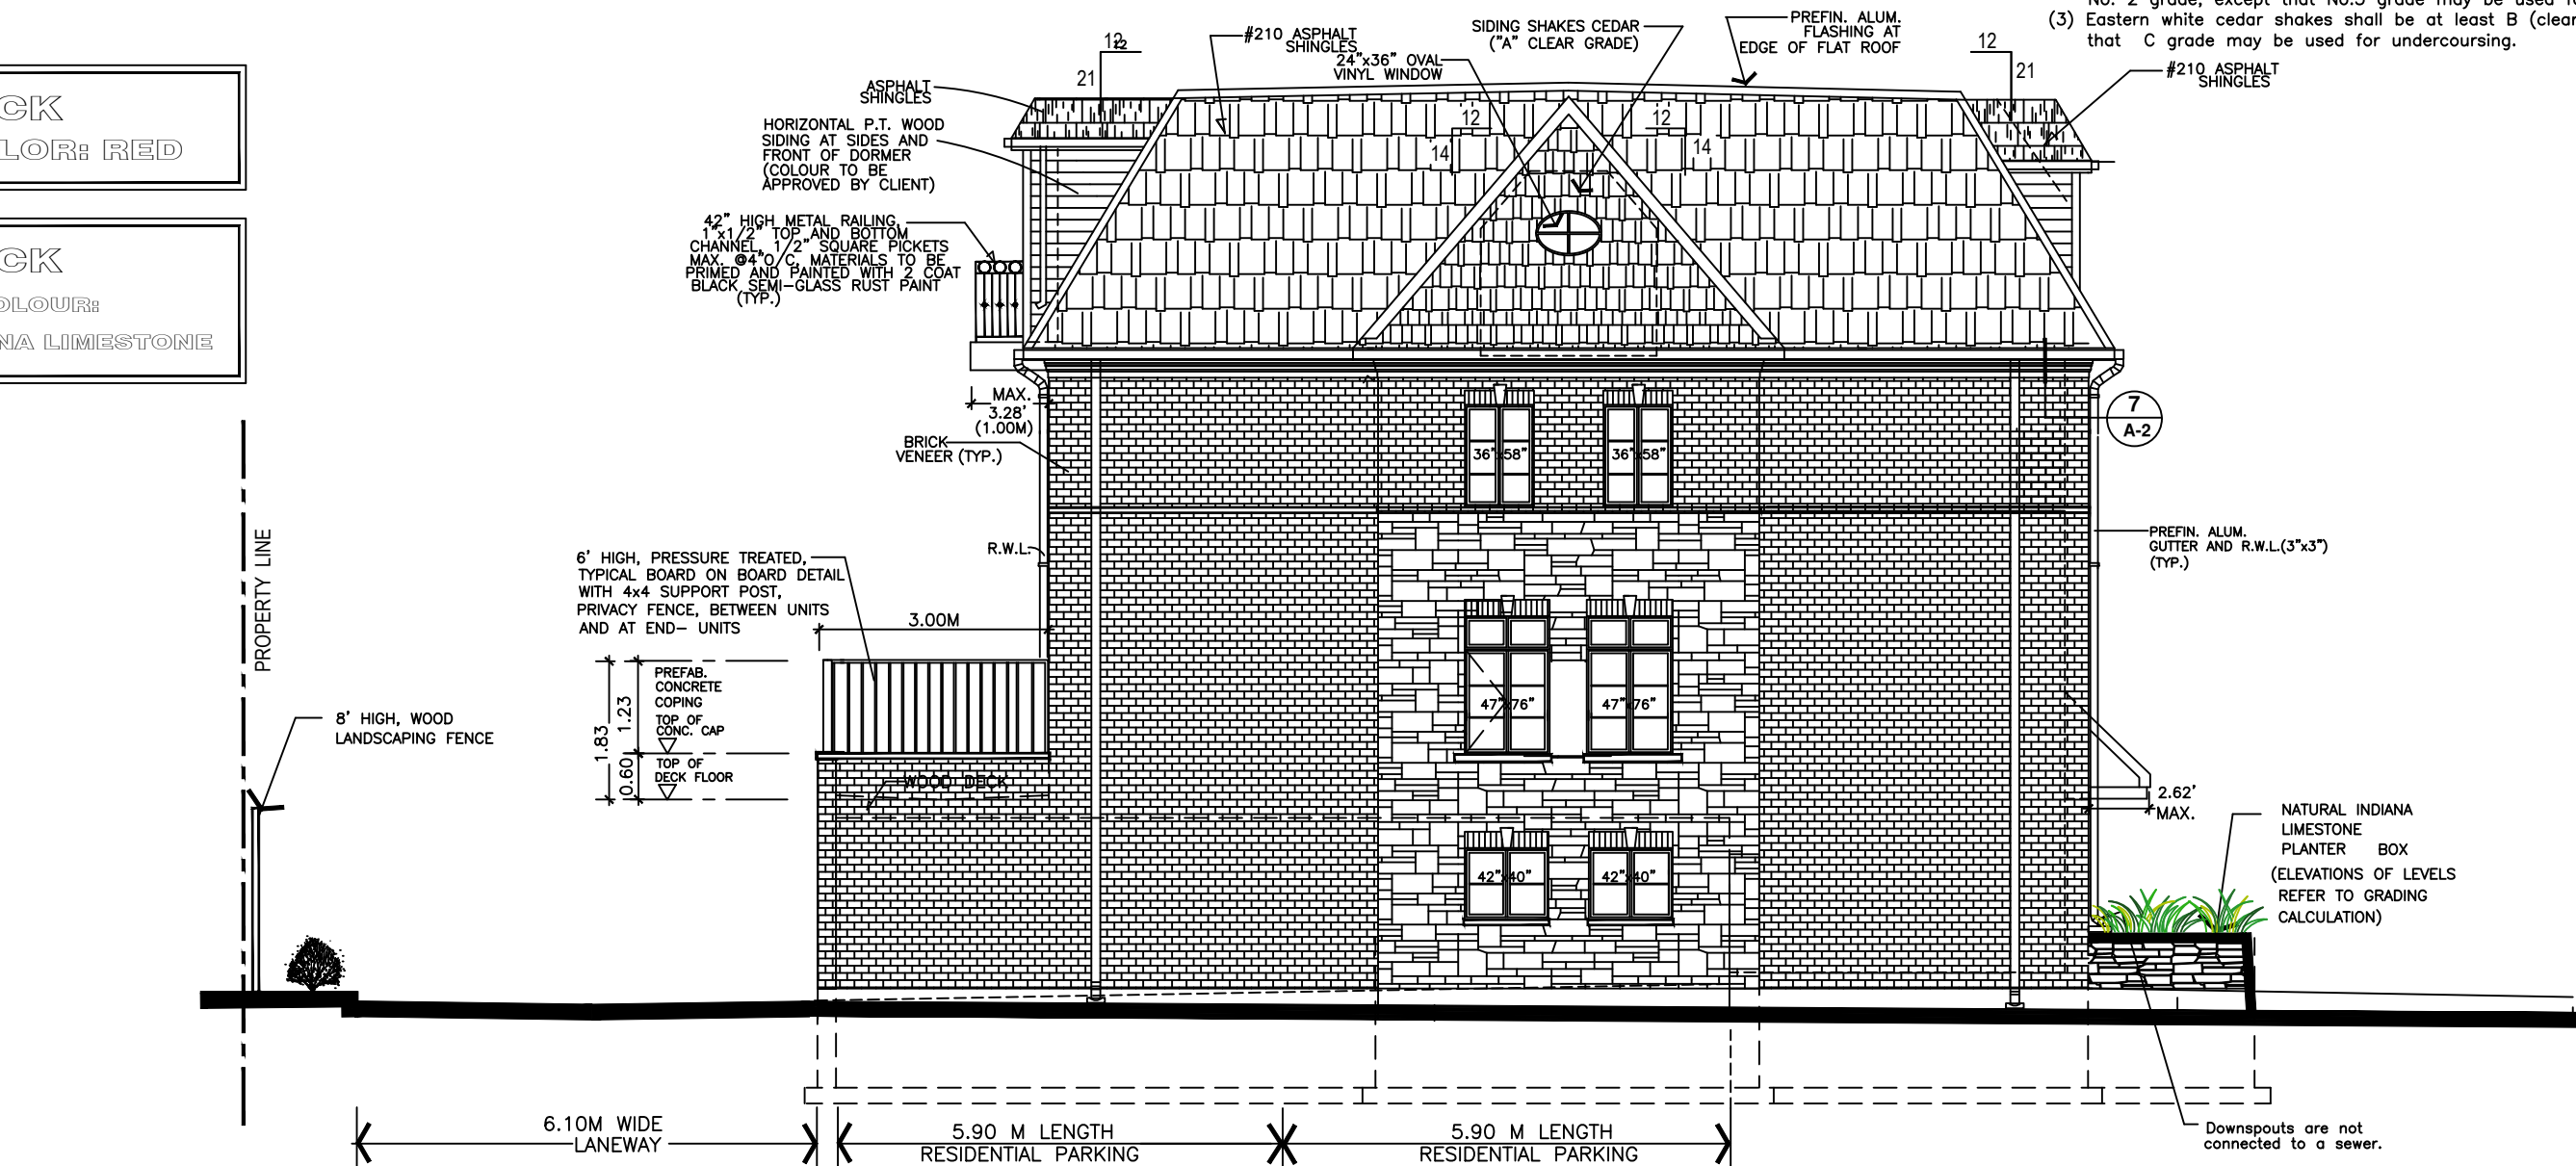

4 SIDE (NORTH) ELEVATION
A-2 SCALE 1/8"=1'-0"

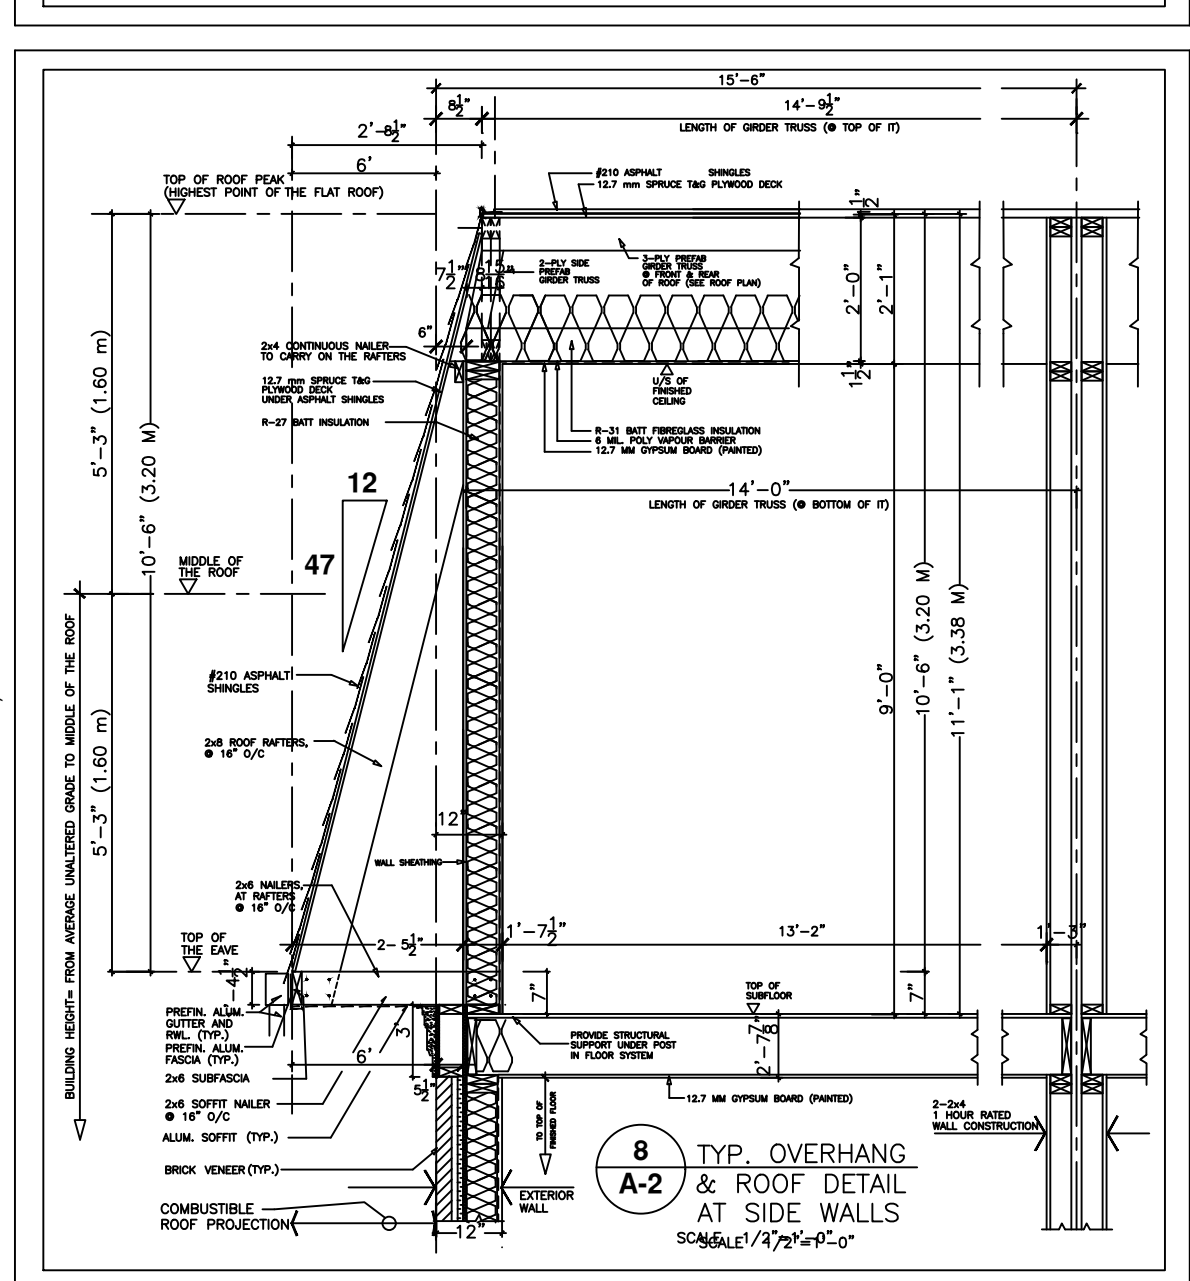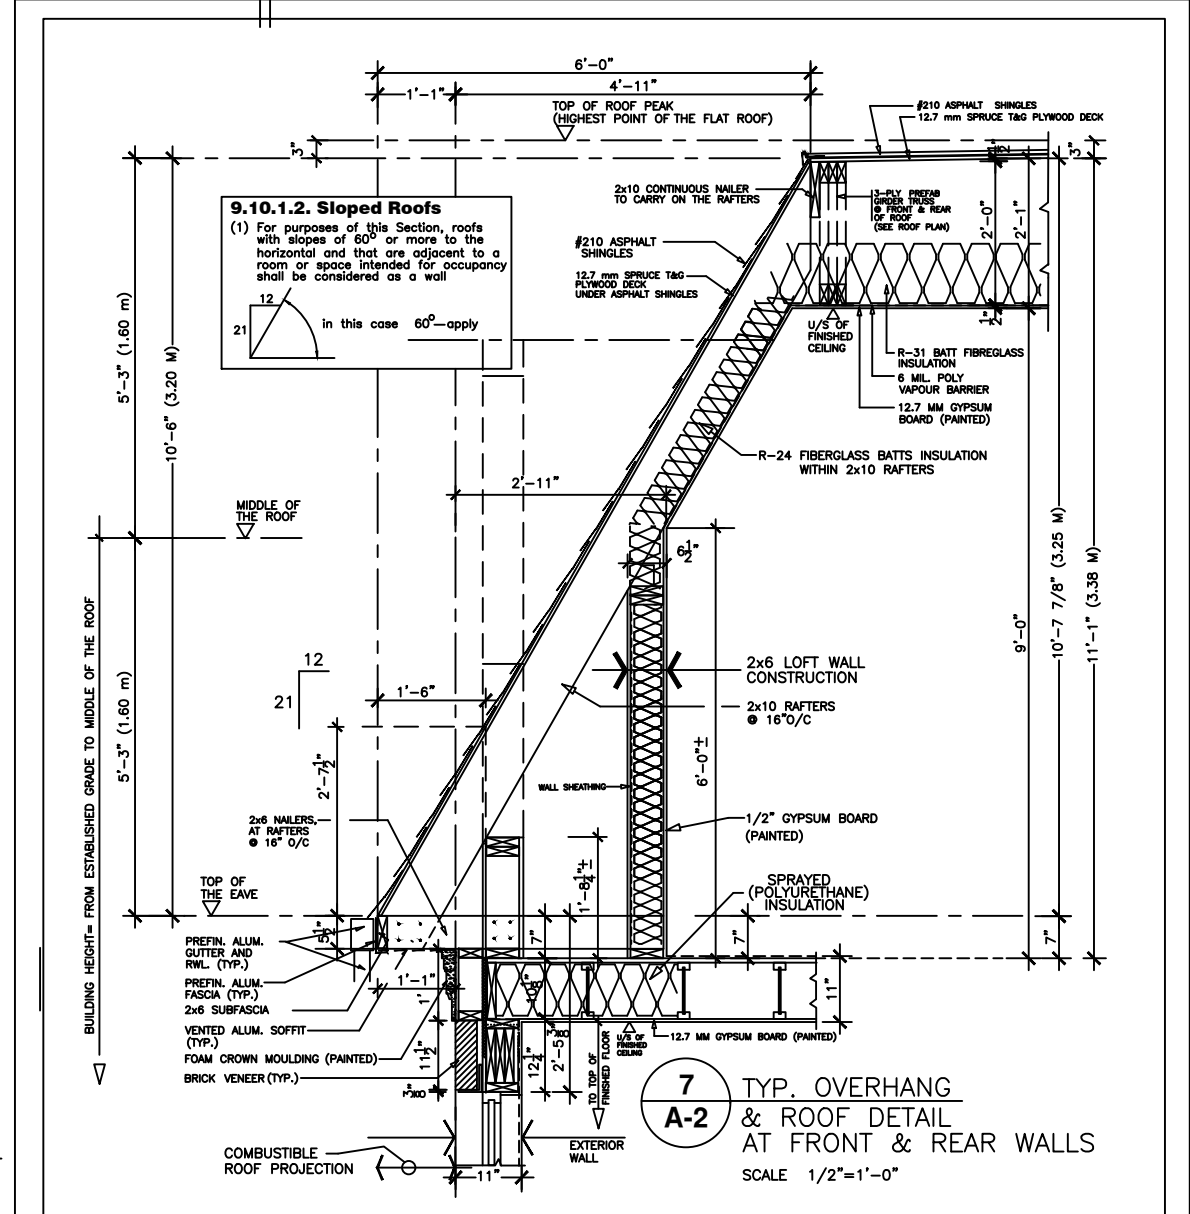

- 9.27.7. Wood Shingles and Shakes**
- 9.27.7.1. Materials
- (1) Shingles and shakes shall conform to:
 - (a) CSA 0118.1, "Western Cedar Shingles and Shakes", or
 - (b) CSA 0118.2-M, "Eastern White Cedar Shingles".
 - (2) Western cedar shakes shall be not less than No. 1 grade or Handsplit grade, and western cedar shingles no less than No. 2 grade, except that No. 3 grade may be used for underlayment.
 - (3) Eastern white cedar shakes shall be at least B (clear) grade, except that C grade may be used for underlayment.

NO	REVISIONS	DATE	BY
4	REVISED FOR ZONING APPROVAL	DEC. 10 /2019	OP
3	REVISED FOR ZONING APPROVAL	DEC. 05 /2019	OP
2	ISSUED FOR ZONING APPROVAL	SEPT. 16 /2019	OP
1	FOR REVIEW	AUG. 26 /2019	OP

CONTRACTOR SHALL CHECK AND VERIFY ALL DIMENSIONS AND REPORT ANY DISCREPANCIES TO THE DESIGNER BEFORE PROCEEDING WITH THE WORK. DO NOT SCALE THE DRAWINGS.

PROJECT

4-UNIT TOWNHOMES

2207 DIXIE ROAD
Mississauga, Ontario

SCALE 1/8"=1'-0"

DRAWING TITLE

ELEVATIONS, SECTIONS, DETAILS

DEVELOPER

Fountain Hill Construction & Consulting Ltd.

200 Ronson Drive, Suite 101
Etobicoke, Ontario
M9W 5Z9

DESIGNED AND	OTTO PALFY	PROJECT NO	2019-XX
CHECKED BY	J D	DRAWING NO	A-2
DATE	AUG. 26 /2019	PROT 11	2207 DIXIE RD.-A-2-elevation-sections
ISSUED			