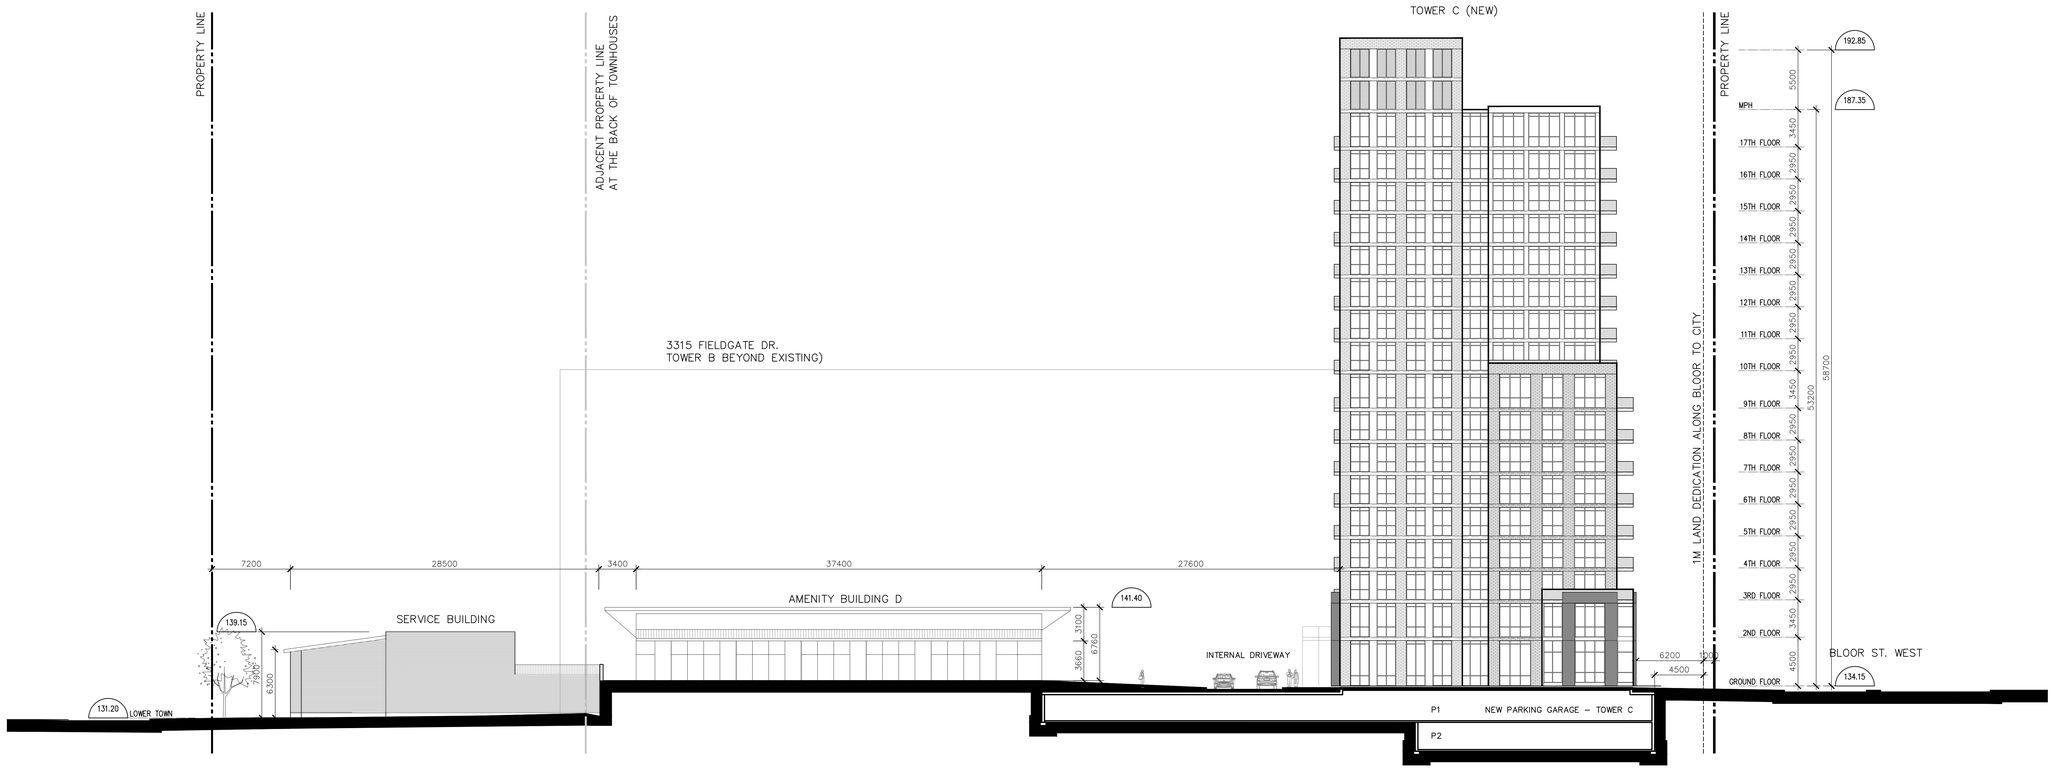

2 A401 TOWER C & BUILDING D – ELEVATION LOOKING WEST

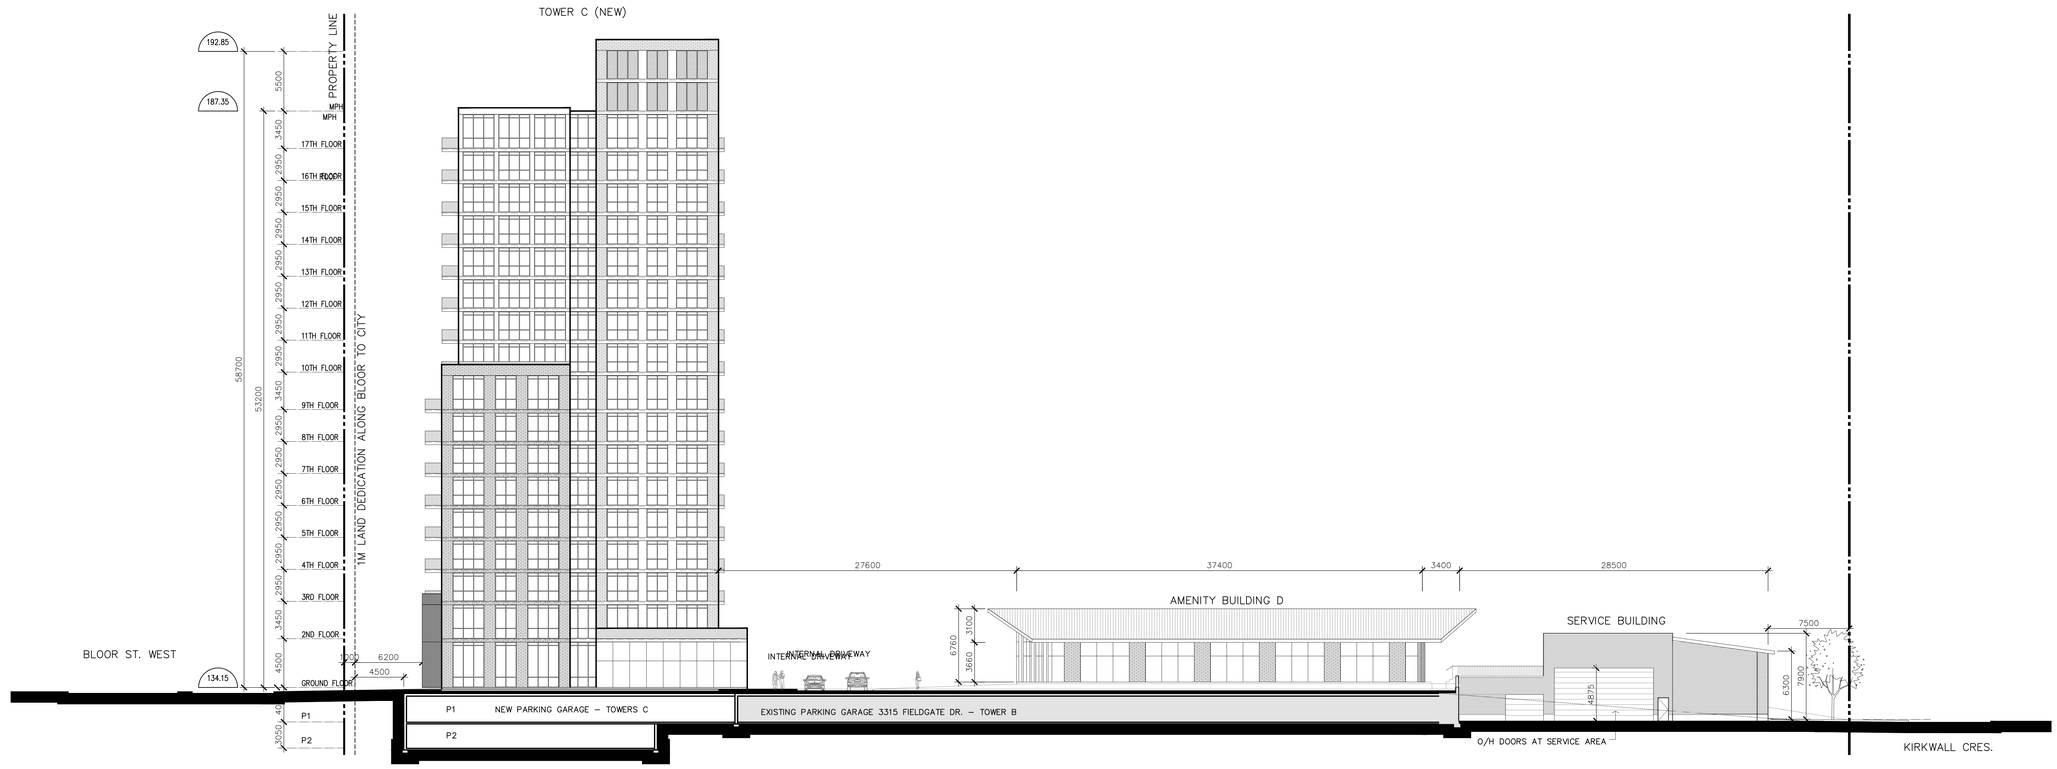

1 A401 TOWER C & BUILDING D –ELEVATION LOOKING EAST

Item	Description	Date
5	RE-ISSUED FOR OPA AND ZBA	2020MAR24
4	RE-ISSUED FOR OPA AND ZBA	2019JUL24
3	RE-ISSUED FOR OPA AND ZBA	2018OCT16
2	RE-ISSUED FOR OPA AND ZBA	2018APR20
1	ISSUED FOR OPA AND ZBA	2017OCT31

ISSUES/REVISIONS

Check and verify all dimensions and report any discrepancies to the Consultant whose seal is affixed to this drawing. This drawing is not to be scaled for the purpose of verifying dimensions.

This drawing shall not be used for construction purposes until signed and dated in the space below by the above mentioned Consultant.

Issued For Construction — Date

WZMH ARCHITECTS
95 St. Clair Av W
Suite 1001
Toronto, Ontario
Canada M4V 1N6
T 416.961.4111
F 416.961.3176

Timbercreek

1750 BLOOR WEST
MISSISSAUGA, ONTARIO

Sheet Title:
TOWER C & BUILDING D
ELEVATIONS LOOKING
EAST & WEST

Scale: 1:200

Project Number: 06908.000

Drawing Number: A401

Plot Time: Apr 09, 2020 - 8:04am
Drawing Name: \\wzmh\Projects\6908\6_Drawings\10_Drawings-Design (SD-DD)\CAD\Sheets\R2A Re-Submission 5\A-401 Tower C Elevations.dwg