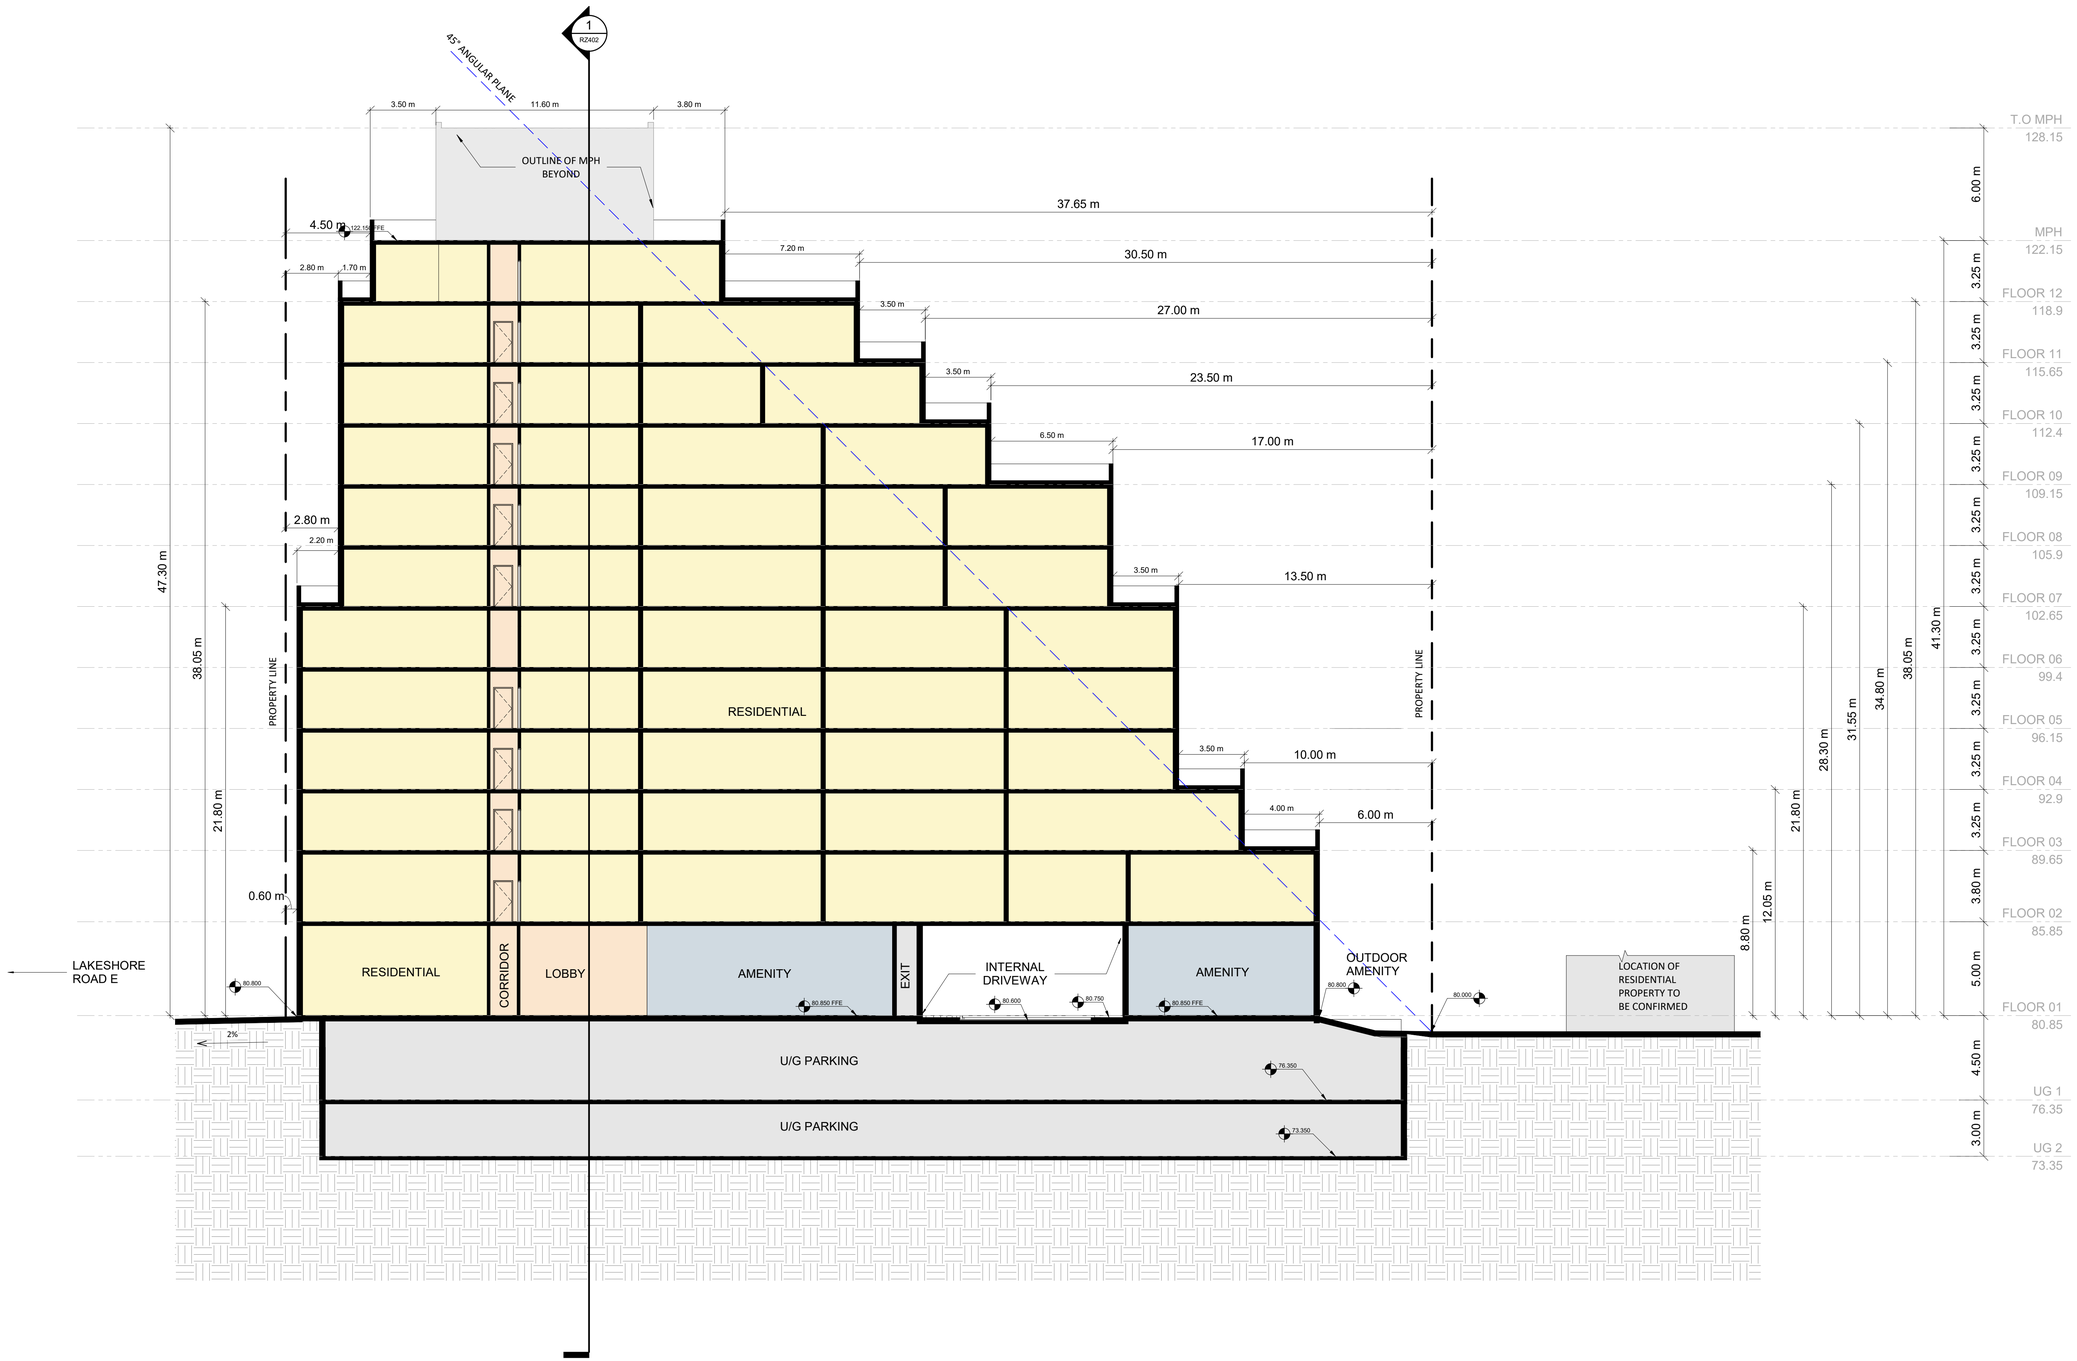

TURNER FLEISCHER

Turner Fleischer Architects Inc.

67 Lesmill Road
Toronto, ON, M3B 2T8
T 416 425 2222
turnerfleischer.com

This drawing, as an instrument of service, is provided by and is the property of Turner Fleischer Architects Inc. The contractor must verify and accept responsibility for all dimensions and conditions on site and must notify Turner Fleischer Architects Inc. of any variations from the supplied information. This drawing is not to be scaled. The architect is not responsible for the accuracy of scales on reproduced drawings. Discrepancies must be reported to the architect before the appropriate consultant's drawings/advice proceeding with the work. Construction must conform to all applicable codes and requirements of authorities having jurisdiction. The contractor working from drawings not specifically marked 'For Construction' must assume full responsibility and bear costs for any corrections or damages resulting from his work.

#	DATE	DESCRIPTION	BY
1	2020-06-16	ISSUED FOR REZONING	DV

PROJECT

18.150FS

420 LAKESHORE ROAD E, MISSISSAUGA, ON

DRAWING

BUILDING SECTION (NS)

PROJECT NO.
18.150FS

PROJECT DATE
2020-06-16

DRAWN BY
DV

CHECKED BY
RMM

SCALE
1 : 150

ONTARIO ASSOCIATION of ARCHITECTS
STEVEN D. NONIS
LICENCE
6362

DRAWING NO.
RZ401

2020-06-18 1:06:07 PM