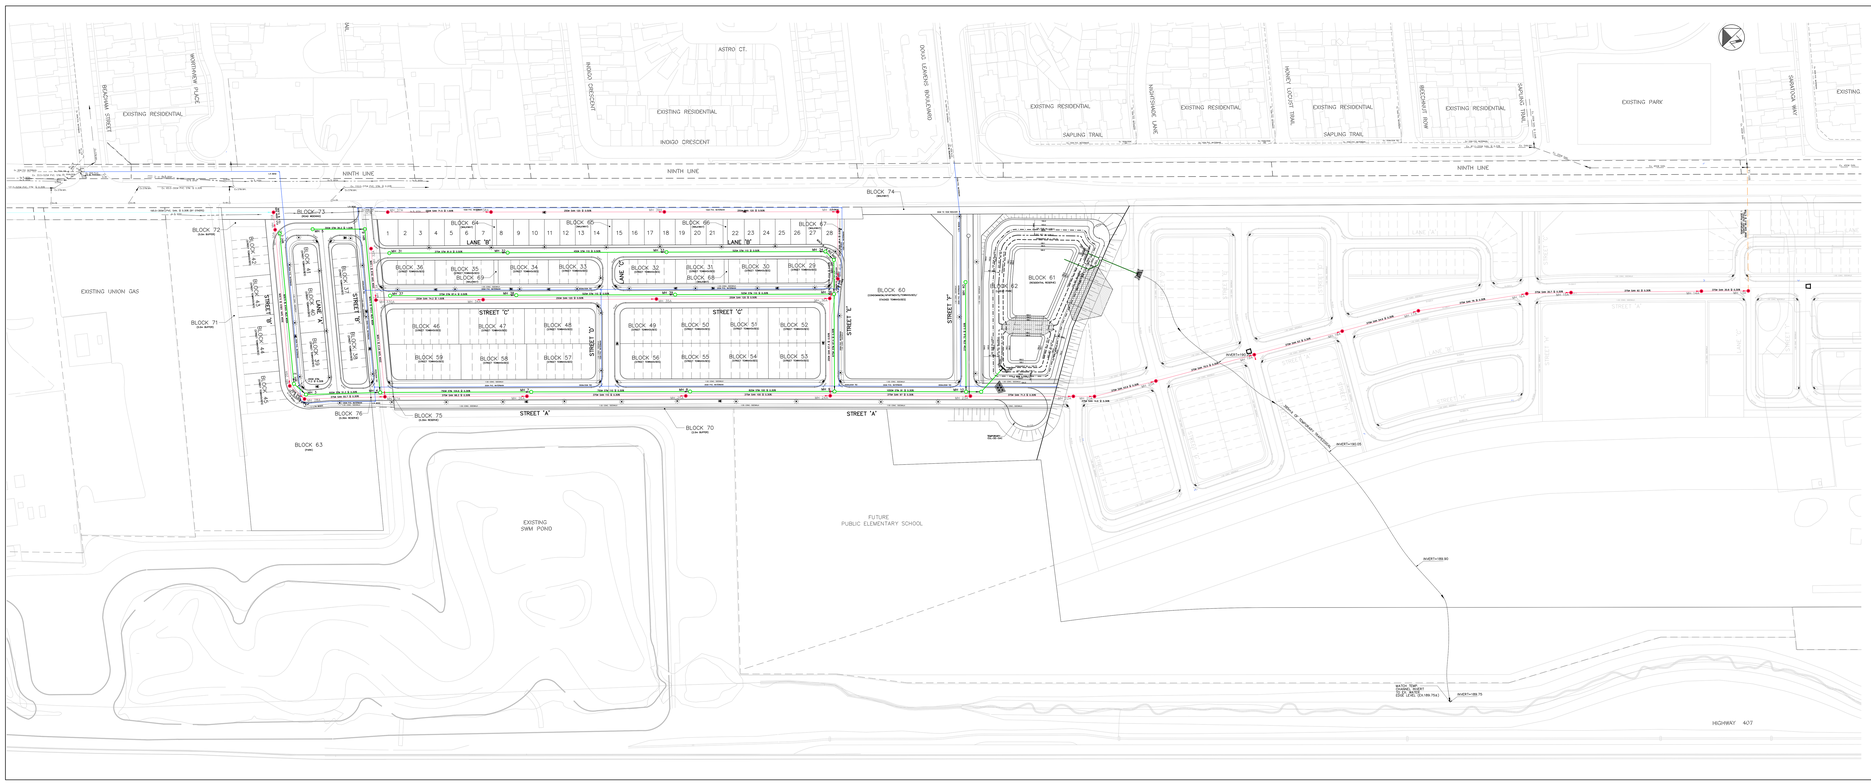

LEGEND

- DENOTES PROPOSED STORM SEWER
- DENOTES PROPOSED SANITARY SEWER

BENCHMARK
ELEVATIONS SHOWN ON THIS PLAN ARE RELATED TO GEODETIC DATUM.
BENCHMARK USED IS THE BENCHMARK OF THE CITY OF MISSISSAUGA GENERAL BENCHMARKS
No. 12D0504
ELEVATION=174.761m
No. 12D0504R2
ELEVATION=174.761m
No. 12D0504R3
ELEVATION=174.412m
No. 12D0504R4
ELEVATION=172.389m

mattamy HOMES | RAND | 5255 SOLAR DRIVE MISSISSAUGA, ONTARIO L4W 5B8 TEL: (905) 625-9500

DERRY-BRITANNIA DEVELOPMENTS LIMITED
21T-M 19003

PRELIMINARY SERVICING PLAN
PHASE 1

CITY OF MISSISSAUGA		DRAWING No.
SCALE 1:750	JOB No. 13958	2

R:\13\13958\Drawings & Figures_2020 April 27 (Latest)\Drawing 2-Preliminary Servicing Plan-Phase 1.dwg May 15, 2020 - 4:59pm