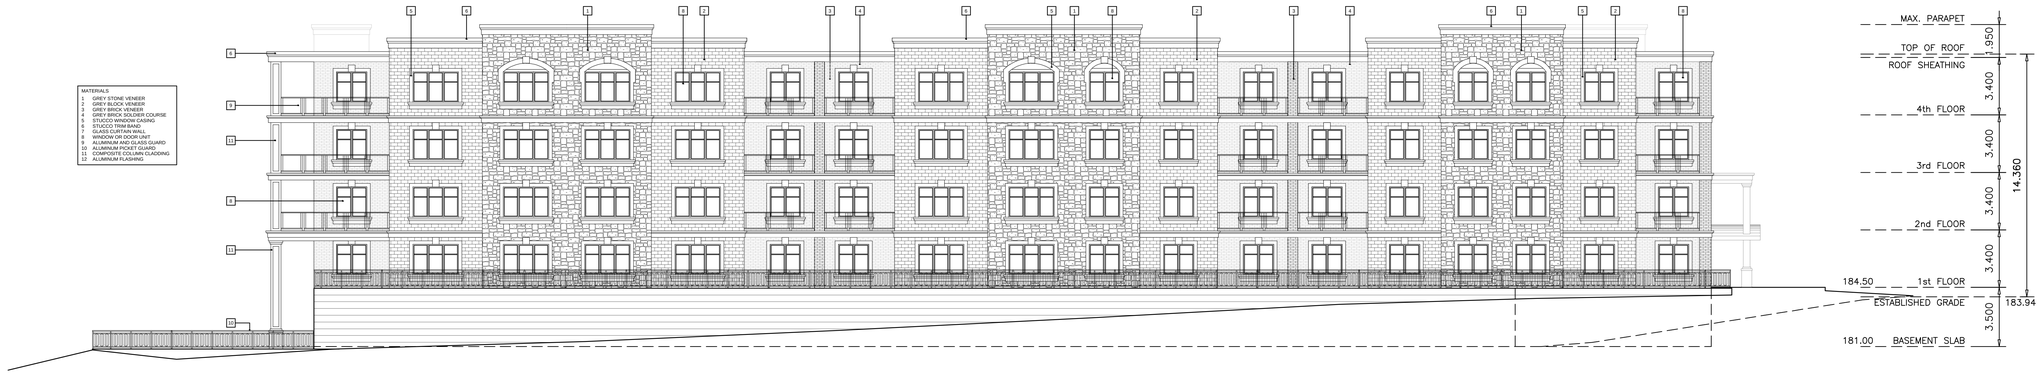

1 EAST ELEVATION
A300 SCALE: 1:125

2 NORTH (ENTRANCE) ELEVATION
A300 SCALE: 1:125

3 SOUTH (REAR) ELEVATION
A300 SCALE: 1:125

4 WEST ELEVATION
A300 SCALE: 1:125

pml.A

patrick markus luckie, Architect
7383 BENDIGO CIRCLE - MISSISSAUGA, ON - L5N 1Z4 - TEL: 416 885 5708

All drawings, specifications, related document and design are the copyright property of Patrick Markus Luckie Architect and must be returned upon request. Reproduction of any part or whole is forbidden without the written and design in whole or in part is strictly forbidden without the written consent of Patrick Markus Luckie Architect.

This drawing as an instrument of service, is provided by and is the property of Patrick Marcus Luckie Architect and shall be used only for the project named on this drawing and solely for reference purposes only. The contractor shall verify and be responsible for all dimensions. Do not scale drawings nor boiler dimensions and all dimensions and measurements and corrections as well as they pertain to those documents. The contractor shall report any discrepancies to the consultant in writing prior to the commencement of any affected work.

Do not scale this drawing

This drawing shall not be used for construction purposes unless countersigned

PMlA Patrick Markus Luckie Architect

Revisions:	
Date:	Particular:
FEB.03.20	UPDATED PERIMETER GRADING
APR.13.20	LOWERED AMENITY TERRACE
APR.24.20	LOWER REAR AMENITY, ADD REAR BALCONIES
AUG.31.20	UPDATE ESTABLISHED GRADE

Issue:	
Date:	Particular:
NOV.16.18	ISSUED FOR REVIEW
JUN.19.20	ISSUED FOR SITE PLAN APPLICATION

ONTARIO ASSOCIATION OF ARCHITECTS
PATRICK MARKUS LUCKIE
LICENCE
6742

VINTAGES CONDO
RESIDENTIAL APARTMENT

6620 ROTHSCHILD TRAIL, MISSISSAUGA
LOT 21, 22 REG. PLAN 43M-1710

DI BLASIO HOMES
6625 ROTHSCHILD TRAIL
MISSISSAUGA, ON. L5W 0A5
TEL: (905)890-2053

ELEVATIONS
SCALE 1:125

SP File No.:

PROJECT No.: 16-23

A300