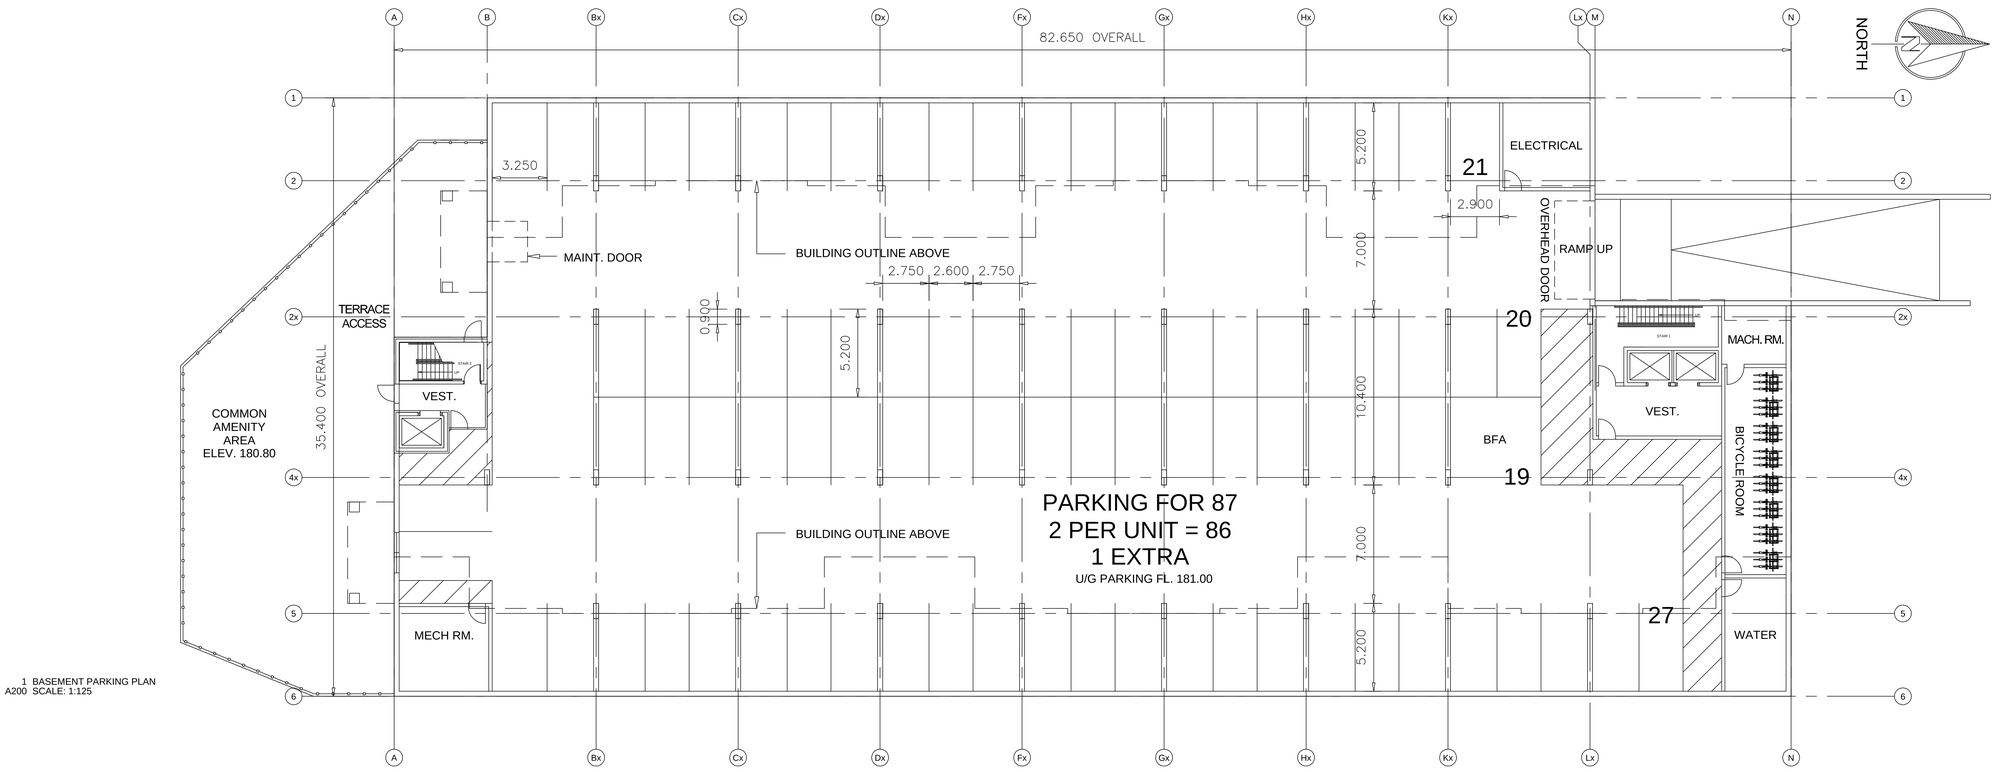

1 BASEMENT PARKING PLAN
A200 SCALE: 1:125

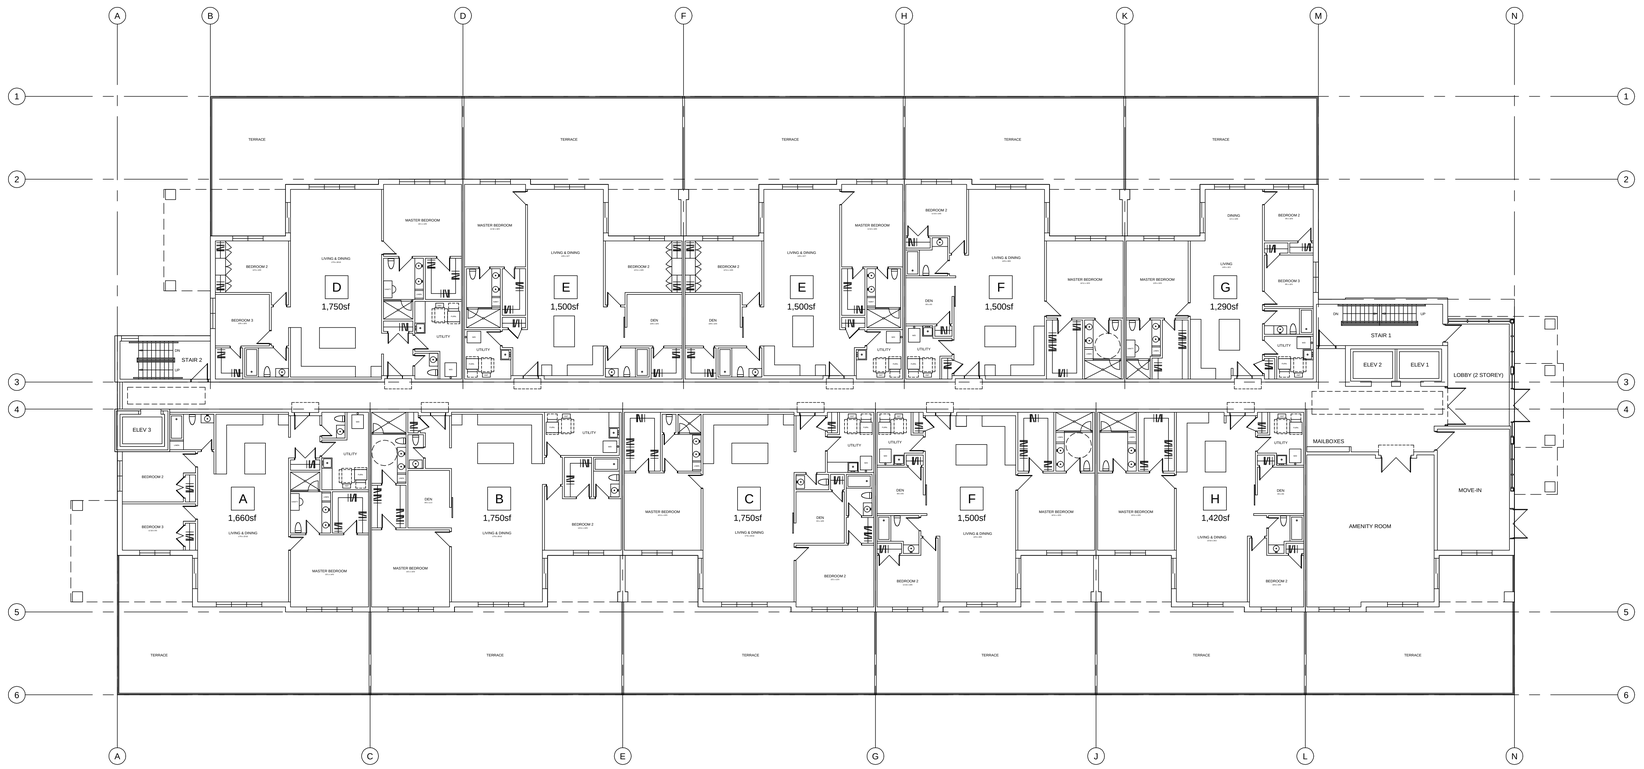

2 1st FLOOR PLAN
A200 SCALE: 1:125

pml.A

patrick markus luckie, Architect
7283 BENDIGO CIRCLE - MISSISSAUGA, ON - L5N 1Z9 - TEL: 416 885 0108

All drawings, specifications, related documents and design are the copyright property of Patrick Markus Luckie Architect and must be returned upon request or completion of the work. They shall not be used for other projects and design in whole or in part is strictly forbidden without the written permission of Patrick Markus Luckie Architect.

This drawing as an instrument of service, is provided by and is the property of Patrick Markus Luckie Architect and shall be used solely for the project named on this drawing and solely for reference purposes only. The contractor shall verify and be responsible for all dimensions and conditions on the job, dimensions outranks scaled and all measurements and conditions on site as they pertain to those documents. The contractor shall report any discrepancies to the consultant in writing prior to the commencement of any effected work.

Do Not Scale this drawing.
This drawing shall not be used for construction purposes unless countersigned.
Patrick Markus Luckie Architect

Revisions:	
Date:	Particular:
APR.24.20	LOWER REAR AMENITY, ADD REAR BALCONIES

Issue:	
Date:	Particular:
NOV.16.18	ISSUED FOR REVIEW
JUN.19.20	ISSUED FOR SITE PLAN APPLICATION

ONTARIO ASSOCIATION of ARCHITECTS
PATRICK MARKUS LUCKIE
LICENCE 6742

VINTAGES CONDO
RESIDENTIAL APARTMENT

8620 ROTHSCHILD TRAIL, MISSISSAUGA
LOT 21, 22 REG. PLAN 43M-1710

DI BLASIO HOMES
8620 ROTHSCHILD TRAIL
MISSISSAUGA, ON L5W 0A6
TEL:(905)890-2353

FLOOR PLANS
SCALE 1:125

SP File No.:

PROJECT No.: 16-23

A200