2nd FLOOR

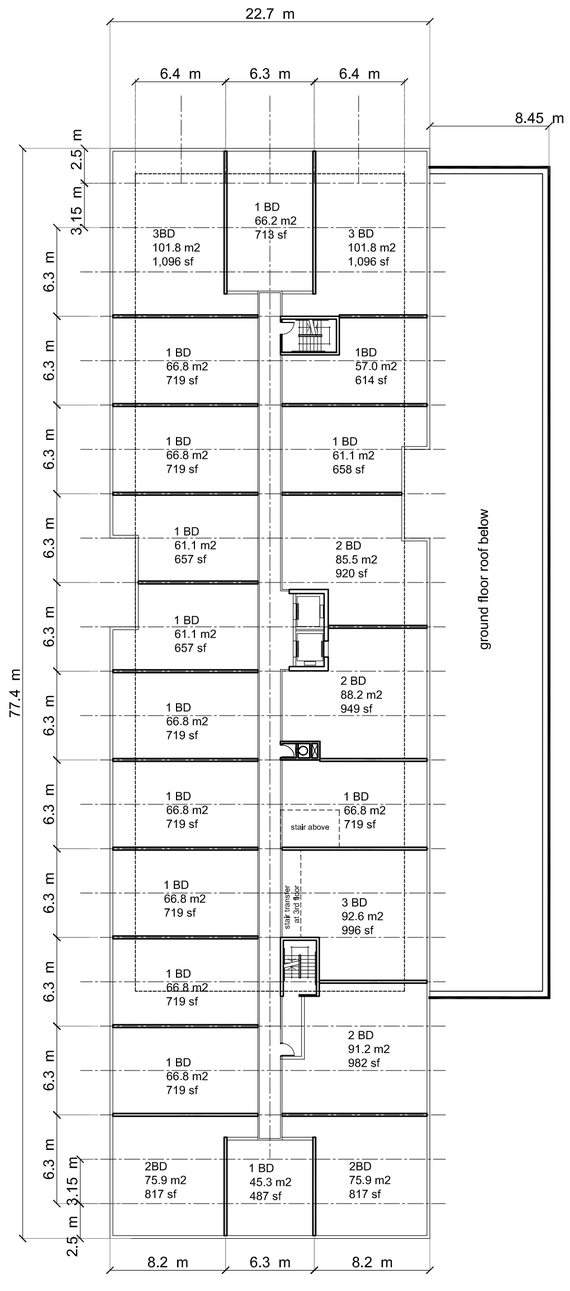

7th FLOOR (floors 3rd-6th, 8th-10th SIM.)

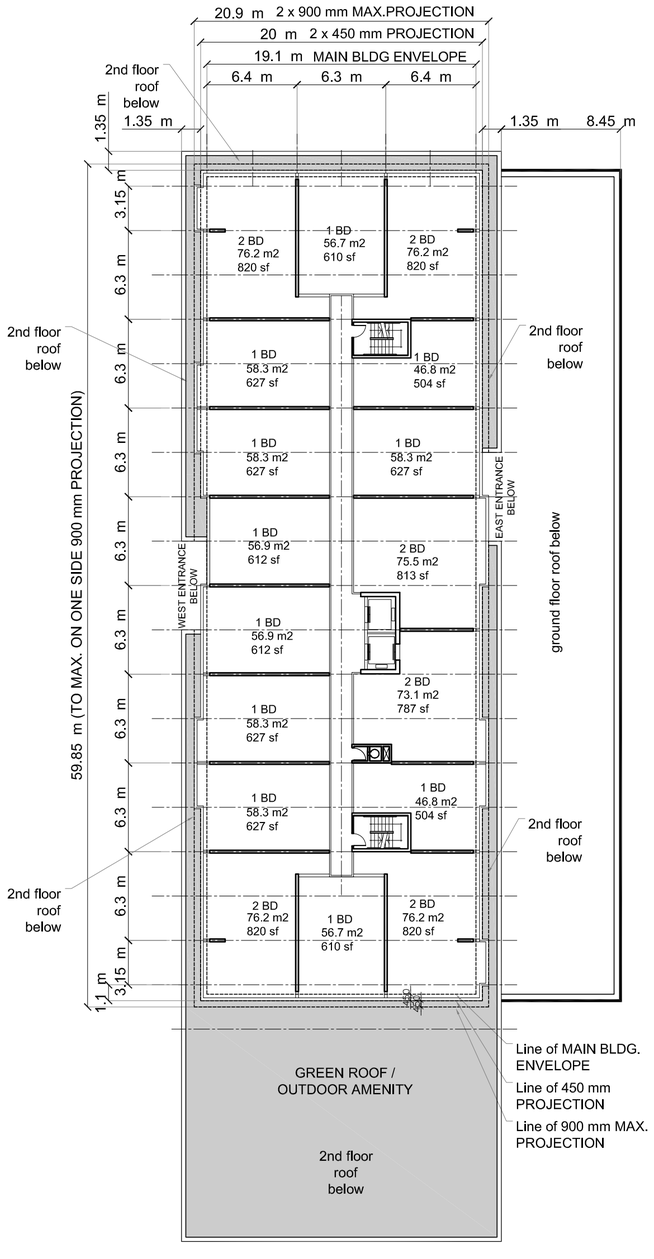

11th-12th FLOOR

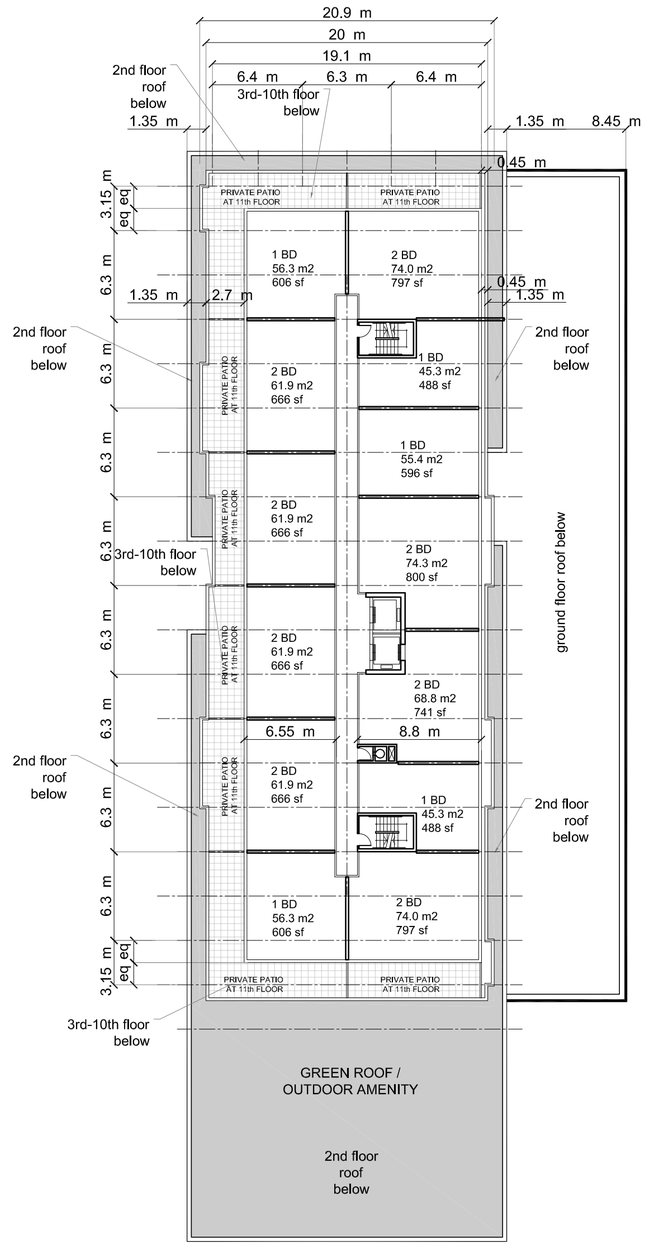

ISSUE:

No	DATE	DESCRIPTION
1	2019-Oct-18	FOR REVIEW and COMMENTS
2	2019-Nov-29	FOR DARC REVIEW
3	2020-Apr-14	TO CONSULTANTS
4	2020-May-01	TO CONSULTANTS
5	2020-June-04	TO CONSULTANTS
6	2020-June-19	TO CONSULTANTS
7	2020-July-14	RE-ZONING APPLICATION
8	2020-Aug-07	Re-zoning Application
4	2020-July-02	COORDINATION
3	2020-June-19	COORDINATION
2	2020-June-04	COORDINATION
1	2020-Jan-31	DARC REVIEW COMMENTS
No	DATE	DESCRIPTION

REVISION:

Starwood Group Inc.

IBI GROUP ARCHITECTS (CANADA) INC.
7th Floor-55 St. Clair Avenue West
Toronto ON M4V 2Y7 Canada
tel 416 596 1930 fax 416 596 0644
ibigroup.com

© COPYRIGHT IBI GROUP ARCHITECTS (CANADA) INC. ALL RIGHTS RESERVED.

IBI GROUP ARCHITECTS (CANADA) INC. RETAINS ALL RIGHTS OF OWNERSHIP AND COPYRIGHT IN THE ELECTRONIC FILES AND REPRODUCTIONS THEREOF. THEY MAY BE REPRODUCED ONLY FOR LEGITIMATE PURPOSES RELATING TO THE SPECIFIC PROJECT FOR WHICH THEY WERE PRODUCED.
THEY MAY NOT BE ALTERED IN ANY WAY WITHOUT THE EXPRESS WRITTEN APPROVAL OF THE ARCHITECTS.

6719 Glen Erin Drive Mississauga, Ontario

TYP.FLOOR PLANS

Scale: 1 : 300

Date created: 2019-Aug-01

Proj. No: 25205

Dwg. No: A-3.2