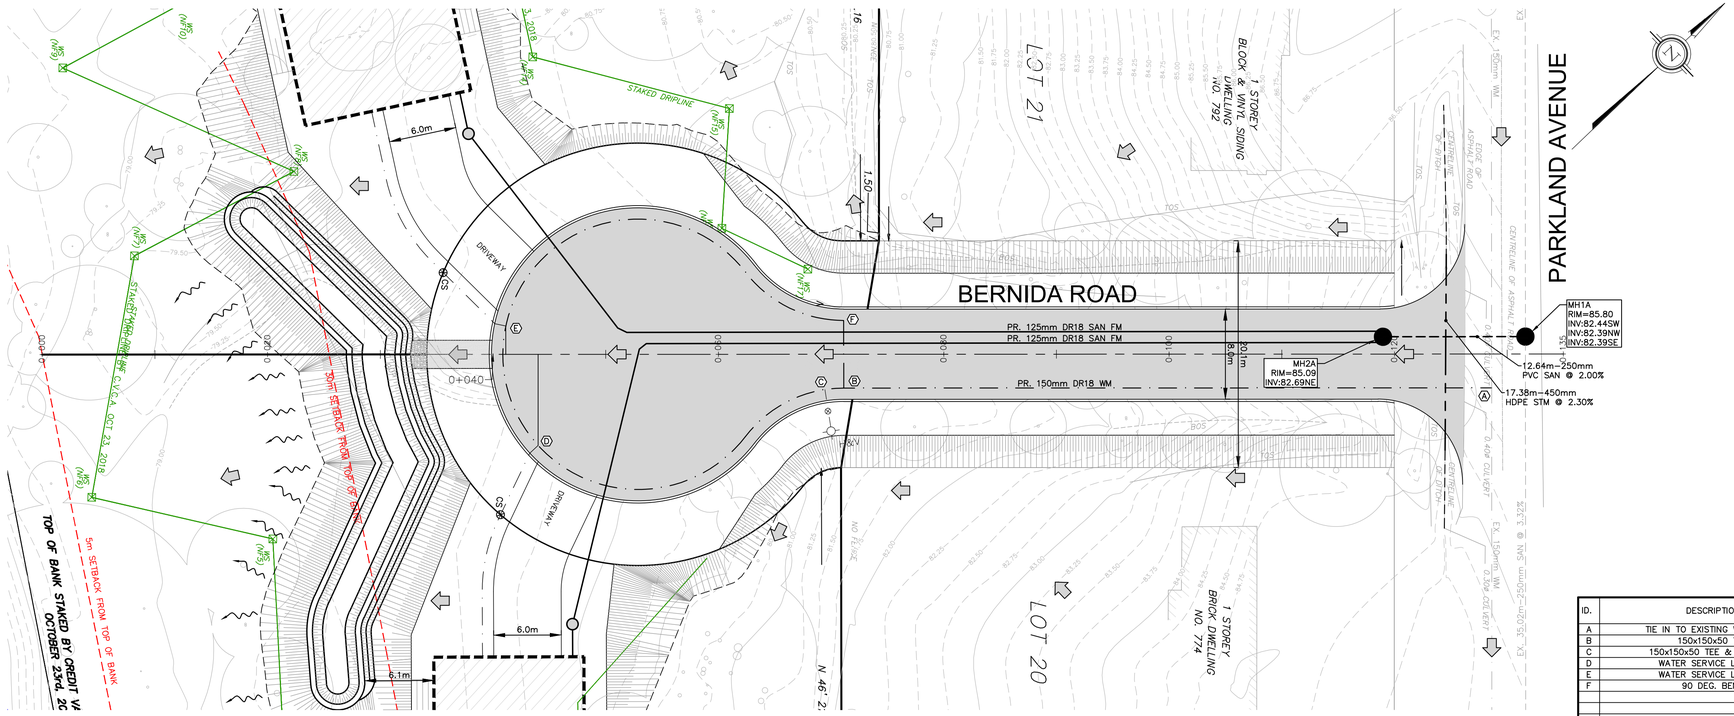

ID.	DESCRIPTION	STATION	ELEV. TOP
A	TIE IN TO EXISTING WATERMAIN	0+128.6	83.93
B	150x150x50 TEE	0+071.1	79.96
C	150x150x50 TEE & HYDRANT	0+069.5	79.94
D	WATER SERVICE LATERAL	0+044.0	79.39
E	WATER SERVICE LATERAL	0+041.1	79.27
F	90 DEG. BEND	0+071.1	79.96

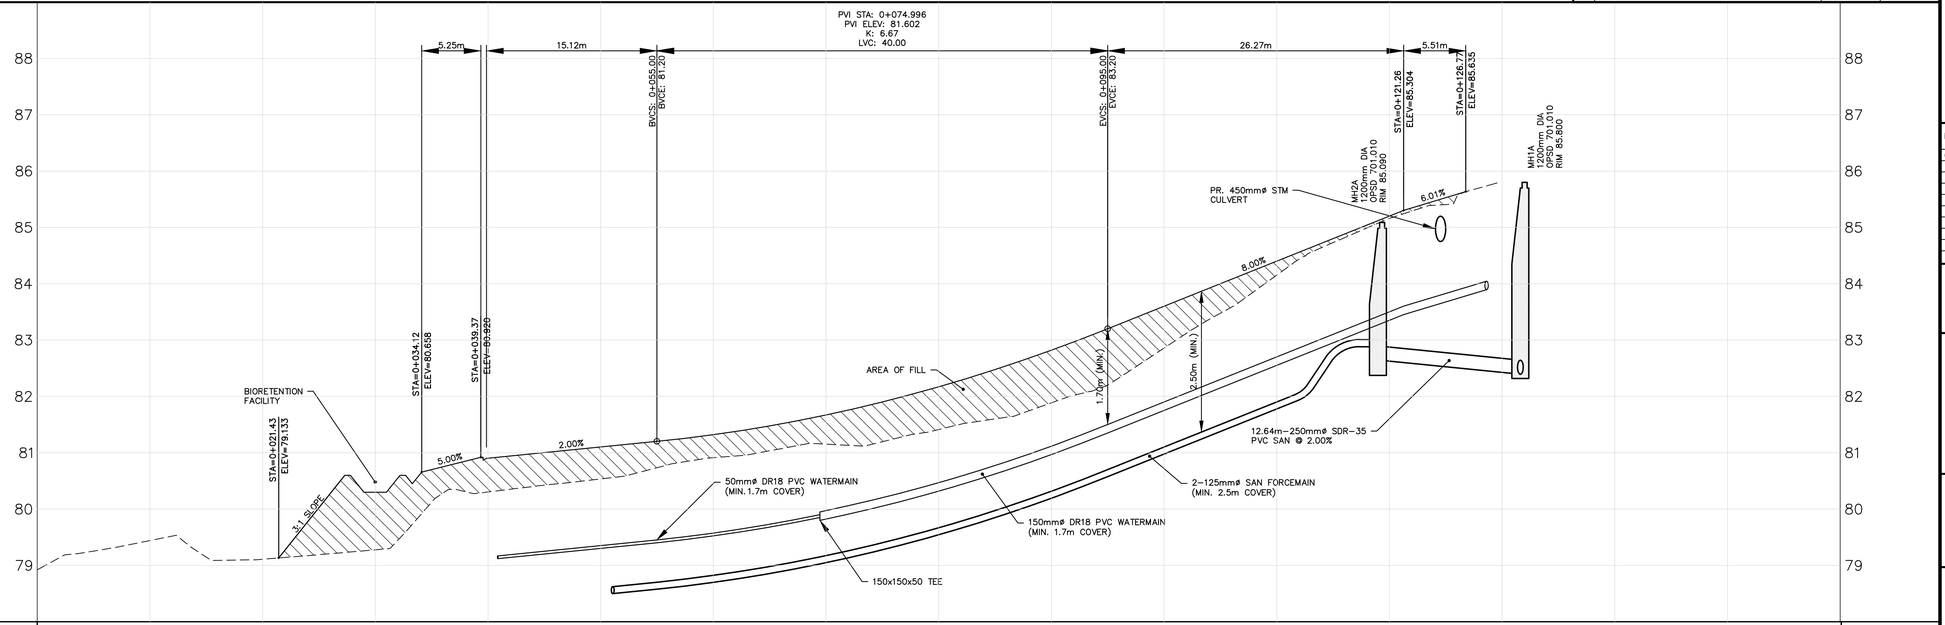

STORM INVERT						
SANITARY INVERT						
PROPOSED GRADE	PR. 83.90 (m)	PR.80.90 CB/CBMH (0.60m)	PR.81.32 CB/CBMH (0.41m)	PR.82.17 CB/CBMH (0.76m)	PR.83.60 CB/CBMH (0.74m)	PR.85.20 CB/CBMH (0.04m)
℄ CHAINAGE	0+020	0+040	0+060	0+080	0+100	0+120

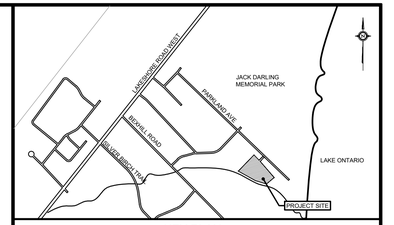

KEY PLAN
N.T.S.

LEGEND

EXISTING		PROPOSED	
MH1A	SANITARY MANHOLE	MH1A	SANITARY MANHOLE
HYD&V	FIRE HYDRANT	HYD&V	FIRE HYDRANT
VB	VALVE & BOX	VB	VALVE & BOX
	SANITARY SEWER		STORM SEWER
	WATERMAIN		SANITARY SEWER (GRAVITY)
	EASEMENT		SANITARY SEWER (FORCEMAIN)
	RIGHT OF WAY		WATERMAIN
	LOT LINE	CS	WATER SERVICE WITH CURB STOP
	FENCE LINE		LIMIT OF SUBJECT PROPERTY
	EDGE OF PAVEMENT		RIGHT OF WAY
x 265.22EX	ELEVATION		EDGE OF PAVEMENT
	BUILDING	x265.22	ELEVATION
	RETAINING WALL	2.00%	GRADED SLOPE
	MAJOR CONTOUR LABEL		PONDING FACILITY (MAX 3:1 SLOPE)
	MINOR CONTOUR LABEL		OVERLAND FLOW
	TREE		

NOTES

1. ALL DIMENSIONS ARE IN METRES UNLESS OTHERWISE NOTED.
2. CONTOUR INTERVAL IS 0.25m.
3. ALL DIMENSIONS SHALL BE CHECKED AND VERIFIED IN THE FIELD BY THE CONTRACTOR PRIOR TO ANY CONSTRUCTION, AND ANY DISCREPANCIES SHALL BE REPORTED IMMEDIATELY TO THE ENGINEER.
4. ALL WORK SHALL BE IN ACCORDANCE WITH CURRENT CITY OF MISSISSAUGA STANDARD SPECIFICATIONS AND DRAWINGS UNLESS OTHERWISE NOTED HEREIN.
5. ORDER OF PRECEDENCE OF STANDARDS DRAWINGS IS FIRSTLY CITY OF MISSISSAUGA, AND SECONDLY ONTARIO PROVINCIAL STANDARD DRAWINGS (OPSD).
6. THE CONTRACTOR TO BE RESPONSIBLE FOR LOCATION OF ALL EXISTING U/G AND OVERHEAD UTILITIES. CONTRACTOR IS REQUIRED TO OBTAIN ALL LOCATIONS & NOTIFY THE VARIOUS UTILITY COMPANIES 72 HOURS PRIOR TO THE COMMENCEMENT OF ANY WORK. THE CITY OF MISSISSAUGA AND CONSULTANT ASSUMES NO RESPONSIBILITY FOR THE ACCURACY OF THE LOCATIONS OF EXISTING UTILITIES AS INDICATED ON THIS DRAWING.

BENCHMARK

BENCHMARK No. 710
ELEVATION = 93.663m
LOCATION: CITY OF MISSISSAUGA
DESCRIPTION:

COMPLETED BY:
J. H. GELBLOOM SURVEYING LIMITED – ONTARIO LAND SURVEYORS
476 MORDEN ROAD, UNIT 102, OAKVILLE, ON L6K 3W4 (905) 336-8210

COMPLETED ON: JANUARY 20, 2019

NO.	REVISION	DATE	BY	APPROVED
01	ISSUED FOR APPROVAL	2020/03/25	E.G.	

Greck
5770 Highway 7, Woodbridge, Ontario, L4L 1T8

LICENSED PROFESSIONAL ENGINEER
March 25, 2020
E. J. GRECK
100068911
PROVINCE OF ONTARIO

CLIENT NAME:
GEORGE PACLIK

PROJECT NAME:

BERNIDA ROAD SUBDIVISION

0 BERNIDA ROAD MISSUSSAUGA, ON

ROADWORKS PLAN AND PROFILE

DESIGNED BY:	J.N.	SCALES:	
CHECKED BY:	E.G.	HORIZONTAL:	1:250
DRAWN BY:	J.N.	VERTICAL:	1:50
DATE:	MAR 20, 2020	SHEET SIZE:	24"x36"

PROJECT No. 19-631
DRAWING No. C2
SHEET No. 02