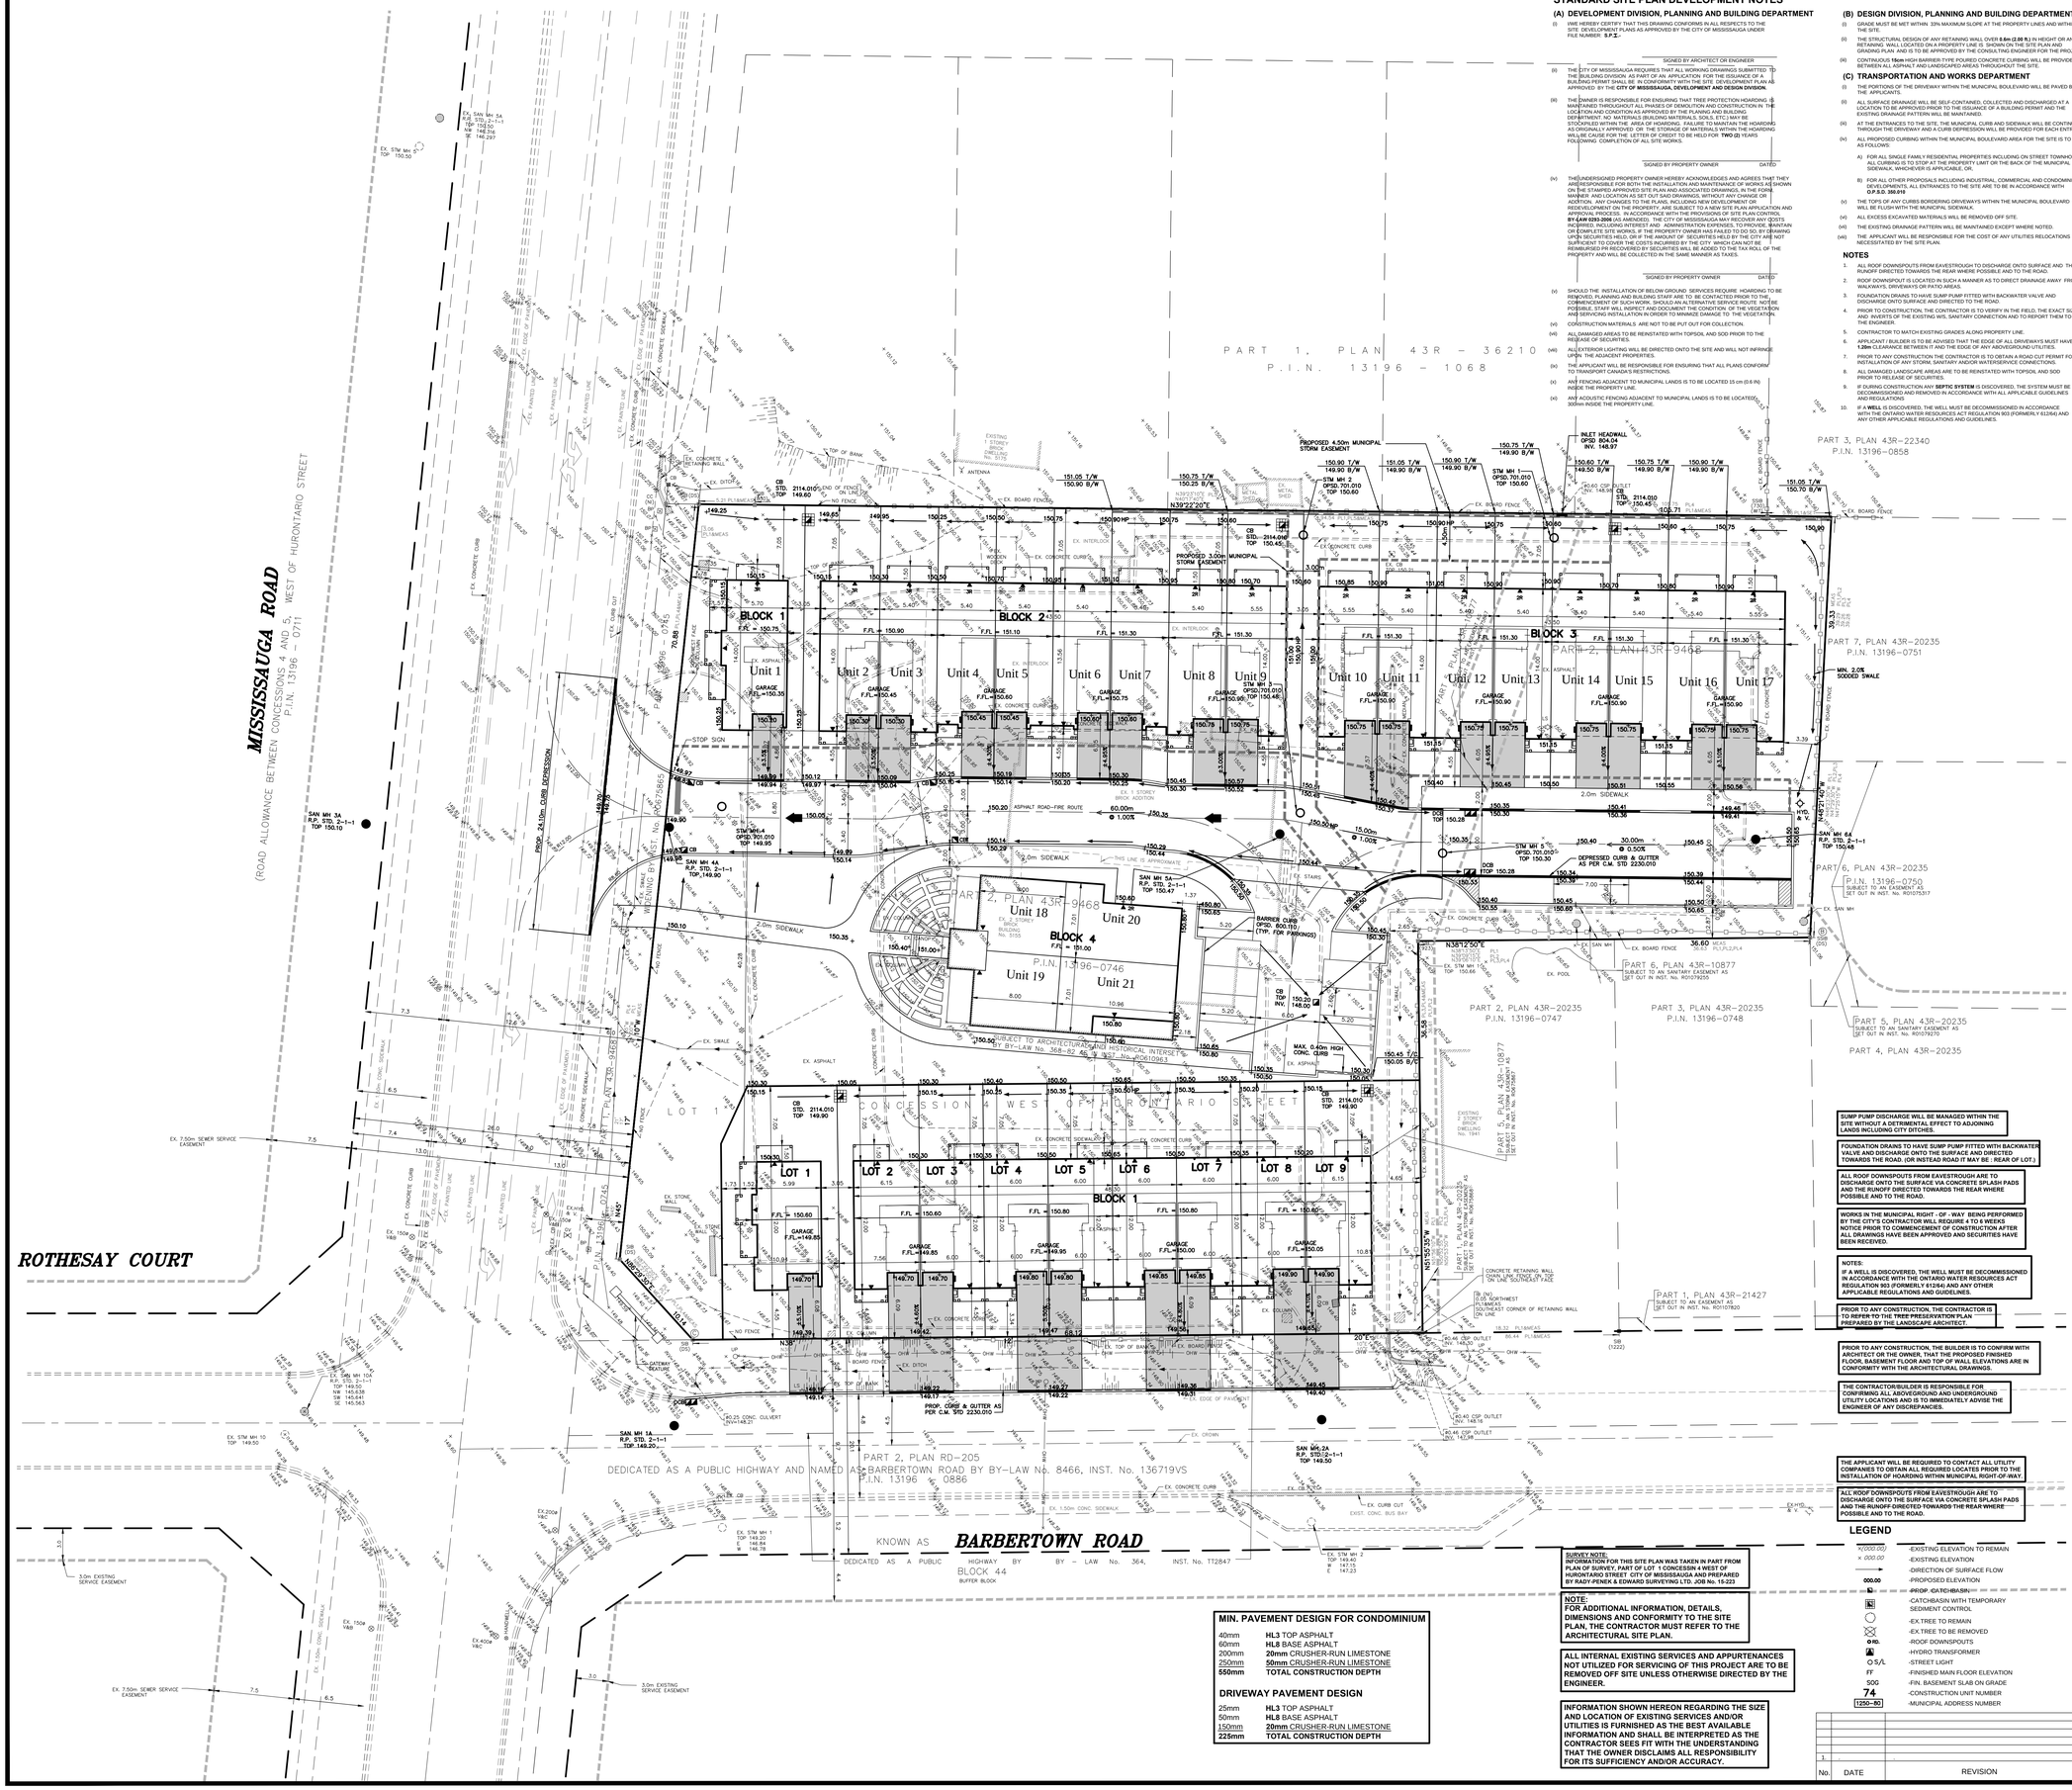
MISSISSAUGA ROAD
(ROAD ALLOWANCE BETWEEN CONCESSIONS 4 AND 5, WEST OF HURONTARIO STREET
P.I.N. 13196 - 0711
ROTHESAY COURT
KNOWN AS BARBERTOWN ROAD
DEDICATED AS A PUBLIC HIGHWAY BY BY - LAW No. 364, INST. No. TT2847
BLOCK 44
BUFFER BLOCK
PART 2, PLAN RD-205
DEDICATED AS A PUBLIC HIGHWAY AND NAMED AS BARBERTOWN ROAD BY BY-LAW No. 8466, INST. No. 136719VS
P.I.N. 13196 - 0886
PART 1, PLAN 43R - 36210
P.I.N. 13196 - 1068
PART 1, PLAN 43R-9468
P.I.N. 13196-0746
PART 3, PLAN 43R-22340
P.I.N. 13196-0858
PART 7, PLAN 43R-20235
P.I.N. 13196-0751
PART 6, PLAN 43R-20235
P.I.N. 13196-0750
PART 2, PLAN 43R-20235
P.I.N. 13196-0747
PART 3, PLAN 43R-20235
P.I.N. 13196-0748
PART 5, PLAN 43R-20235
PART 4, PLAN 43R-20235
PART 6, PLAN 43R-10877
PART 1, PLAN 43R-20235
PART 1, PLAN 43R-21427
BLOCK 1
BLOCK 2
BLOCK 3
BLOCK 4
Unit 1
Unit 2
Unit 3
Unit 4
Unit 5
Unit 6
Unit 7
Unit 8
Unit 9
Unit 10
Unit 11
Unit 12
Unit 13
Unit 14
Unit 15
Unit 16
Unit 17
Unit 18
Unit 19
Unit 20
Unit 21
LOT 1
LOT 2
LOT 3
LOT 4
LOT 5
LOT 6
LOT 7
LOT 8
LOT 9
CONCESSION 4 WEST OF HURONTARIO STREET
PROPOSED 4.50m MUNICIPAL STORM EASEMENT
PROPOSED 3.00m MUNICIPAL STORM EASEMENT
3.0m EXISTING SERVICE EASEMENT
7.50m SEWER SERVICE EASEMENT
INLET HEADWALL OPSD. 804.04 INV. 148.97
STM MH 1 OPSD. 701.010 TOP 150.60
STM MH 2 OPSD. 701.010 TOP 150.60
STM MH 3 OPSD.701.010 TOP 150.48
STM MH 4 OPSD. 701.010 TOP 148.95
STM MH 5 OPSD. 701.010 TOP 150.30
CB STD. 2114.010 TOP 149.60
CB STD. 2114.060 TOP 150.45
CB STD. 2114.010 TOP 149.90
CB STD. 2114.010 TOP 150.45
DCB TOP 150.28
SAN MH 1A R.P. STD. 2+1-1 TOP 149.90
SAN MH 2A R.P. STD. 2+1-1 TOP 149.50
SAN MH 3A R.P. STD. 2+1-1 TOP 149.70
SAN MH 4A R.P. STD. 2+1-1 TOP 149.90
SAN MH 5A R.P. STD. 2+1-1 TOP 150.47
SAN MH 6A R.P. STD. 2+1-1 TOP 150.48
SAN MH 1 TOP 150.50
SAN MH 2 TOP 149.40 E 147.15 S 147.23
SAN MH 3 TOP 150.66
EX. STM MH 10 TOP 149.50
EX. STM MH 1 TOP 149.90 N/W 146.82 S/E 146.78
EX. 1500 CONC. CULVERT INV=148.21
EX. 1800 CONC. CULVERT INV=148.20
EX. 1500 CONC. CULVERT INV=148.20
EX. 1500 CONC. CULVERT INV=148.20
EX. 1500