1:500 0 5 10 15 20 25 50m

CONTEXT PLAN 1 / LS-100
1:500

NOT FOR CONSTRUCTION

no.	revision	date	by
01	ISSUED FOR REZONING	2016-10-26	MC

CONTRACTOR MUST VERIFY ALL DIMENSIONS ON THE JOB AND REPORT ANY DISCREPANCY TO THE LANDSCAPE ARCHITECT BEFORE PROCEEDING WITH THE WORK.
ALL DRAWINGS AND SPECIFICATIONS ARE INSTRUMENTS OF SERVICE AND THE PROPERTY OF THE LANDSCAPE ARCHITECT WHICH MUST BE RETURNED AT THE COMPLETION OF THE WORK.
ALL DRAWINGS TO BE USED FOR CONSTRUCTION ONLY WHEN SIGNED BY THE LANDSCAPE ARCHITECT.

signed date

terraplan LANDSCAPE ARCHITECTS
VISION. DELIVERED.

20 Champlain Blvd. Suite 102 - Toronto ON - M3H 2Z1 info@terraplan.ca www.terraplan.ca

CLIENT
80 THOMAS STREET
80 THOMAS STREET
MISSISSAUGA, ON

PROJECT
CONTEXT PLAN

DRAWING

DRAWN:	J.C.
CHECKED:	DJ
SCALE:	AS SHOWN
DATE:	2016-10-09
PROJECT NO.:	16-188
SHEET NO.:	
SHEET NO.:	LS-100

ONTARIO ASSOCIATION OF LANDSCAPE ARCHITECTS
DAVID & JORAS
MEMBER

October 26, 2016 12:42 PM I:\01-PROJECTS\2016\16-188 80 THOMAS STREET\V-CAD\01-CURRENT\PLOT\DS-SP\A16-188 LS-100-SITE PLAN.DWG

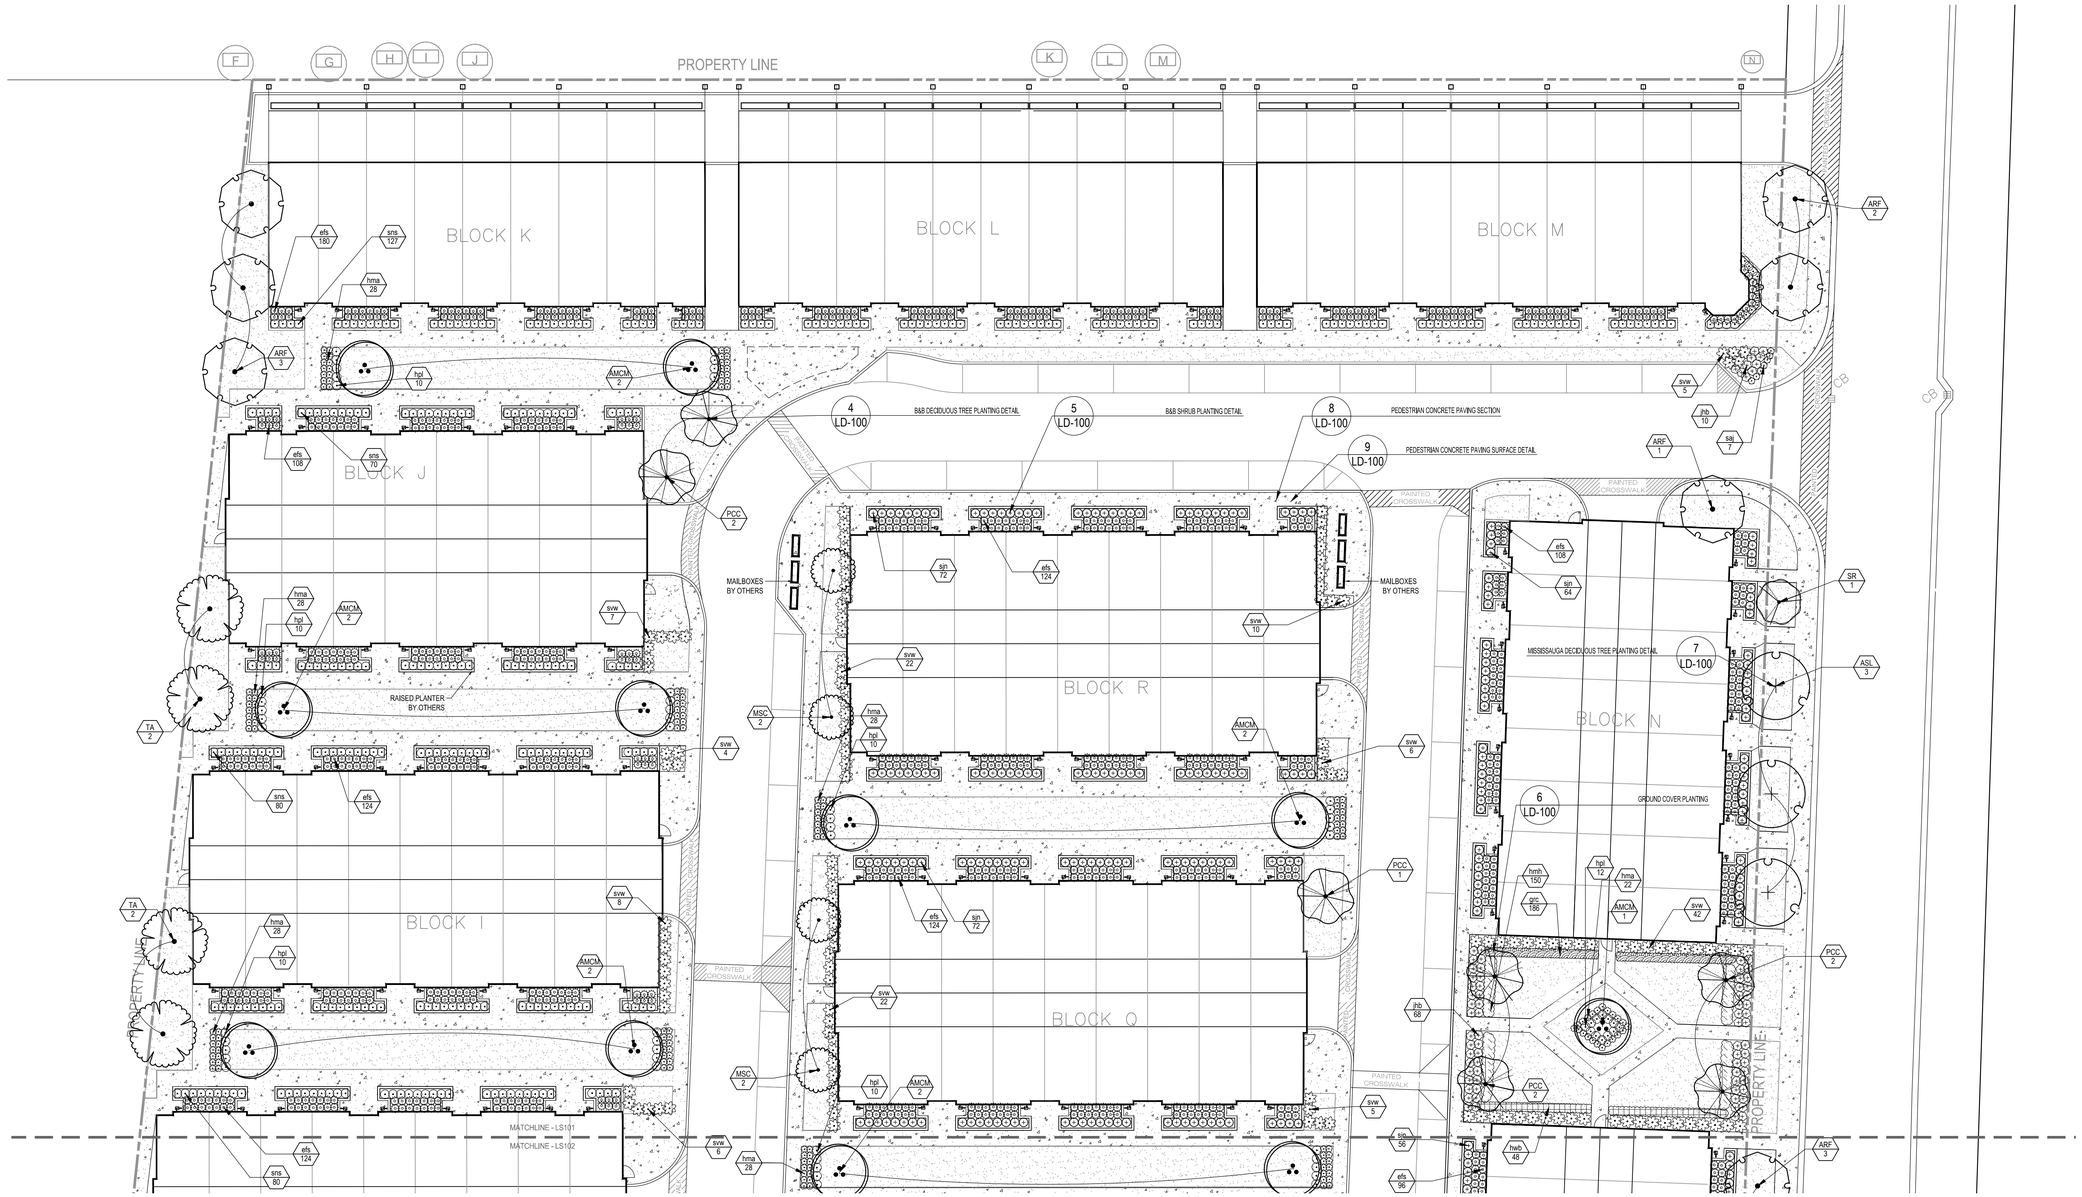

1:250

LANDSCAPE PLAN NORTH 1 / 1:250 LS-101

PLANT SCHEDULE

TREES	QTY	BOTANICAL NAME	COMMON NAME	B&B	CAL.	REMARKS
ARF	12	ACER RUBRUM `FREEMANII`	FREEMAN MAPLE	B & B	60MM CAL	
ASL	5	ACER SACCHARINUM	SILVER MAPLE	B & B	60MM CAL	NATIVE
AMCM	11	AMELANCHIER CANADENSIS	MULTI-TRUNK SHADBLOW SERVICEBERRY	B & B	4M HT	3 CLUMP NATIVE
MSC	8	MALUS X `SPRING SNOW`	SPRING SNOW CRAB APPLE	B & B	60MM CAL	BR, HT, 150CM
PCC	16	PYRUS CALLERYANA `CHANTICLEER`	CHANTICLEER PEAR	B & B	60MM CAL	BR, HT, 150CM
QM	1	QUERCUS MACROCARPA	BURR OAK	B & B	60MM CAL	NATIVE
QRF	2	QUERCUS ROBUR `FASTIGIATA`	PYRAMIDAL ENGLISH OAK	B & B	60MM CAL	
SR	8	SYRINGA RETICULATA	JAPANESE TREE LILAC -TREE FORM	B & B	60MM CAL	BR, HT, 150CM
TA	8	TILIA AMERICANA	AMERICAN LINDEN	B & B	60MM CAL	NATIVE

SHRUBS	QTY	BOTANICAL NAME	COMMON NAME	CONT	HT.	REMARKS
efs	1,460	EUONYMUS FORTUNEI `SARCOXIE`	WINTERCREEPER	3 GAL		
hma	162	HAKONECHLOA MACRA `AUREOLA`	GOLDEN VARIEGATED HAKONECHLOA	2 GAL		
hpl	62	HYDRANGEA PANICULATA `LIMELIGHT` TM	LIMELIGHT HYDRANGEA	CONT.	60 CM	
jhb	78	JUNIPERUS HORIZONTALIS `BAR HARBOR`	BAR HARBOR CREEPING JUNIPER	CONT.		
sal	7	SEDUM X `AUTUMN JOY`	AUTUMN JOY SEDUM	1 GAL		
sjn	438	SPIRAEA JAPONICA `NEON FLASH`	NEON FLASH SPIREA	CONT.	60 CM	
sns	498	SPIRAEA NIPPONICA `SNOWMOUND`	SNOWMOUND SPIREA	CONT.	60 CM	
svw	179	SYRINGA VULGARIS `WEDGWOOD BLUE`	WEDGWOOD BLUE LILAC	CONT.	60 CM	

GROUND COVERS	QTY	BOTANICAL NAME	COMMON NAME	CONT	O.C.	SPACING	REMARKS
grc	186	GERANIUM X `ROZANNE` TM	HYBRID CRANESBILL	1 GAL.		300mm	
hmh	150	HEMEROCALLIS X `HAPPY RETURNS`	HAPPY RETURNS DAYLILY	1 GAL.		400mm	
hbc	156	HOSTA X `BLUE CADET`	PLANTAIN LILY	1 GAL.		600mm	
hwb	204	HOSTA X `WIDE BRIM`	PLANTAIN LILY	1 GAL.		600mm	

NOT FOR CONSTRUCTION

no.	revision	date	by
01	ISSUED FOR REZONING	2016-10-26	MC

CONTRACTOR MUST VERIFY ALL DIMENSIONS ON THE JOB AND REPORT ANY DISCREPANCY TO THE LANDSCAPE ARCHITECT BEFORE PROCEEDING WITH THE WORK.
ALL DRAWINGS AND SPECIFICATIONS ARE INSTRUMENTS OF SERVICE AND THE PROPERTY OF THE LANDSCAPE ARCHITECT WHICH MUST BE RETURNED AT THE COMPLETION OF THE WORK.
ALL DRAWINGS TO BE USED FOR CONSTRUCTION ONLY WHEN SIGNED BY THE LANDSCAPE ARCHITECT.

signed date

terraplan LANDSCAPE ARCHITECTS
VISION. DELIVERED.
20 Champlain Blvd. Suite 102 - Toronto ON - M3H 2Z1 info@terraplan.ca www.terraplan.ca

CLIENT

80 THOMAS STREET
80 THOMAS STREET
MISSISSAUGA, ON

PROJECT

LANDSCAPE PLAN NORTH

DRAWING

DRAWN: J.C.
CHECKED: DJ
SCALE: AS SHOWN
DATE: 2016-10-09
PROJECT NO.: 16-188
SHEET NO.:
LS-101
SHEET NO.:

ONTARIO ASSOCIATION OF LANDSCAPE ARCHITECTS DAVID S. JONES MEMBER OALA

October 26, 2016 12:42 PM I:\01-PROJECTS\2016\16-188 80 THOMAS STREET\01-CAD\01-CURRENT\PLOT\02-SPA\16-188 LS-100-SITE PLAN.DWG

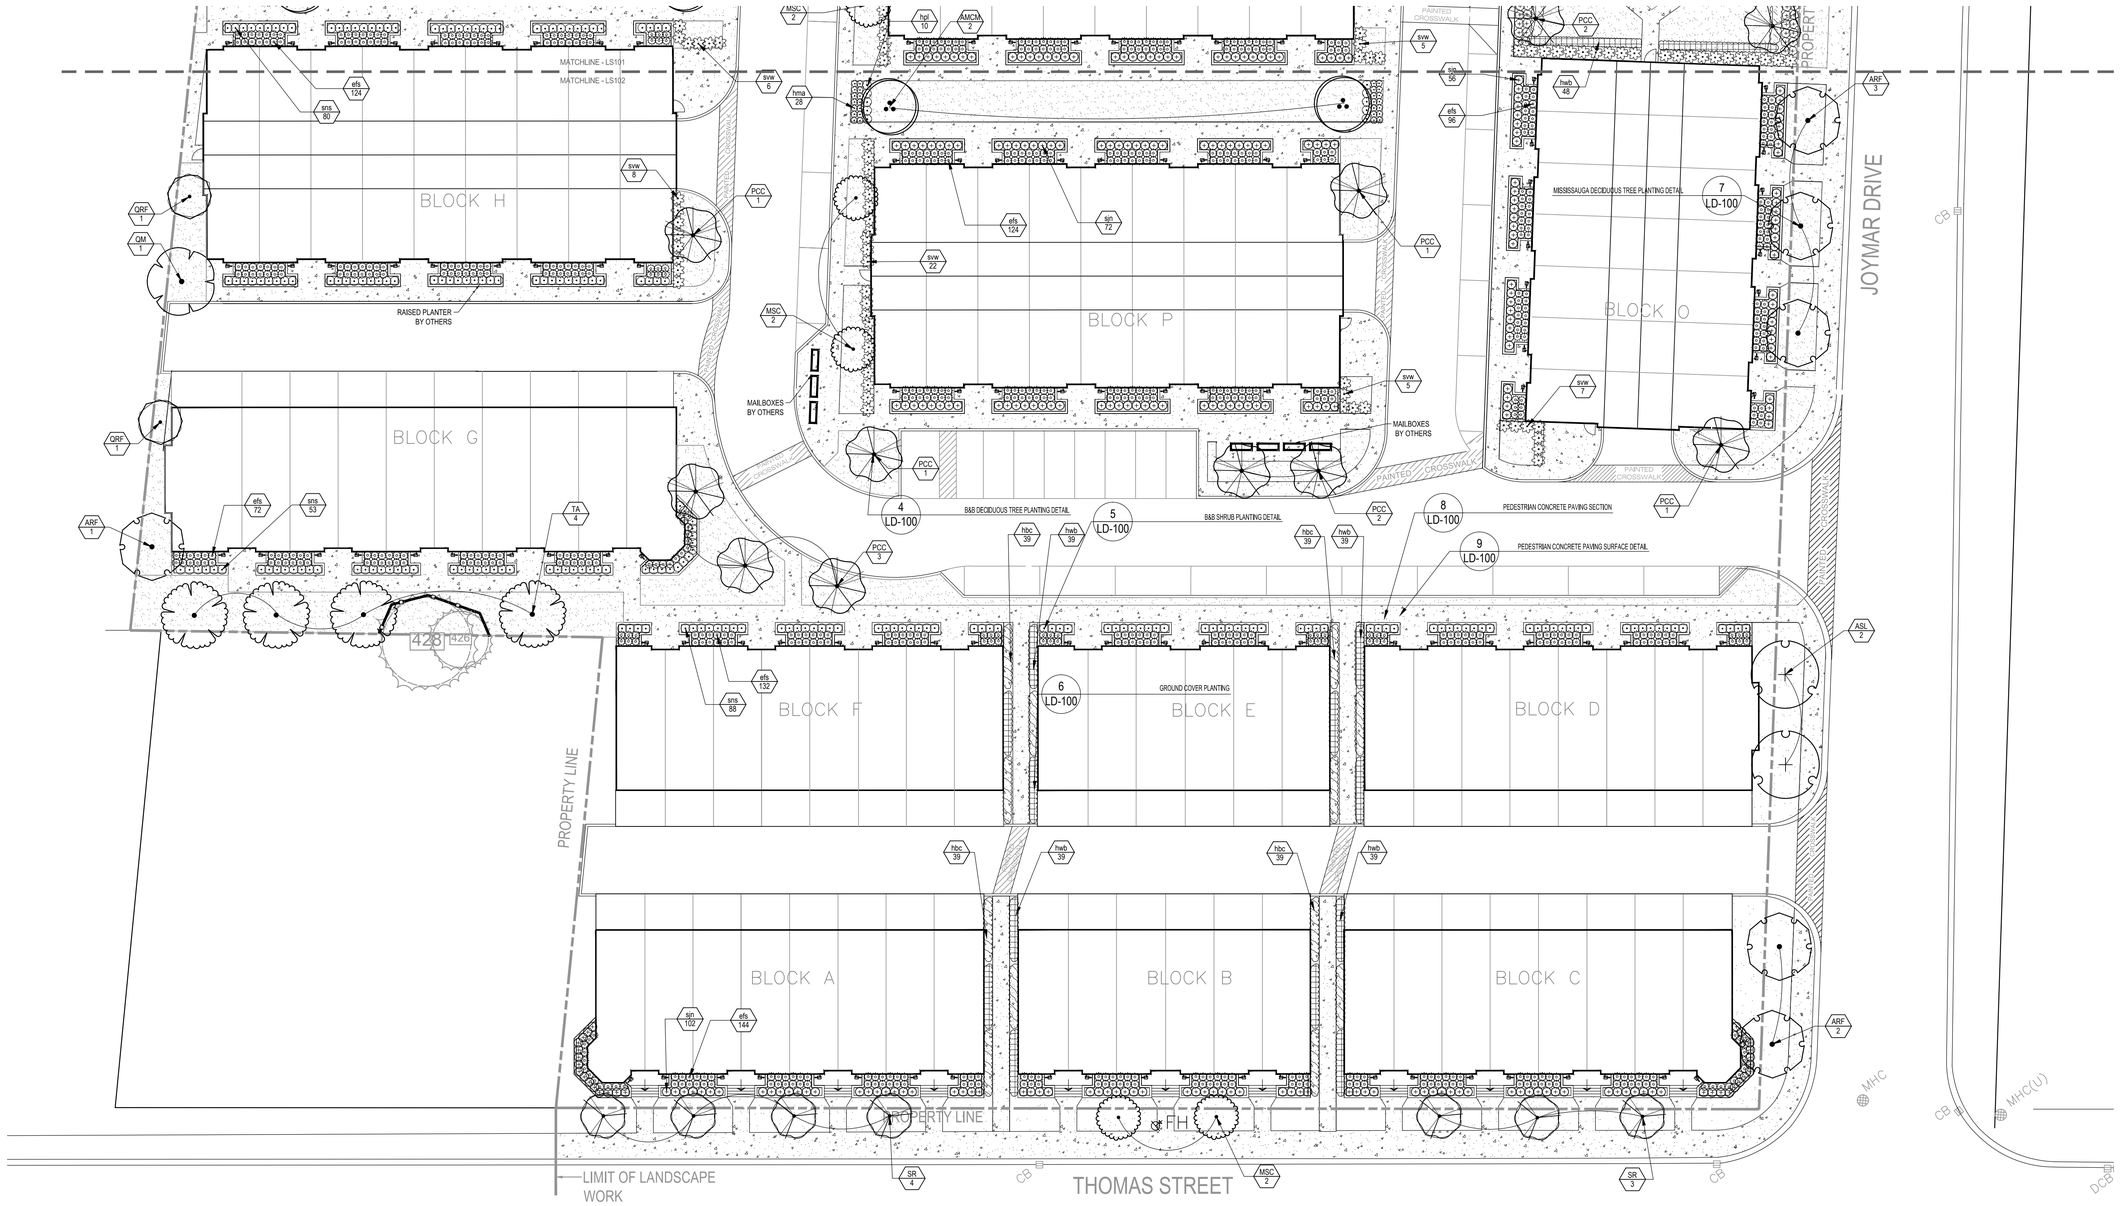

1:250

LANDSCAPE PLAN SOUTH 1 / 1:250 / LS-102

NOT FOR CONSTRUCTION

no.	revision	date	by
01	ISSUED FOR REZONING	2016-10-26	MC

CONTRACTOR MUST VERIFY ALL DIMENSIONS ON THE JOB AND REPORT ANY DISCREPANCY TO THE LANDSCAPE ARCHITECT BEFORE PROCEEDING WITH THE WORK.
ALL DRAWINGS AND SPECIFICATIONS ARE INSTRUMENTS OF SERVICE AND THE PROPERTY OF THE LANDSCAPE ARCHITECT WHICH MUST BE RETURNED AT THE COMPLETION OF THE WORK.
ALL DRAWINGS TO BE USED FOR CONSTRUCTION ONLY WHEN SIGNED BY THE LANDSCAPE ARCHITECT.

signed _____ date _____

terraplan LANDSCAPE ARCHITECTS
VISION. DELIVERED.
20 Champlain Blvd. Suite 102 - Toronto ON - M3H 2Z1 info@terraplan.ca www.terraplan.ca

CLIENT
80 THOMAS STREET
80 THOMAS STREET
MISSISSAUGA, ON

PROJECT
LANDSCAPE PLAN SOUTH

DRAWING

DRAWN:	J.C.
CHECKED:	DJ
SCALE:	AS SHOWN
DATE:	2016-10-09
PROJECT NO.:	16-188
SHEET NO.:	
SHEET NO.:	LS-102

ONTARIO ASSOCIATION OF LANDSCAPE ARCHITECTS
DAVID S. JONES
MEMBER

October 26, 2016 12:42 PM I:\01-PROJECTS\2016\16-188 80 THOMAS STREET\01-CAD\01-CURRENT\PLOT\02-SPA\16-188 LS-105-SITE PLAN.DWG