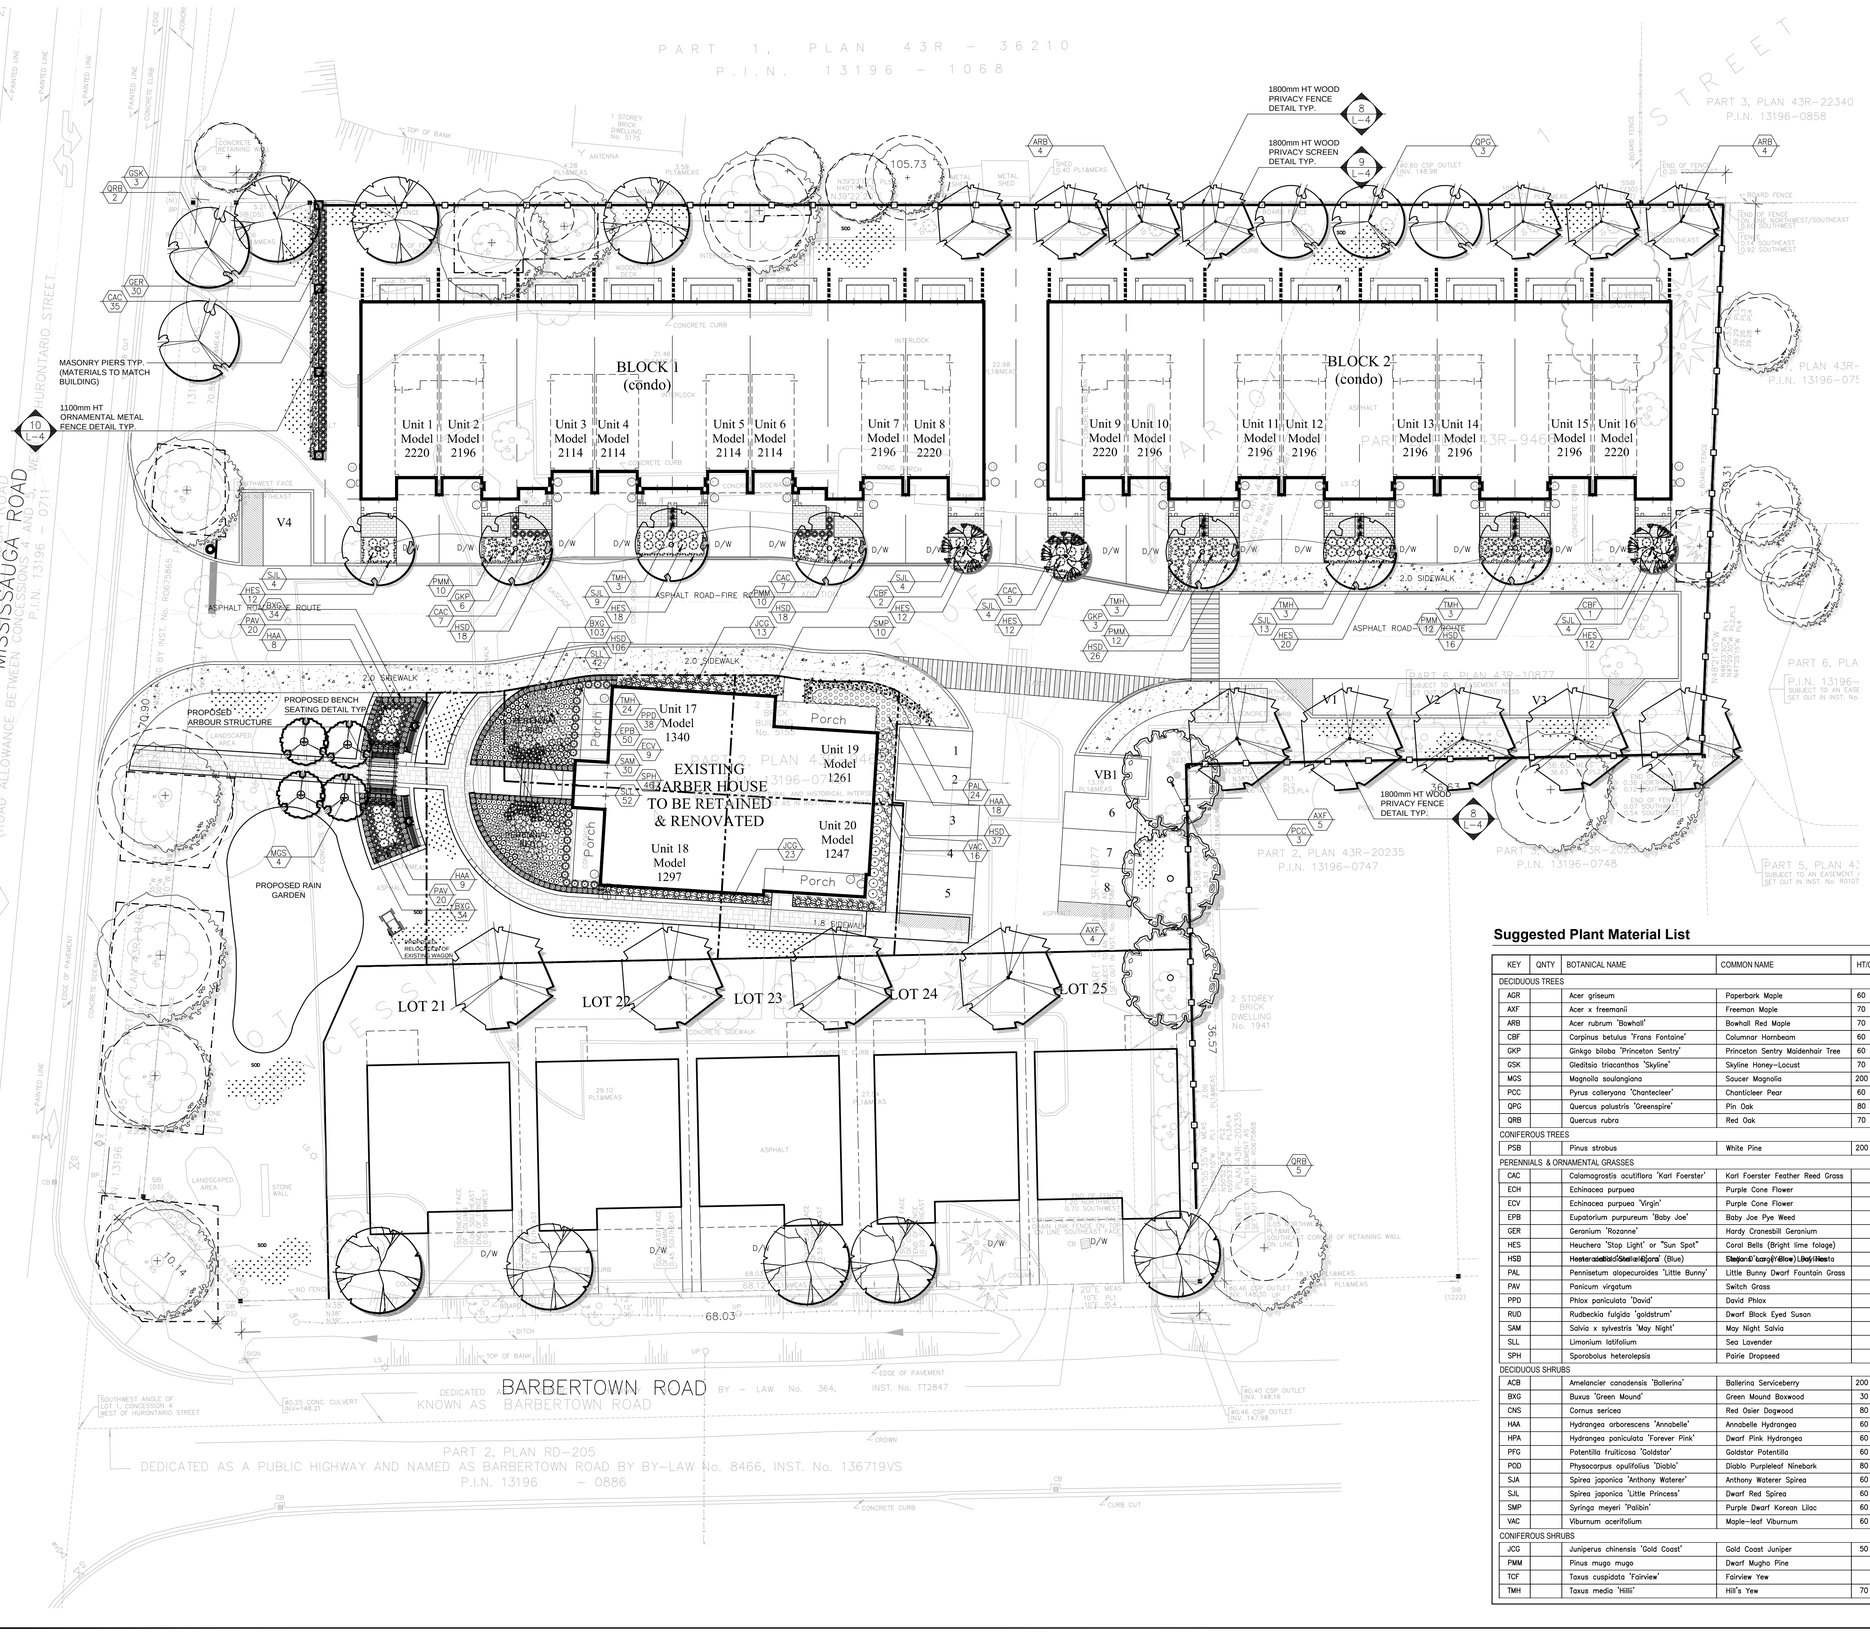

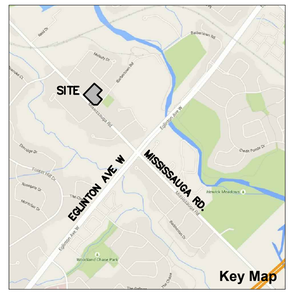

Legend

- Existing Tree to Remain
- Proposed Deciduous Tree
- Proposed Coniferous Tree
- Proposed Shrub/Perennial
- Sodded Area
- Feature Paving Area
- Property Line
- Tree Protection Fence
- Ornamental Metal Fence
- Proposed Wood Privacy Fence
- Proposed Wood Privacy Screen
- Proposed Plant Material
- Detail Reference Key

Suggested Plant Material List

KEY	QNTY	BOTANICAL NAME	COMMON NAME	HT/CAL	SPREAD	ROOT	REMARKS
DECIDUOUS TREES							
AGR		Acer griseum	Paperbark Maple	60 mm		B.&B.	Tree Form
AXF		Acer x freemanii	Freeman Maple	70 mm		B.&B.	Full Form
ARB		Acer rubrum 'Bowhall'	Bowhall Red Maple	70 mm		B.&B.	Full Form
CBF		Carpinus betulus 'Frans Fontaine'	Columnar Hornbeam	60 mm		B.&B.	Narrow Form
GKP		Ginkgo biloba 'Princeton Sentry'	Princeton Sentry Maidenhair Tree	60 mm		B.&B.	Full Form
GSK		Gleditsia triacanthos 'Skyline'	Skyline Honey–Locust	70 mm		B.&B.	Full Form
MGS		Magnolia soulangiana	Saucer Magnolia	200 cm	purple	B.&B.	Full Form
PCC		Pyrus calleryana 'Chanticleer'	Chanticleer Pear	60 mm		B.&B.	Full Form
QPG		Quercus palustris 'Greenspire'	Pin Oak	80 mm		B.&B.	Full Form
QRB		Quercus rubra	Red Oak	70 mm		B.&B.	Full Form
CONIFEROUS TREES							
PSB		Pinus strobus	White Pine	200 cm		B.&B.	Full Form
PERENNIALS & ORNAMENTAL GRASSES							
CAC		Calamagrostis acutiflora 'Karl Foerster'	Karl Foerster Feather Reed Grass			2 Gal.	Full Form
ECH		Echinacea purpuea	Purple Cone Flower			2 Gal.	Full Form
ECV		Echinacea purpuea 'Virgin'	Purple Cone Flower			2 Gal.	Full Form
EPB		Eupatorium purpureum 'Baby Joe'	Baby Joe Pye Weed		maove	C.G. #2	Full Form
GER		Geranium 'Rozanne'	Hardy Cranesbill Geranium			2 Gal.	Full Form
HES		Heuchera 'Stop Light' or "Sun Spot"	Coral Bells (Bright lime folage)			C.G. #1	Full Form
HSD		Hesperaloe parviflora 'Stella de Sora' (Blue)	Stella D' Lora (Yellow) Red Yucca		shade	2 Gal.	Full Form
PAL		Pennisetum alopecuroides 'Little Bunny'	Little Bunny Dwarf Fountain Grass			2 Gal.	Full Form
PAV		Panicum virgatum	Switch Grass			2 Gal.	Full Form – Native
PPD		Phlox paniculata 'David'	David Phlox			2 Gal.	Full Form – White Flowers (PPOY Winner)
RUD		Rudbeckia fulgida 'goldstrum'	Dwarf Black Eyed Susan			2 Gal.	Full Form
SAM		Salvia x sylvestris 'May Night'	May Night Salvia			2 Gal.	Full Form – Purple Flowers (PPOY Winner)
SLL		Limonium latifolium	Sea Lavender			C.G. #1	Full Form
SPH		Sporobolus heterolepsis	Prairie Dropseed			2 Gal.	Full Form – Native
DECIDUOUS SHRUBS							
ACB		Amelanclier canadensis 'Ballerina'	Ballerina Serviceberry	200 cm		B.&B.	Multi Stem
BXG		Buxus 'Green Mound'	Green Mound Boxwood	30 cm		C.G.	Full Form
CNS		Cornus sericea	Red Osier Dogwood	80 cm		C.G.	Full Form
HAA		Hydrangea arborescens 'Annabelle'	Annabelle Hydrangea	60 cm		C.G.	Full Form
HPA		Hydrangea paniculata 'Forever Pink'	Dwarf Pink Hydrangea	60 cm		5 gal.	Full Form
PFG		Potentilla fruticosa 'Goldstar'	Goldstar Potentilla	60 cm		C.G.	Full Form
POD		Physocarpus opulifolius 'Diablo'	Diablo Purpleleaf Ninebark	80 cm		C.G.	Full Form
SJA		Spirea japonica 'Anthony Waterer'	Anthony Waterer Spirea	60 cm		C.G.	Full Form
SJL		Spirea japonica 'Little Princess'	Dwarf Red Spirea	60 cm		C.G.	Full Form
SMP		Syringa meyeri 'Palibin'	Purple Dwarf Korean Lilac	60 cm		C.G.	Full Form
VAC		Viburnum acerifolium	Maple–leaf Viburnum	60 cm		C.G.	Full Form
CONIFEROUS SHRUBS							
JCG		Juniperus chinensis 'Gold Coast'	Gold Coast Juniper	50 cm		C.G.	Full Form
PMM		Pinus mugo mugo	Dwarf Mugho Pine		70 cm	C.G.	Full Form
TCF		Taxus cuspidata 'Fairview'	Fairview Yew		65 cm	C.G.	Full Form
TMH		Taxus media 'Hillii'	Hill's Yew	70 cm		C.G.	Full Form

LANDSCAPE ARCHITECTS
msla MARTON • SMITH
170 The Donway W Suite 206. Toronto, Ontario, Canada. M3C 2G3
Tel. 416 492-9966 • Fax. 416 492-0426 • E-mail. msla@msla.ca

Architect:
flanagan beresford & patteson architects
70 Silton Road, Unit1, Woodbridge, Ontario L4L 8B9
Tel. (905) 265-2688 Fax. (905) 265-2685

Client/Owner:

CITY PARK (STREETSVILLE) INC.

Municipality:

MISSISSAUGA

Notes:

No.	Revision	Date
4	Revised per Comments	03/17/17
3	Revised per Site Plan	02/14/17
2	Issued for Review	05/26/16
1	Issued for Coordination	05/16/16

North:

Stamp: ASSOCIATION OF LANDSCAPE ARCHITECTS ONTARIO MEMBER OALA

Project:

Proposed Residential Development

5155 Mississauga Road
Streetsville, Ontario

Scale: **1:200** Date: **May 2016**

Drawn By: **D.R.** Checked By: **L.M.**

Drawing Title:

Landscape Master Plan

Project No. **16128** Sheet No. **L2-01**

All information contained in these plans shall be checked by the contractor. All discrepancies shall be reported to the Landscape Architect (L.A.) before commencing with construction. All drawings have copyright and shall remain the property of the Landscape Architect. Copying or any reproduction in part or whole shall only be permitted with written consent of L. A. Drawings shall not be used for construction unless sealed & SIGNED.
All drainage patterns must drain positively away from buildings or structures at 2% min. The position of existing above ground and underground utilities and facilities are not necessarily shown on the drawings, and where shown, the accuracy of the position of utilities or facilities is not guaranteed. Before starting work, the contractor shall confirm the exact location of all existing utilities and facilities, and shall assume liability for damages.
NOTE: FOR KEY AND ALL GRADING INFORMATION REFER TO SITE GRADING ENGINEERING DRAWING. ALL SLOPES ARE TO EXCEED 3:1 • PROPERTY LINES AND BENCHMARKS TO BE CONFIRMED BY CONTRACTOR PRIOR TO CONSTRUCTION • ANY AND ALL RETAINING WALLS MUST BE APPROVED BY STRUCTURAL ENGINEER PRIOR TO CONSTRUCTION
DO NOT SCALE DRAWINGS • PRELIMINARY / NOT FOR CONSTRUCTION • THESE DRAWINGS ARE / NOT TO BE USED FOR CONSTRUCTION UNTIL COUNTERSIGNED BY L. ARCHITECT • SIGNED DATE