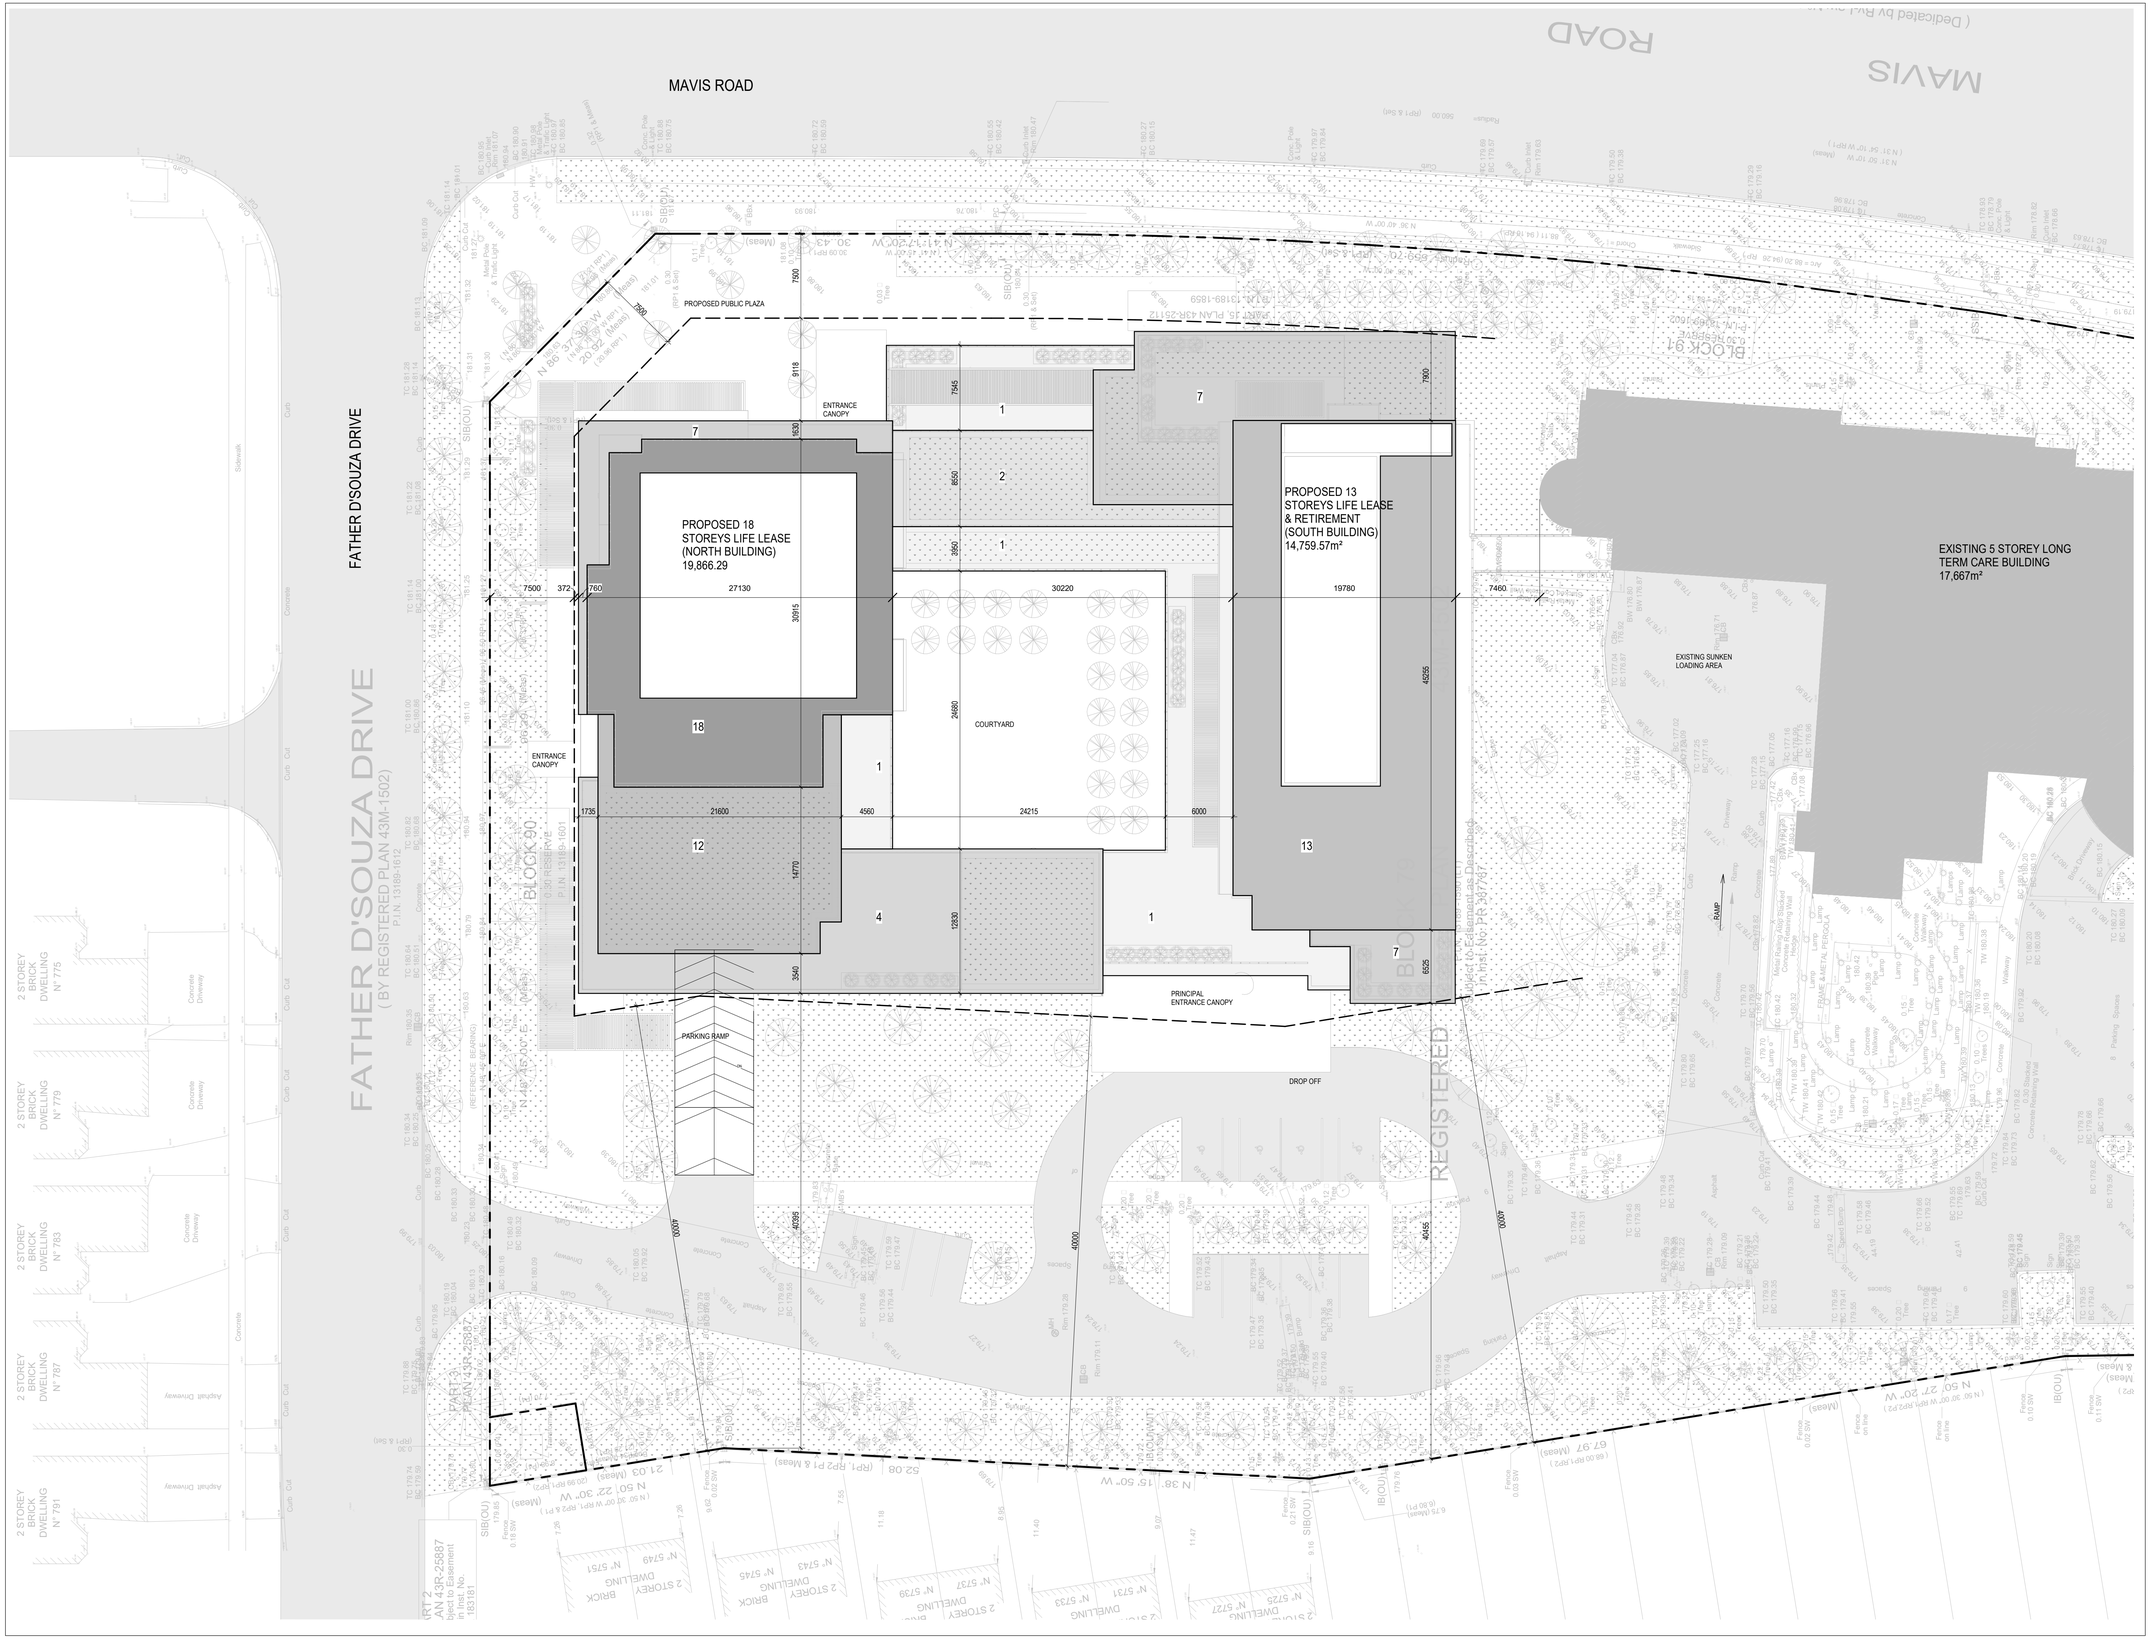

File Name: Plot Date:

PRINTS ISSUED TO:

NO.	DATE	REMARKS
A	JAN 24, 2019	ISSUED FOR OFFICIAL PLAN AMENDMENT REVIEW

No.	DATE	REMARKS

REVISIONS

ALL WORK SHALL BE CARRIED OUT IN ACCORDANCE WITH ALL BY-LAWS AND CODES HAVING JURISDICTION OVER THIS SITE LOCATION. ALL DIMENSIONS AND INFORMATION SHALL BE CHECKED AND VERIFIED ON THE JOB AND ANY VARIANCES OR DISCREPANCIES MUST BE REPORTED TO THE ARCHITECT BY PHONE AND SUBSEQUENT WRITTEN CONFIRMATION, PRIOR TO COMMENCEMENT OF THE WORK.

THESE DRAWINGS MUST NOT BE SCALED. THE DESIGN AND CONTRACT DOCUMENTS FOR THIS PROJECT ARE THE COPYRIGHT OF THE ARCHITECT AND MAY NOT BE REPRODUCED, ALTERED OR REUSED WITHOUT THE ARCHITECTS WRITTEN AUTHORITY

THESE DRAWINGS ARE NOT TO BE USED FOR CONSTRUCTION UNITL COUNTERSIGNED BY ARCHITECT.

SIGNED _____ DATED _____

CXT Architects Inc.

362 Dupont Street, Toronto, Ontario, Canada M5R 1V9
Tel: (416) 585-9950 Fax: (416) 971-9123
www.cxtarchitects.com

ONTARIO ASSOCIATION OF ARCHITECTS
DAN H. T. TEH
LICENCE
5133

N

Client / Project

YEE HONG MISSISSAUGA

5510 MAVIS ROAD
MISSISSAUGA, ON L5V 2X5

Drawing Title

CONCEPT SITE PLAN

Date :	2019-01-23 2:32:16 PM
Scale :	1 : 250
Drawn By :	Author
Checked By :	Checker
Total Drawings :	

Project No : 16470

Drawing No : **A102**