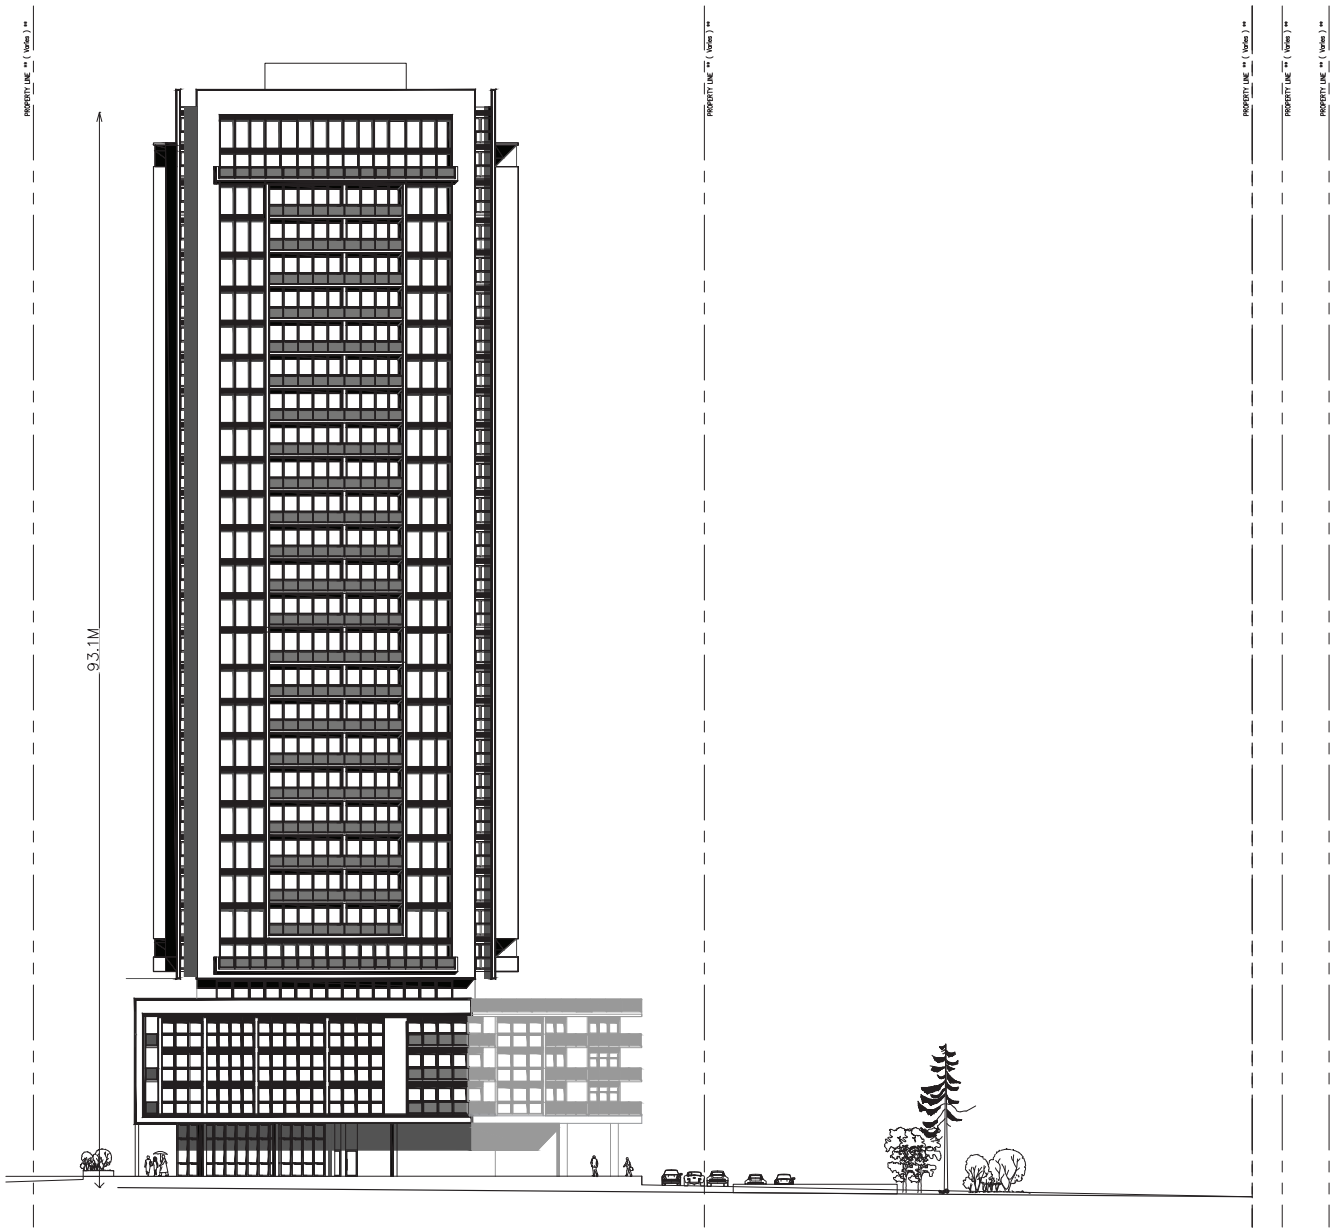

DATE	No.	REVISION

COPYRIGHT NOTICE
COPYRIGHT IN CANADA IS COVERED UNDER THE FEDERAL COPYRIGHT ACT, AS A FEDERAL STATUTE, THIS APPLIES EQUALLY TO PUBLICATION IN THE INTERNET LAW IN THE DIGITAL WORLD IS THE SAME AS THE PRINTED WORLD. COPYRIGHT IN THIS DOCUMENT BELONGS TO AJ TREGEBOV ARCHITECT. THIS DOCUMENT MAY NOT BE FORWARDED TO OTHERS, TRANSMITTED, DOWNLOADED OR REPRODUCED IN ANY FORMAT, WHETHER PRINT OR ELECTRONIC, WITHOUT THE EXPRESS, WRITTEN PERMISSION OF THE COPYRIGHT OWNER.

DISCLAIMER
USE OF THIS PRINTED/ELECTRONIC DOCUMENT IS AT USER'S OWN RISK. THE USER SHALL INDEMNIFY AND SAVE HARMLESS THE ARCHITECT, HIS/HER EMPLOYEES, AGENTS AND CONSULTANTS FROM AGAINST CLAIMS, LOSSES, DAMAGES, COSTS, INCLUDING LEGAL COSTS, AND EXPENSES OF WHATEVER NATURE INCLUDING AMOUNTS PAID IN SETTLEMENTS) ARISING BY REASON OF, CAUSED, OR ALLEGED TO BE CAUSED, BY THE USER'S RELIANCE ON THIS DOCUMENT.

26 SEP 18	1	ISSUED FOR ZBA

DATE	No.	ISSUE

CONTRACTOR TO VERIFY ALL DIMENSIONS ON THE SITE AND REPORT ANY DISCREPANCY TO THE ARCHITECT BEFORE PROCEEDING WITH THE WORK.

ALL DRAWINGS ARE THE PROPERTY OF THE ARCHITECT AND MUST BE RETURNED AT THE COMPLETION OF WORK.

THIS DRAWING IS NOT TO BE USED FOR CONSTRUCTION UNTIL COUNTERSIGNED.

ARCHITECT:
A J TREGEBOV *ARCHITECTS*
40 St. Clair Avenue East, Suite 301
Toronto, ON M4T 1M9
PHONE 647-503-3300
E-MAIL office@ajta.ca

CONSULTANTS:
CIVIL ENGINEER

MECHANICAL & ELECTRICAL

LANDSCAPE ARCHITECT

OWNER:

PROJECT NAME:

86-90 Dundas Street East
Mississauga,ON

DRAWING TITLE:
WEST ELEVATION

PRINT DATE:
03-OCT-2018

NORTH

ONTARIO ASSOCIATION OF ARCHITECTS
ALAN J. TREGEBOV
LICENCE
3606

PROJ. No.: 1018	REVISION NO:
SCALE: 1:200	DWG NO. A-5.2
DRAWN: AJT,SK	
DATE:	ZONING BYLAW AMENDMENT