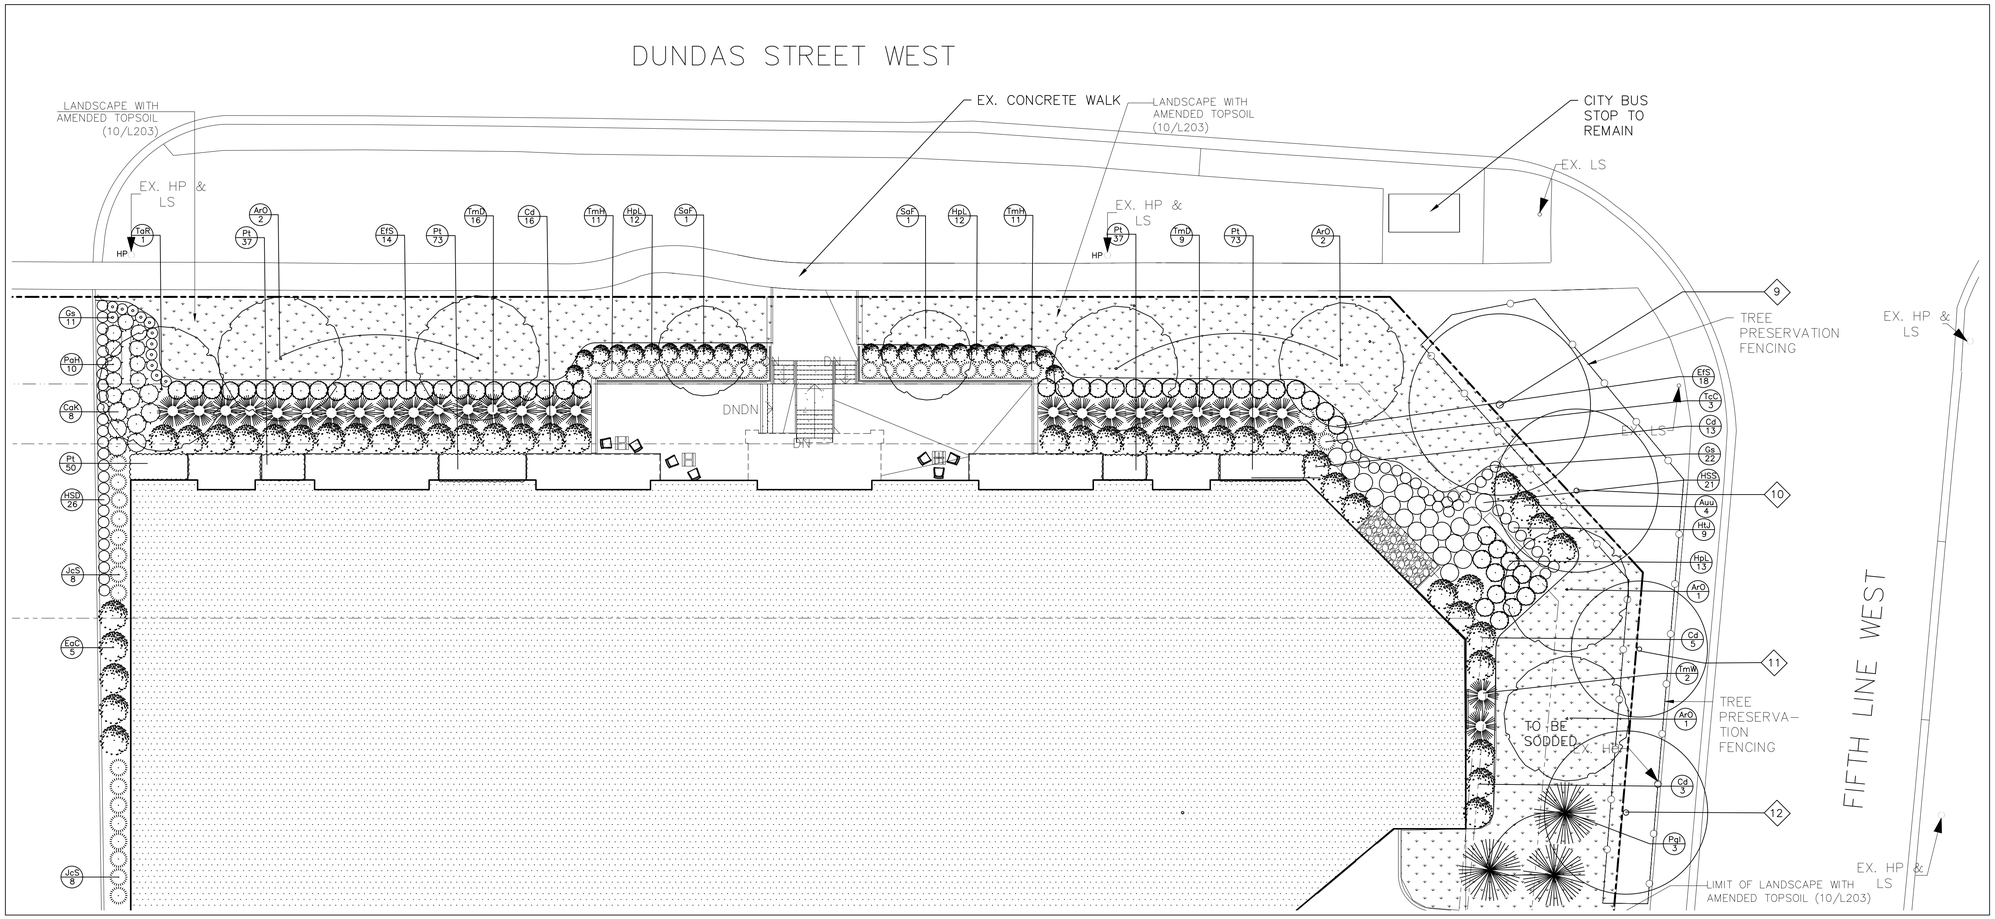

3 L201 DUNDAS STREET LANDSCAPE ENLARGEMENT
SCALE: 1:150

PLANT LIST PHASE TWO DUNDAS STREET

CODE	QTY	BOTANICAL NAME	COMMON NAME	SIZE	ROOTBALL	SPACING
		DECIDUOUS TREES				
ArO	6	Acer rubrum `Olson'	NORTHFIRE MAPLE	70MM CAL	B&B/WB	
SaF	2	Sorbus aucuparia `Fastigiata'	PYRAMIDAL MOUNTAIN ASH	60MM CAL	B&B/WB	1.5 M
TaR	1	Tilia americana `Redmond'	REDMOND LINDEN	70MM CAL	B&B/WB	10.0 M
		CONIFEROUS TREES				
Pgl	3	Picea glauca	WHITE SPRUCE	200CM	B&B/WB	4.0 M
		DECIDUOUS SHRUBS		180CM		
Auu	4	Arctostaphylos uva-ursi	BEARBERRY	60CM	POT	1.5 M
Cd	37	Cotoneaster dammeri	BEARBERRY COTONEASTER	60CM	POT	1.8 M
EaC	5	Euonymus alatus `Compactus'	DWARF BURNING BUSH	60CM	POT	1.5 M
EfS	32	Euonymus fortunei `Sun Spot'	SUN SPOT EUONYMUS	60CM	POT	1.0 M
HpL	37	Hydrangea paniculata `Little Lime'	LITTLE LIME HYDRANGEA	60CM	POT	1.0 M
		CONIFEROUS SHRUBS				
JcS	16	Juniperus chinensis `Spartan'	SPARTAN JUNIPER	100CM	POT	1.0 M
TcC	3	Taxus cuspidata `Capitata'	CLIPPED CONE YEW	80CM	POT	1.0 M
TmH	22	Taxus x media `Hicksii'	HICK'S YEW	100CM	POT	1.0 M
TmD	25	Taxus x media `Densiformis'	DENSE YEW	50CM	POT	1.8 M
TmW	2	Taxus x media `Wardii'	WARD'S YEW	50CM	POT	1.5 M
		PERENNIALS				
Gs	33	Geranium sanguineum	BLOODY CRANEBILL	1 GAL	POT	0.6 M
HSD	26	Hemerocallis `Stella D'Ore'	STELLA D'ORE DAYLILY	1 GAL	POT	0.6 M
HtJ	9	Hosta tardiana `June'	JUNE HOSTA	1 GAL	POT	0.6 M
HSS	21	Hosta `Sum & Substance'	SUM & SUBSTANCE HOSTA	1 GAL	POT	1.0 M
Pt	270	Pachysandra terminalis	SPURGE		BR	0.3 M
		ORNAMENTAL GRASSES				
CaK	8	Calamagrostis x acutiflora `Karl Foerst	FEATHER REED GRASS	2 GAL	POT	1.0 M
PaH	10	Pennisetum alopecuroides `Hamlen'	DWARF FOUNTAIN GRASS	2 GAL	POT	1.2 M

THE CORPORATION OF THE CITY OF MISSISSAUGA

ACCESSIBLE PARKING SIGN REQUIREMENTS

ACCESSIBLE PARKING BY-LAW # 10-2016

Accessible Parking Signs shall be mounted on a level wall surface or mounted on a permanent post, pillar, or other suitable surface, conforming to the requirements or regulations made under the Highway Traffic Act and the Accessibility for Ontarians with Disabilities Act, and be located:

- At a height of 1200 mm (47 in.) from the ground/floor surface to the bottom edge of the sign;
- If mounted on a post, the post shall be colour contrasted with the background environment;
- For perpendicular parking centred on the parking space; and
- For parallel parking located toward the end of the parking space, on the opposite side from the access aisle.

Each **Type 'A' Parking Space** shall have two (2) 150 mm x 300 mm (6 inches x 11 ¾ inches) signs, on the same sign post/wall mount and located immediately below the sign described in sections 9 and 11, with the words "Van Accessible" followed underneath with "Maximum Fine $5,000.00", as illustrated in Schedule "C" of Accessible Parking By-law 10-2016.

Each **Type 'B' Parking** Space shall have a 150 mm x 300 mm (6 inches x 11 ¾ inches) sign, on the same sign post/wall mount and located immediately below the sign described in sections 9 and 11, with the words "Maximum Fine $5,000.00", as illustrated in Schedule "C" of Accessible Parking By-law 10-2016.

Sign Face:

- 0.064 mm gauge aluminum sign blank
- white background
- holes-metro punched

Mounting:

Secure the sign face to a post or wall with two galvanized 12 mm hex. head bolts and nuts with flat washers on both sides.

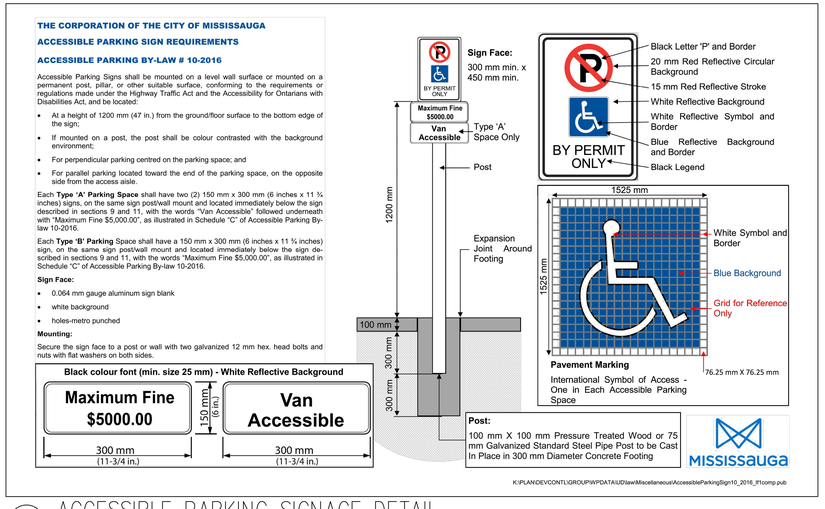

4 L201 ACCESSIBLE PARKING SIGNAGE DETAIL
SCALE: N.T.S.

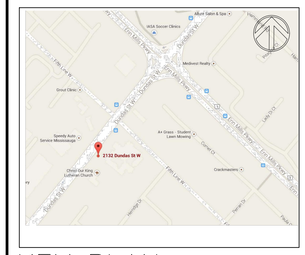

KEY PLAN Scale: n.t.s.

No	Date	Description
9	25 JUL 19	UPDATED BASE PLAN
8	04 APR 19	ISSUED FOR SPA
7	19 JUN 18	ISSUED FOR OPA/ZBA
5	19 JAN 18	RESUBMIT TO CITY
4	02 OCT 17	RESUBMIT TO CITY
3	09 JAN 17	SUBMIT FOR OPA & ZBA APPLICATION
2	23 DEC 16	SUBMIT FOR SITE PLAN APPROVAL
1	07 OCT 16	SUBMIT TO COMMITTEE OF ADJUSTMENT

Revisions:

ONTARIO ASSOCIATION OF LANDSCAPE ARCHITECTS
C.H. KIRK
OALA
13 JUN 18
MEMBER

CATHERINE H. KIRK
Landscape Architect
1379 Concession 10, Formosa, Ont. N0G 1W0
TEL: (519) 623-9324

SIFTON PROPERTIES LIMITED
THE ERINVIEW
2132 DUNDAS STREET WEST
MISSISSAUGA, ONTARIO

LANDSCAPE LEGEND

- PROPOSED DECIDUOUS TREE
- PROPOSED CONIFEROUS TREE
- DECIDUOUS SHRUBS
- CONIFEROUS SHRUBS
- ORNAMENTAL GRASS
- PERENNIALS
- Fa 2 — PLANT CODE / PLANT QUANTITY
- SODDED AREA
- PATIO AREA

DUNDAS STREET ENLARGEMENT

Application No. OZ 17 01 W2

Scale: AS NOTED

Date: 07 MAR 2016

Drawing Number: L201