WATERGARDEN DRIVE

2017-002

GENERAL NOTES

NO	DATE	REMARKS
1	1 APR 2019	RE-ISSUED FOR RE-ZONING SUBMISSION

REVISIONS

CONTRACTOR MUST VERIFY ALL DIMENSIONS AND BE RESPONSIBLE FOR SAME BEFORE COMMENCING WORK. ANY DISCREPANCIES TO THE ARCHITECT BEFORE COMMENCING WORK.

PRINTS ARE NOT TO BE SCALED.

RICHMOND | Architects Ltd.

243 COLLEGE STREET
SECOND FLOOR
TORONTO, ONTARIO M5T 1R5

t: 416 961 1567
fx: 416 961 1321
RICHMONDARCH.COM

PROPOSED CONDOMINIUM DEVELOPMENT
'WATERGARDEN' (PHASE 4, PART 2)(H-RA5-43) & (PHASE 5)(H-RA5-42)
WATERGARDEN DRIVE
MISSISSAUGA, ONTARIO
Pinnacle International (Ontario) Limited
Suite 300- 911 Homer Street
Vancouver, BC, V6B 2W6
PH. (604) 602 7747 Fax (604) 680 7749

Sheet Title:
RENDERINGS

North	Seal
Date Plotted: 01 APR 2019	Date: 21 MAR 2019
Drawn By:	Scale:
Checked By:	Revision Number:
Job No.: 2017-002-N	Sheet No.: SP A002-N

GENERAL NOTES

NO	DATE	REMARKS
1	1 APR 2019	RE-ISSUED FOR RE-ZONING SUBMISSION

REVISIONS

CONTRACTOR MUST VERIFY ALL DIMENSIONS AND BE RESPONSIBLE FOR SAME BEFORE CONMENCING WORK. ANY DISCREPANCIES TO THE ARCHITECT BEFORE COMMENCING WORK.

PRINTS ARE NOT TO BE SCALED.

RICHMOND | Architects Ltd.

243 COLLEGE STREET
SECOND FLOOR
TORONTO, ONTARIO M5T 1R5

t: 416 961 1567
fx 416 961 1321
RICHMONDARCH.COM

PROPOSED CONDOMINIUM DEVELOPMENT
'WATERGARDEN' (PHASE 4, PART 2)(H-RA5-43) &
(PHASE 5)(H-RA5-42)
WATERGARDEN DRIVE
MISSISSAUGA, ONTARIO
Pinnacle International (Ontario) Limited
Suite 300- 911 Homer Street
Vancouver, BC, V6B 2W6
PH. (604) 602 7747 Fax (604) 680 7749

Sheet Title
RENDERINGS

North	Seal
Date Plotted: 01 APR 2019	Date: 21 MAR 2019
Drawn By:	Scale:
Checked By:	Revision Number:
Job No.: 2017-002-N	Sheet No.: SP A003-N

GENERAL NOTES

NO	DATE	REMARKS
1	1 APR 2019	RE-ISSUED FOR RE-ZONING SUBMISSION

REVISIONS

CONTRACTOR MUST VERIFY ALL DIMENSIONS AND BE RESPONSIBLE FOR SAME. REPORT ERRORS AND DISCREPANCIES TO THE ARCHITECT BEFORE COMMENCING WORK.

PRINTS ARE NOT TO BE SCALED.

RICHMOND | Architects Ltd.

243 COLLEGE STREET
SECOND FLOOR
TORONTO, ONTARIO M5T 1R5

t: 416 961 1567
fx: 416 961 1321
RICHMONDARCH.COM

PROPOSED CONDOMINIUM DEVELOPMENT
'WATERGARDEN' (PHASE 4, PART 2)(H-RA5-43) &
(PHASE 5)(H-RA5-42)
WATERGARDEN DRIVE
MISSISSAUGA, ONTARIO
Pinnacle International (Ontario) Limited
Suite 300- 911 Homer Street
Vancouver, BC, V6B 2W6
PH. (604) 602 7747 Fax (604) 680 7749

Sheet Title:
RENDERINGS

North	Seal
Date Plotted: 01 APR 2019	Date: 21 MAR 2019
Drawn By:	Scale:
Checked By:	Revision Number:
Job No.: 2017-002-N	Sheet No.: SP A004-N

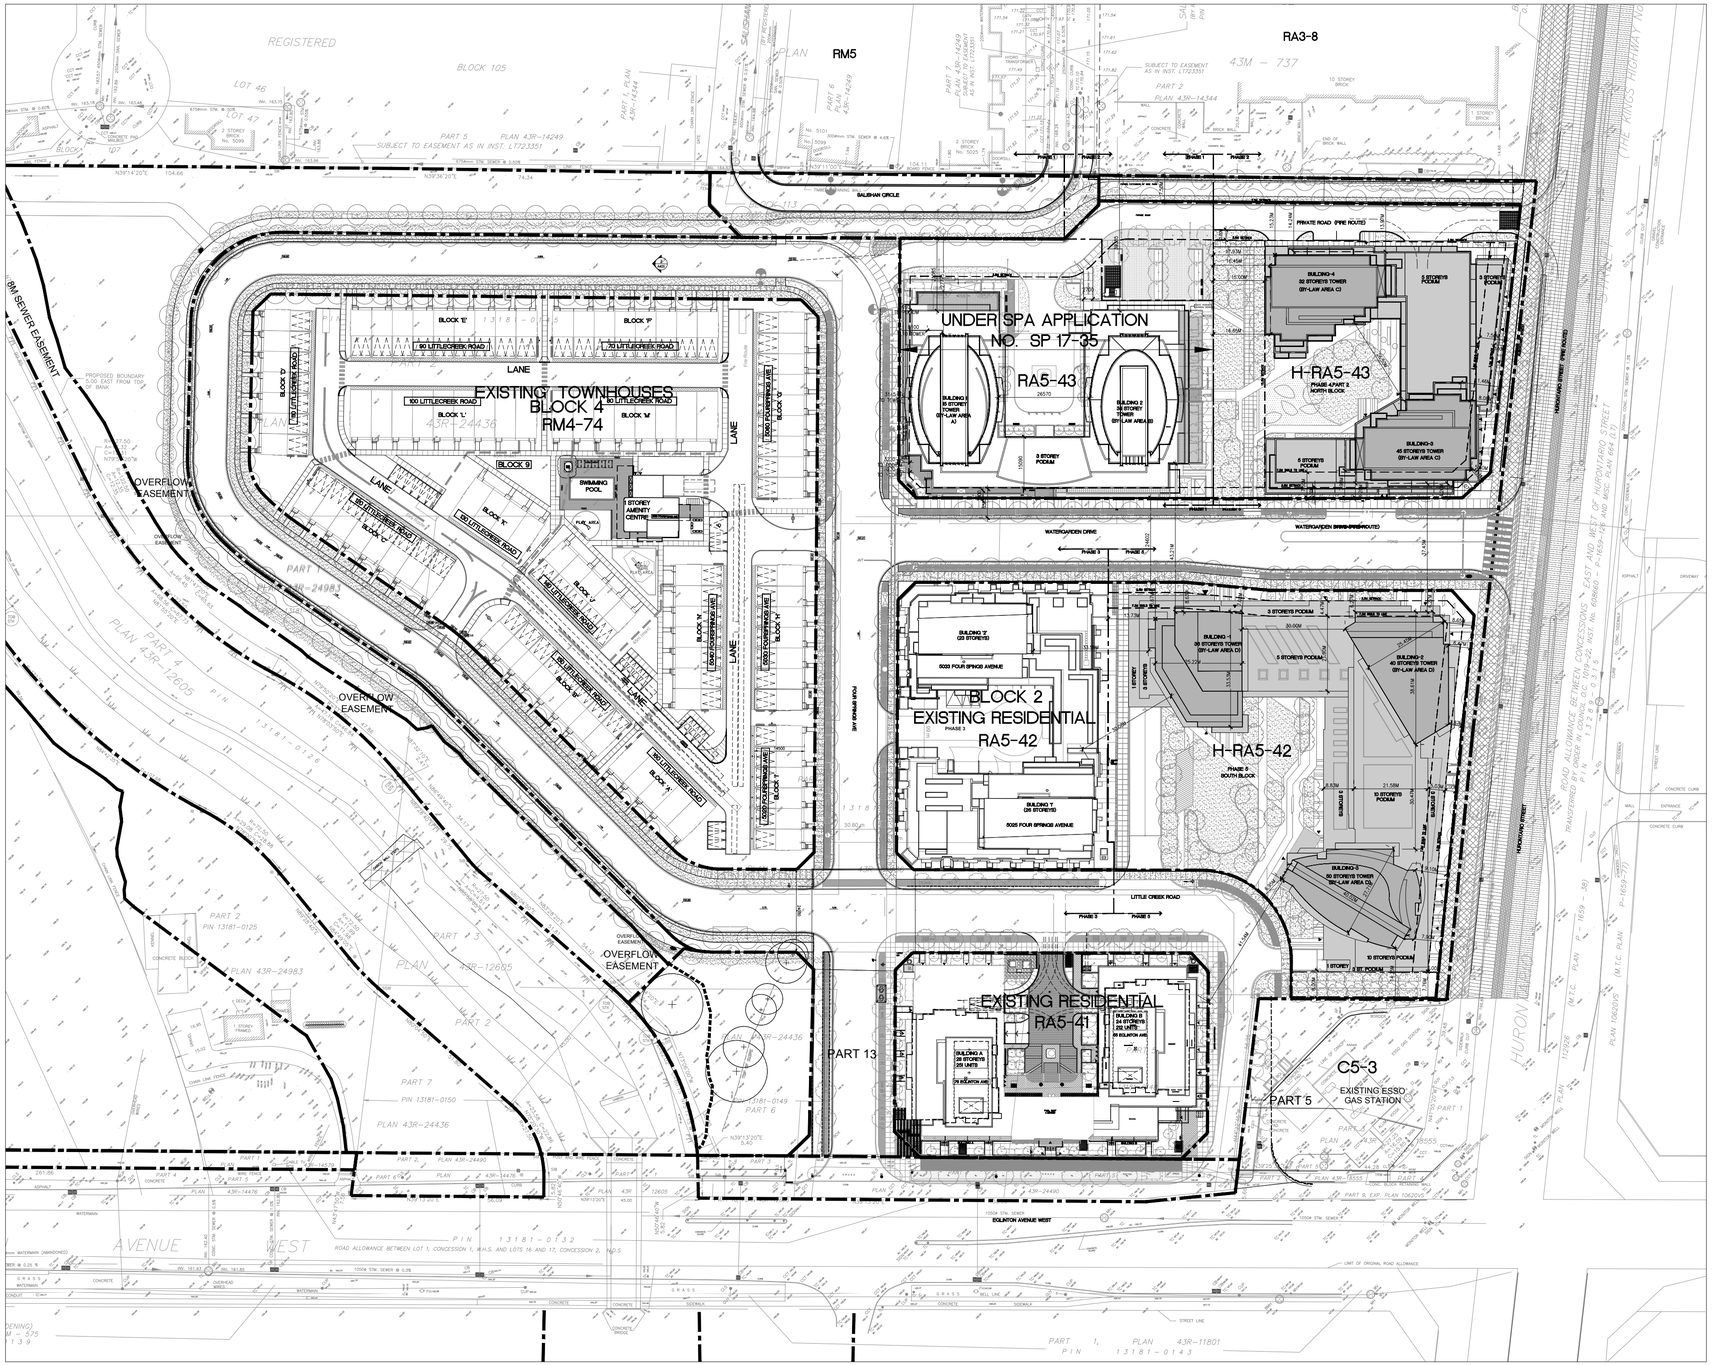

DRAWING LIST

SP A001-N	NTS	COVER SHEET
SP A002-N	NTS	RENDERINGS
SP A003-N	NTS	RENDERINGS
SP A004-N	NTS	RENDERINGS
SP A100-N	1:500	CONTEXT MAP
SP A101-N	1:300	SITE PLAN – NORTH & SOUTH BLOCKS
SP A102-N	1:200	SITE PLAN & STATS NORTH BLOCK PHASE 4 PART 2
SP A202-N	1:150	PARKING LEVEL 4 (BLDG. 3&4)
SP A203-N	1:150	PARKING LEVEL 3 (BLDG. 3&4)
SP A204-N	1:150	PARKING LEVEL 2 (BLDG. 3&4)
SP A205-N	1:150	PARKING LEVEL 1 (BLDG. 3&4)
SP A301-N	1:150	GROUND FLOOR PLAN (BLDG. 3&4)
SP A302-N	1:150	2ND FLOOR PLAN (BLDG. 3&4)
SP A303-N	1:150	3RD FLOOR PLAN (BLDG. 3&4)
SP A304-N	1:150	4TH FLOOR PLAN (BLDG. 3&4)
SP A305-N	1:150	5TH FLOOR PLAN (BLDG. 3&4)
SP A306-N	1:150	6TH FLOOR PLAN (BLDG. 3&4)
SP A307-N	1:150	7TH TO 29TH FLOOR PLAN (BLDG. 3&4)
SP A308-N	1:150	30TH FLOOR PLAN (BLDG. 3&4)
SP A309-N	1:150	31ST–32ND FLOOR PLAN (BLDG. 3&4)
SP A310-N	1:150	33RD FLOOR PLAN (BLDG. 3) & MECH. PH PLAN (BLDG. 4)
SP A311-N	1:150	34TH–42ND FLOOR PLAN (BLDG. 3) & ROOF PLAN (BLDG. 4)
SP A312-N	1:150	43RD FLOOR PLAN (BLDG. 3) & ROOF PLAN (BLDG. 4)
SP A313-N	1:150	44TH–45TH FLOOR PLAN (BLDG. 3) & ROOF PLAN (BLDG. 4)
SP A314-N	1:150	MECH. PH PLAN (BLDG. 3) & ROOF PLAN (BLDG. 4)
SP A315-N	1:150	ROOF PLAN (BLDG. 3&4)
SP A401-N	1:200	EAST ELEVATION (BLDG. 3&4)
SP A402-N	1:200	NORTH ELEVATION (BLDG. 3&4)
SP A403-N	1:200	SOUTH ELEVATION (BLDG. 3&4)
SP A404-N	1:200	WEST ELEVATION (BLDG. 3&4)
SP A405-N	1:200	NORTH ELEVATION INTERIOR (BLDG. 3&4)
SP A406-N	1:200	SOUTH ELEVATION INTERIOR (BLDG. 3&4)
SP A407-N	1:200	WEST ELEVATION INTERIOR (BLDG. 3&4)
SP A408-N	1:200	EAST ELEVATION INTERIOR (BLDG. 3&4)
SP A409-N	1:50	EAST ELEVATION COLOUR (BLDG. 3&4)
SP A410-N	1:50	NORTH ELEVATION COLOUR (BLDG. 3&4)
SP A411-N	1:50	SOUTH ELEVATION COLOUR (BLDG. 3&4)
SP A412-N	1:50	WEST ELEVATION COLOUR (BLDG. 3&4)
SP A501-N	1:200	BUILDING SECTION (BLDG. 3&4)

GENERAL NOTES

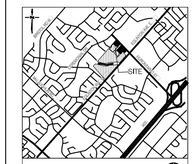

KEYPLAN N.T.S.

LEGAL DESCRIPTION AND SURVEY INFORMATION

SURVEY INFORMATION TAKEN FROM:

PLAN OF SURVEY OF
BLOCKS 1, 2 ,16 AND 17
REGISTERED PLAN 43M–1957

CITY OF MISSISSAUGA
REGIONAL MUNICIPALITY OF PEEL

SURVEY INFORMATION PROVIDED BY:

R. AVIS SURVEYING INC.
235 YORKLAND BOULEVARD, SUITE 203
BRAMPTON, ONTARIO
M2J 4Y8
TEL: (416) 490–8993 FAX: (416) 491–6206
www.ravissurveying.com
DATE:
FEBRUARY 23, 2018

NO	DATE	REMARKS
2	1 APR 2019	RE-ISSUED FOR RE-ZONING SUBMISSION
1	31 MAY 2018	RE-ZONING SUBMISSION

REVISIONS

CONTRACTOR MUST VERIFY ALL DIMENSIONS AND BE RESPONSIBLE FOR SAME. REPORT ERRORS OR DISCREPANCIES TO THE ARCHITECT BEFORE COMMENCING THE WORK.

PRINTS ARE NOT TO BE SCALED.

RICHMOND | Architects Ltd.

2433 COLLEGE STREET
SECOND FLOOR
TORONTO, ONTARIO M5T 1R5

t: 416 961 1567
fr: 416 961 1321
RICHMONDARCH.COM

PROPOSED CONDOMINIUM DEVELOPMENT
'WATERGARDEN' (PHASE 4, PART 2)(H-RA5-43) & (PHASE 5)(H-RA5-42)
WATERGARDEN DRIVE
MISSISSAUGA, ONTARIO
Pinnacle International (Ontario) Limited
Suite 300–911 Homer Street
Vancouver, BC, V6B 2W6
PH. (604) 602 7747 Fax (604) 680 7749

Sheet Title: CONTEXT MAP

North

Seal

Date Plotted: 01 APR 2019	Date: 25 MAY 2018
Drawn By: AA	Scale: 1:500
Checked By: CC	Revision Number: 2
Job No.: 2017-002-N	Sheet No.: SP A100-N

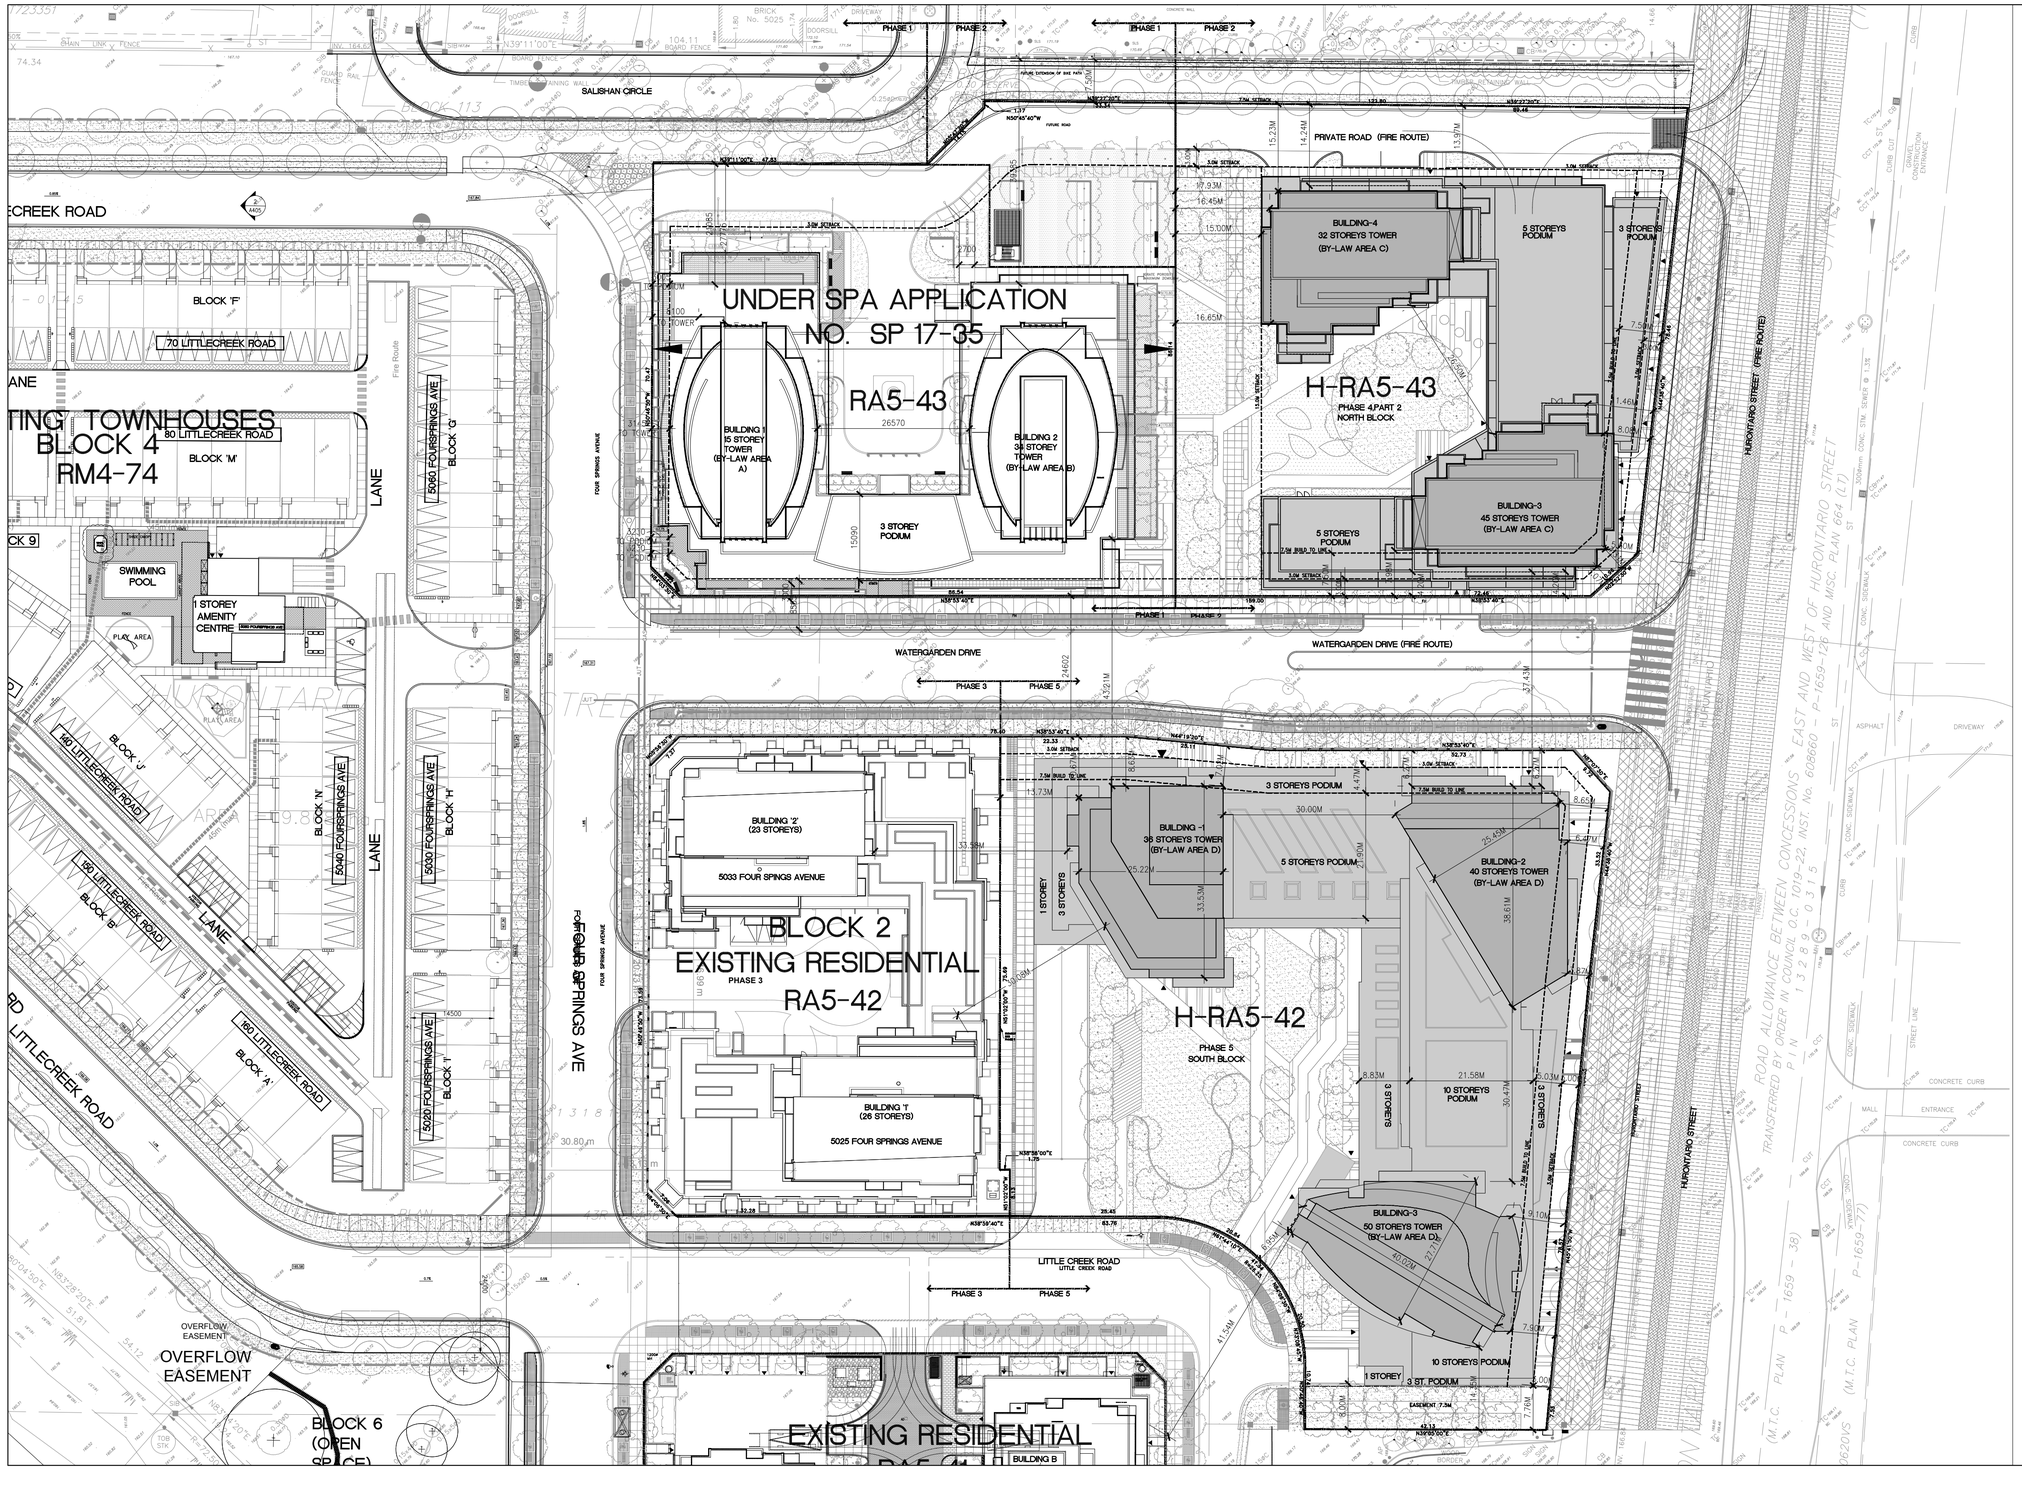

GENERAL NOTES

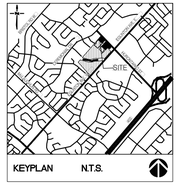

KEYPLAN N.T.S.

LEGAL DESCRIPTION AND SURVEY INFORMATION

SURVEY INFORMATION TAKEN FROM:

PLAN OF SURVEY OF
BLOCKS 1, 2 ,16 AND 17
REGISTERED PLAN 43M-1957

CITY OF MISSISSAUGA
REGIONAL MUNICIPALITY OF PEEL

SURVEY INFORMATION PROVIDED BY:

R. AXIS SURVEYING INC.
235 YORKLAND BOULEVARD, SUITE 203
NORTH YORK, ONTARIO
M2J 4Y8
TEL: (416) 490-8960 FAX: (416) 491-6206
www.raxissurvey.com
DATE:
FEBRUARY 23, 2018

NO	DATE	REMARKS
2	1 APR 2019	RE-ISSUED FOR RE-ZONING SUBMISSION
1	31 MAY 2018	RE-ZONING SUBMISSION

REVISIONS

CONTRACTOR MUST VERIFY ALL DIMENSIONS AND BE RESPONSIBLE FOR SAME. REPORTING ANY DISCREPANCIES TO THE ARCHITECT BEFORE COMMENCING WORK.

PRINTS ARE NOT TO BE SCALED.

RICHMOND | Architects Ltd.

243 COLLEGE STREET
SECOND FLOOR
TORONTO, ONTARIO M5T 1R5

t: 416 961 1567
fx: 416 961 1321
RICHMONDARCH.COM

PROPOSED CONDOMINIUM DEVELOPMENT
'WATERGARDEN' (PHASE 4, PART 2)(H-RA5-43) &
(PHASE 5)(H-RA5-42)
WATERGARDEN DRIVE
MISSISSAUGA, ONTARIO
Pinnacle International (Ontario) Limited
Suite 300- 911 Homer Street
Vancouver, BC, V6B 2W6
PH. (604) 602 7747 Fax (604) 680 7749

Sheet Title:
SITE PLAN -
NORTH & SOUTH BLOCKS

North

Seal

Date Plotted: 01 APR 2019	Date: 25 MAY 2018
Drawn By: AA	Scale: 1:300
Checked By:	Revision Number: 2
Job No.: 2017-002-N	Sheet No.: SP A101-N

EXISTING ZONING CATEGORY: "DEVELOPMENT ZONE" PROPOSED ZONING CATEGORY: ALL SUBJECT TO OPA/ REZONING APPLICATION OZ 16/10

PHASE 4 , PART 1 AND 2 SITE DATA (BY LAW# 0275-2012)

LOT AREA / COVERAGE

LOT AREA (INCLUDE RESERVE AREA) — 14,604.1 SM

	PART 1		PART 2	TOTAL FSI - PART (1 + 2)
LOT AREA	7327.2 SM (100%)	LOT AREA	7229.0 SM (100%)	14,556.2 SM (100%)
COVERED AREA/ FLOOR AREA	3494.2 SM (46.8%)	COVERED AREA/ FLOOR AREA	3661.1 SM (50.6%)	7155.3 SM (49.1%)
PAVED AREA	2005.8 SM (26.1%)	PAVED AREA	833.7 SM (11.5%)	2839.5 SM (19.5%)
LANDSCAPED AREA	1827.5 SM (25.1%)	LANDSCAPED AREA	2734.2 SM (37.8%)	4561.7 SM (31.3%)

MINIMUM LANDSCAPED AREA — 25% OF LOT AREA

GFA AND FSI

MINIMUM ALLOWED FLOOR SPACE INDEX (2.9 X LOT AREA) — 42213.0 SM

MAXIMUM ALLOWED FLOOR SPACE INDEX (5.19X LOT AREA) — 75546.7 SM

PROPOSED FLOOR SPACE INDEX (FSI)

FSI - PART 1		FSI - PART 2		TOTAL FSI - PART (1 + 2)
FLOOR SPACE INDEX (FSI)	5.12X	FLOOR SPACE INDEX (FSI)	8.04X	6.58X

PROPOSED RESIDENTIAL GROSS FLOOR AREA (GFA)

PART 1		PART 2		TOTAL - PART (1 + 2)
PROPOSED RESIDENTIAL GROSS FLOOR AREA (GFA)	37,349.1 SM	PROPOSED RESIDENTIAL GROSS FLOOR AREA (GFA)	55,161.95 SM	92,511.05 SM

PROPOSED NON-RESIDENTIAL GROSS FLOOR AREA (GFA)

PART 1		PART 2		TOTAL - PART (1 + 2)
PROPOSED NON-RESIDENTIAL GROSS FLOOR AREA (GFA)	233.0 SM	PROPOSED NON-RESIDENTIAL GROSS FLOOR AREA (GFA)	2,983.7 SM	3,216.7 SM
TOTAL PROPOSED RESIDENTIAL+NON-RESIDENTIAL GROSS FLOOR AREA (GFA)	37,582.1 SM	TOTAL PROPOSED RESIDENTIAL+NON-RESIDENTIAL GROSS FLOOR AREA (GFA)	58,145.65 SM	95,727.75 SM

REQUIRED NON-RESIDENTIAL GROSS FLOOR AREA AS PER OZ 16/10 (INCLUDED IN MAX. 5.19X F.S.I)

AREA	MINIMUM GROSS FLOOR AREA NON-RESIDENTIAL
A	230.0 SM
B	0.0 SM
C	4770.0 SM

BUILDING HEIGHT

BUILDING HEIGHT ALLOWED AS PER OZ 16/10

AREA	MIN. BLDG. HEIGHT	MAX. BLDG. HEIGHT	MINIMUM HEIGHT OF PODIUM	MAXIMUM HEIGHT OF PODIUM
A	5 STOREYS	15 STOREYS	1 STOREY	4 STOREYS
B	5 STOREYS	34 STOREYS	1 STOREY	4 STOREYS
C	10 STOREYS	25 STOREYS	3 STOREYS	6 STOREYS

BUILDING HEIGHT PROPOSED

	PART 1 (ZONE A AND B)			PART 2 (ZONE C)	
	BUILDING 1	BUILDING 2		BUILDING 3	BUILDING 4
BUILDING HEIGHT	15 STOREYS	34 STOREYS	BUILDING HEIGHT	45 STOREYS	32 STOREYS

UNITS

NUMBER OF UNITS ALLOWED — 748

NUMBER OF UNITS PROPOSED — 1403

	PART 1				PART 2			TOTAL - PART (1 + 2)
	BUILDING 1	BUILDING 2	TOTAL (1+2)		BUILDING 3	BUILDING 4	TOTAL(3+4)	
1 BEDROOM	57	88	145	1 BEDROOM	50	53	103	248
1 BEDROOM + DEN	47	44	91	1 BEDROOM + DEN	210	145	355	446
2 BEDROOM	5	2	7	2 BEDROOM	88	61	149	156
2 BEDROOM + DEN	64	152	216	2 BEDROOM + DEN	85	58	143	359
3 BEDROOM	–	–	–	3 BEDROOM	2	0	2	2
2 STOREY	5	4	9	2 STOREY	–	–	–	9
TOTAL SUITES PROPOSED	178	290	468	TOTAL SUITES PROPOSED	435	317	752	1220

AMENITY

AMENITY REQUIRED:(GENERAL BY-LAW-CITY OF MISSISAUGA)

MINIMUM AMENITY AREA ALLOWED (5.6SM PER DWELLING UNIT=COMBINED INDOOR AND OUTDOOR)	2620.8 SM	4211.2 SM	6832.0 SM

MINIMUM AMENITY AREA ALLOWED TO BE PROVIDED OUTSIDE AT GRADE — 55.0 SM

AMENITY PROVIDED:

	PART 1				PART 2			TOTAL - PART (1 + 2)
	BUILDING 1	BUILDING 2	TOTAL (1+2)		BLDG. 3	BLDG. 4	TOTAL(3+4)	
INDOOR AMENITY AREA PROVIDED	340.1	600.9	941.0 SM	INDOOR AMENITY AREA PROVIDED	555.2	922.8	1,478.0 SM	2419.0 SM
OUTDOOR AMENITY AREA PROVIDED	633.3	1090.1	1723.4 SM	OUTDOOR AMENITY AREA PROVIDED	1,315.0	2,517.1	3,832.1 SM	5,555.5 SM
TOTAL AMENITY AREA PROVIDED	973.4	1691.0	2664.4 SM	TOTAL AMENITY AREA PROVIDED	1,870.2	3,439.9	5,310.1 SM	7,974.5 SM
TOTAL AMENITY AREA REQUIRED (GENERAL BY-LAW-CITY OF MISSISAUGA)	N/A	N/A	2620.8 SM	TOTAL AMENITY AREA REQUIRED (GENERAL BY-LAW-CITY OF MISSISAUGA)	N/A	N/A	4,211.2 SM	6,832.0 SM

AVERAGE AMENITY AREA PROVIDED PER DWELLING UNIT — 5.74 SM

50% MINIMUM PERCENTAGE OF TOTAL REQUIRED AMENITY AREA REQUIRED IN ONE CONTIGUOUS AREA	490.0 SM	820.0 SM	1310.0 SM	50% MINIMUM PERCENTAGE OF TOTAL REQUIRED AMENITY AREA REQUIRED IN ONE CONTIGUOUS AREA	935.1 SM	1720	2655.1 SM	3965.1 SM
50% MINIMUM PERCENTAGE OF TOTAL REQUIRED AMENITY AREA PROVIDED IN ONE CONTIGUOUS AREA	371.5 SM	371.5 SM	743.0 SM	50% MINIMUM PERCENTAGE OF TOTAL REQUIRED AMENITY AREA PROVIDED IN ONE CONTIGUOUS AREA	1485.7	1546	3031.7 SM	3774.7 SM
MINIMUM AMENITY AREA REQUIRED OUTSIDE AT GRADE			55.0 SM	MINIMUM AMENITY AREA REQUIRED OUTSIDE AT GRADE			55.0 SM	110.0 SM
AMENITY AREA PROVIDED OUTSIDE AT GRADE			1036.0 SM	AMENITY AREA PROVIDED OUTSIDE AT GRADE	1202.2	1333.3	2535.5 SM	3571.5 SM

PARKING

PARKING REQUIRED:(BY-LAW # 0225-2007)

	PART 1				PART 2			TOTAL - PART (1 + 2)
	BUILDING 1	BUILDING 2	TOTAL (1+2)		BLDG. 3	BLDG. 4	TOTAL(3+4)	
RESIDENTIAL PARKING REQUIRED PER 1 BEDROOM AND 2 BEDROOM: 1.1 SPACE/DWELLING UNIT	187	318	505	RESIDENTIAL PARKING REQUIRED PER 1 BEDROOM AND 2 BEDROOM: 1.1 SPACE/DWELLING UNIT	477	349	826	1331
RESIDENTIAL PARKING REQUIRED PER 3 BEDROOM: 1.2 SPACE/DWELLING UNIT	6	5	11	RESIDENTIAL PARKING REQUIRED PER 3 BEDROOM: 1.2 SPACE/DWELLING UNIT	3	–	3	14
SHARED PARKING REQUIRED: *GREATER OF VISITOR PARKING REQUIRED OR ALL NON RESIDENTIAL PARKING REQUIRED:	–	–	–	SHARED PARKING REQUIRED: *GREATER OF VISITOR PARKING REQUIRED OR ALL NON RESIDENTIAL PARKING REQUIRED:	–	–	–	–
VISITOR PARKING REQUIRED: 0.15 SPACES/DWELLING UNIT	27*	44	71	VISITOR PARKING REQUIRED: 0.15 SPACES/DWELLING UNIT	65	48	113	71*
COMMERCIAL RETAIL PARKING REQUIRED: 4.3 SPACES/100 SM	13*	–		COMMERCIAL RETAIL PARKING REQUIRED: 4.3 SPACES/100 SM	51*	78*	129*	129*
TOTAL PARKING REQUIRED:	220	367	587	TOTAL PARKING REQUIRED:	531	427	958	1545
PARKING SPACES FOR PERSONS WITH DISABILITES REQUIRED(4% OF TOTAL NON-RESIDENTIAL PARKING SPACES)- AS PER TABLE 3.1.3.1-(ZONING BY LAW 0225-2007)	1	2	3	PARKING SPACES FOR PERSONS WITH DISABILITES REQ'D (1 SPACE +3% OF TOTAL NON-RESIDENTIAL PARKING SPACES)- AS PER TABLE 3.1.3.1-(ZONING BY LAW 0225-2007)			5	8

PARKING PROVIDED:

	PART 1					PART 2					TOTAL - PART (1 + 2)
	BUILDING 1		BUILDING 2		TOTAL (1+2)	BLDG. 3		BLDG. 4		TOTAL(3+4)	
	# OF CARS		# OF CARS			# OF CARS		# OF CARS			
	VIS./COM.	TENANTS	VIS./COM.	TENANTS	TOTAL	VIS./COM.	TENANTS	VIS./COM.	TENANTS		
PARKING LEVEL 1	27	16	44	17	104	51	15	78	12	156	260
PARKING LEVEL 2	0	72	0	93	165	0	96	0	69	165	330
PARKING LEVEL 3	0	72	0	102	174	0	96	0	69	165	339
PARKING LEVEL 4	0	72	0	102	174	0	96	0	69	165	339
PARKING LEVEL 5		20			20	0	0	0	0	0	20
TOTAL PARKING PROPOSED	27	252	44	314	637	51	303	78	219	651	1288

- SHARED PARKING SPACES WILL NOT BE RESERVED FOR CERTAIN USES AT SPECIFIC TIMES.
- THE PARKING SPACES WILL BE ACCESSIBLE TO ALL USERS IN THE SHARED PARKING ARRANGEMENT. THE SHARED SPACES WILL ALL BE PART OF THE SAME CONDOMINIUM.

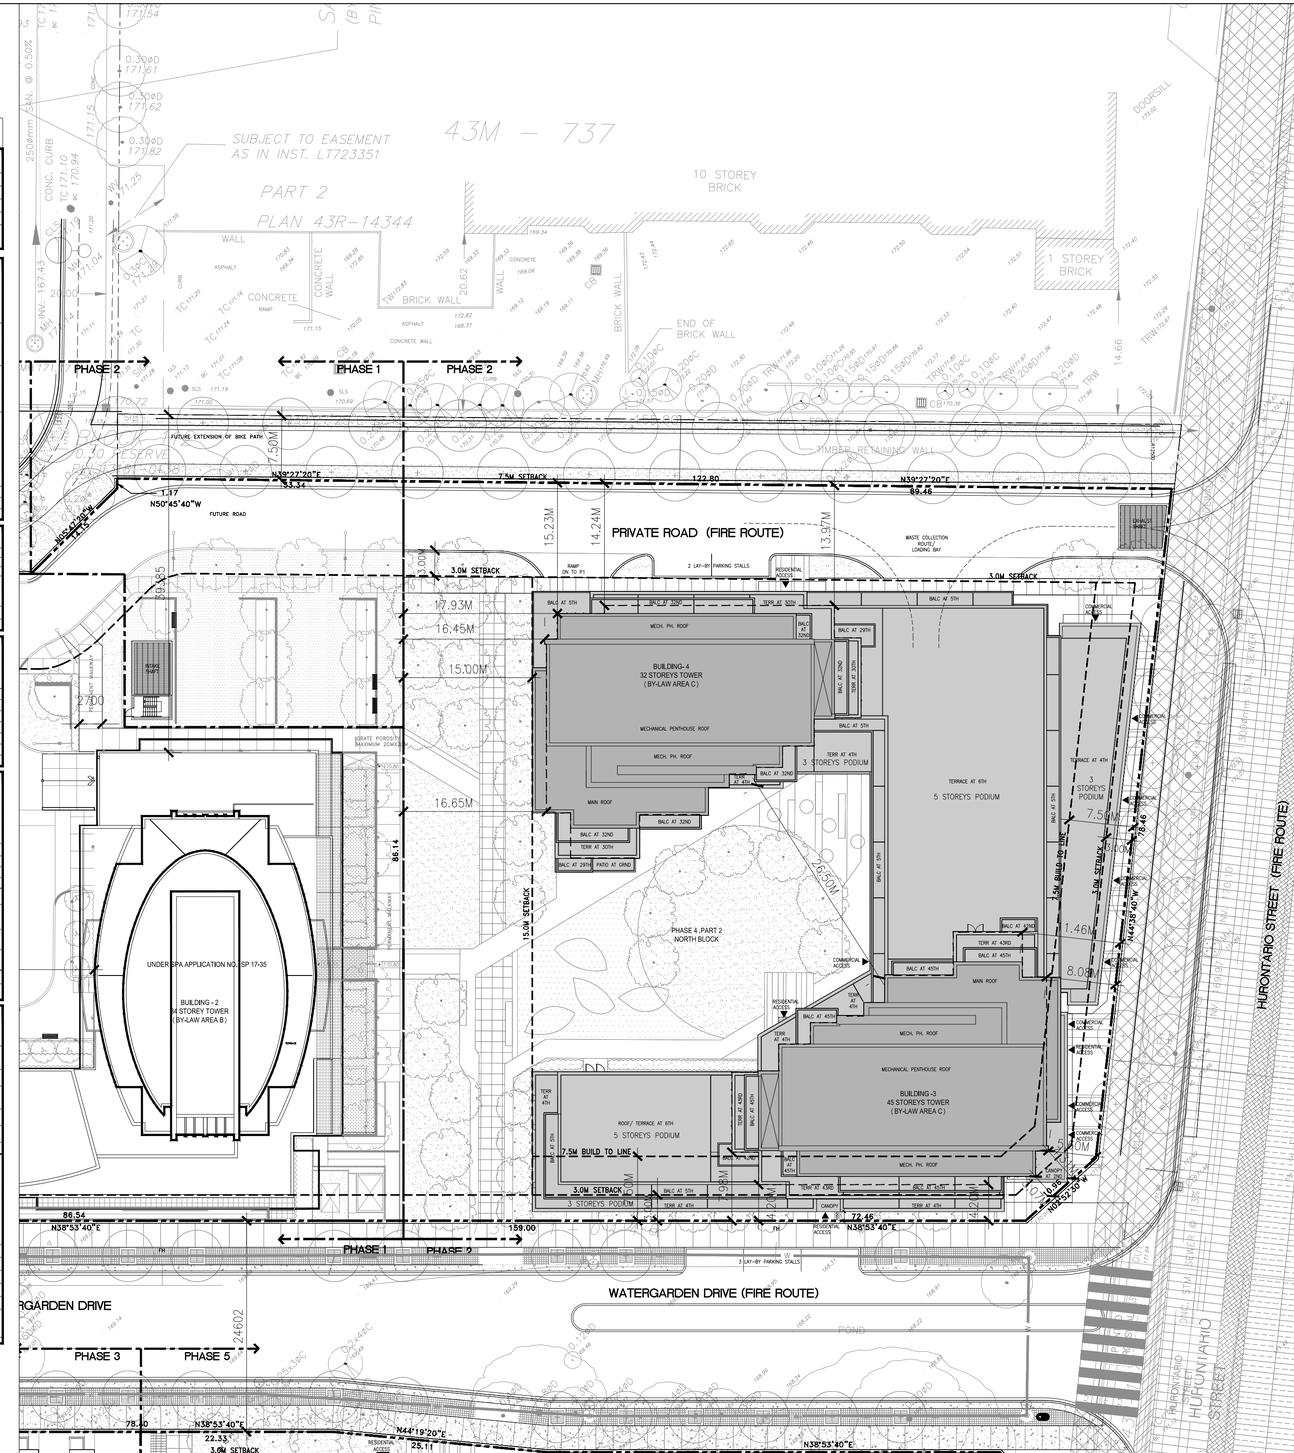

GENERAL NOTES

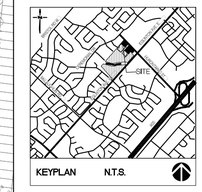

LEGAL DESCRIPTION AND SURVEY INFORMATION

SURVEY INFORMATION TAKEN FROM:

PLAN OF SURVEY OF BLOCKS 1, 2 ,16 AND 17 REGISTERED PLAN 43M-1957

CITY OF MISSISSAUGA REGIONAL MUNICIPALITY OF PEEL

SURVEY INFORMATION PROVIDED BY:

R. AXIS SURVEYING INC.
235 YORKLAND BOULEVARD, SUITE 203
BRAMPTON, ONTARIO
M2J 4Y8
TEL: (416) 490-8960 FAX: (416) 491-6206
www.raxissurveying.com
DATE:
FEBRUARY 23, 2018

NO	DATE	REMARKS
2	1 APR 2019	RE-ISSUED FOR RE-ZONING SUBMISSION
1	31 MAY 2018	RE-ZONING SUBMISSION

REVISIONS

CONTRACTOR MUST VERIFY ALL DIMENSIONS AND BE RESPONSIBLE FOR SAME REPORTING ANY DISCREPANCIES TO THE ARCHITECT BEFORE COMMENCING THE WORK.

PRINTS ARE NOT TO BE SCALED.

RICHMOND | Architects Ltd.

243 COLLEGE STREET
SECOND FLOOR
TORONTO, ONTARIO M5T 1R5

t: 416 961 1567
f: 416 961 1321
RICHMONDARCH.COM

PROPOSED CONDOMINIUM DEVELOPMENT
'WATERGARDEN' (PHASE 4, PART 2)(H-RA5-43) & (PHASE 5)(H-RA5-42)
WATERGARDEN DRIVE
MISSISSAUGA, ONTARIO
Pinnacle International (Ontario) Limited
Suite 300- 911 Homer Street
Vancouver, BC, V6B 2W6
PH. (604) 602 7747 Fax (604) 680 7749

Sheet Title: SITE PLAN & STATS NORTH BLOCK PHASE 4, PART 2

North | Seal

Date Plotted: 01 APR 2019	Date: 25 MAY 2018
Drawn By: AA	Scale: 1:200
Checked By:	Revision Number: 2
Job No.: 2017-002-N	Sheet No.: SP A102-N

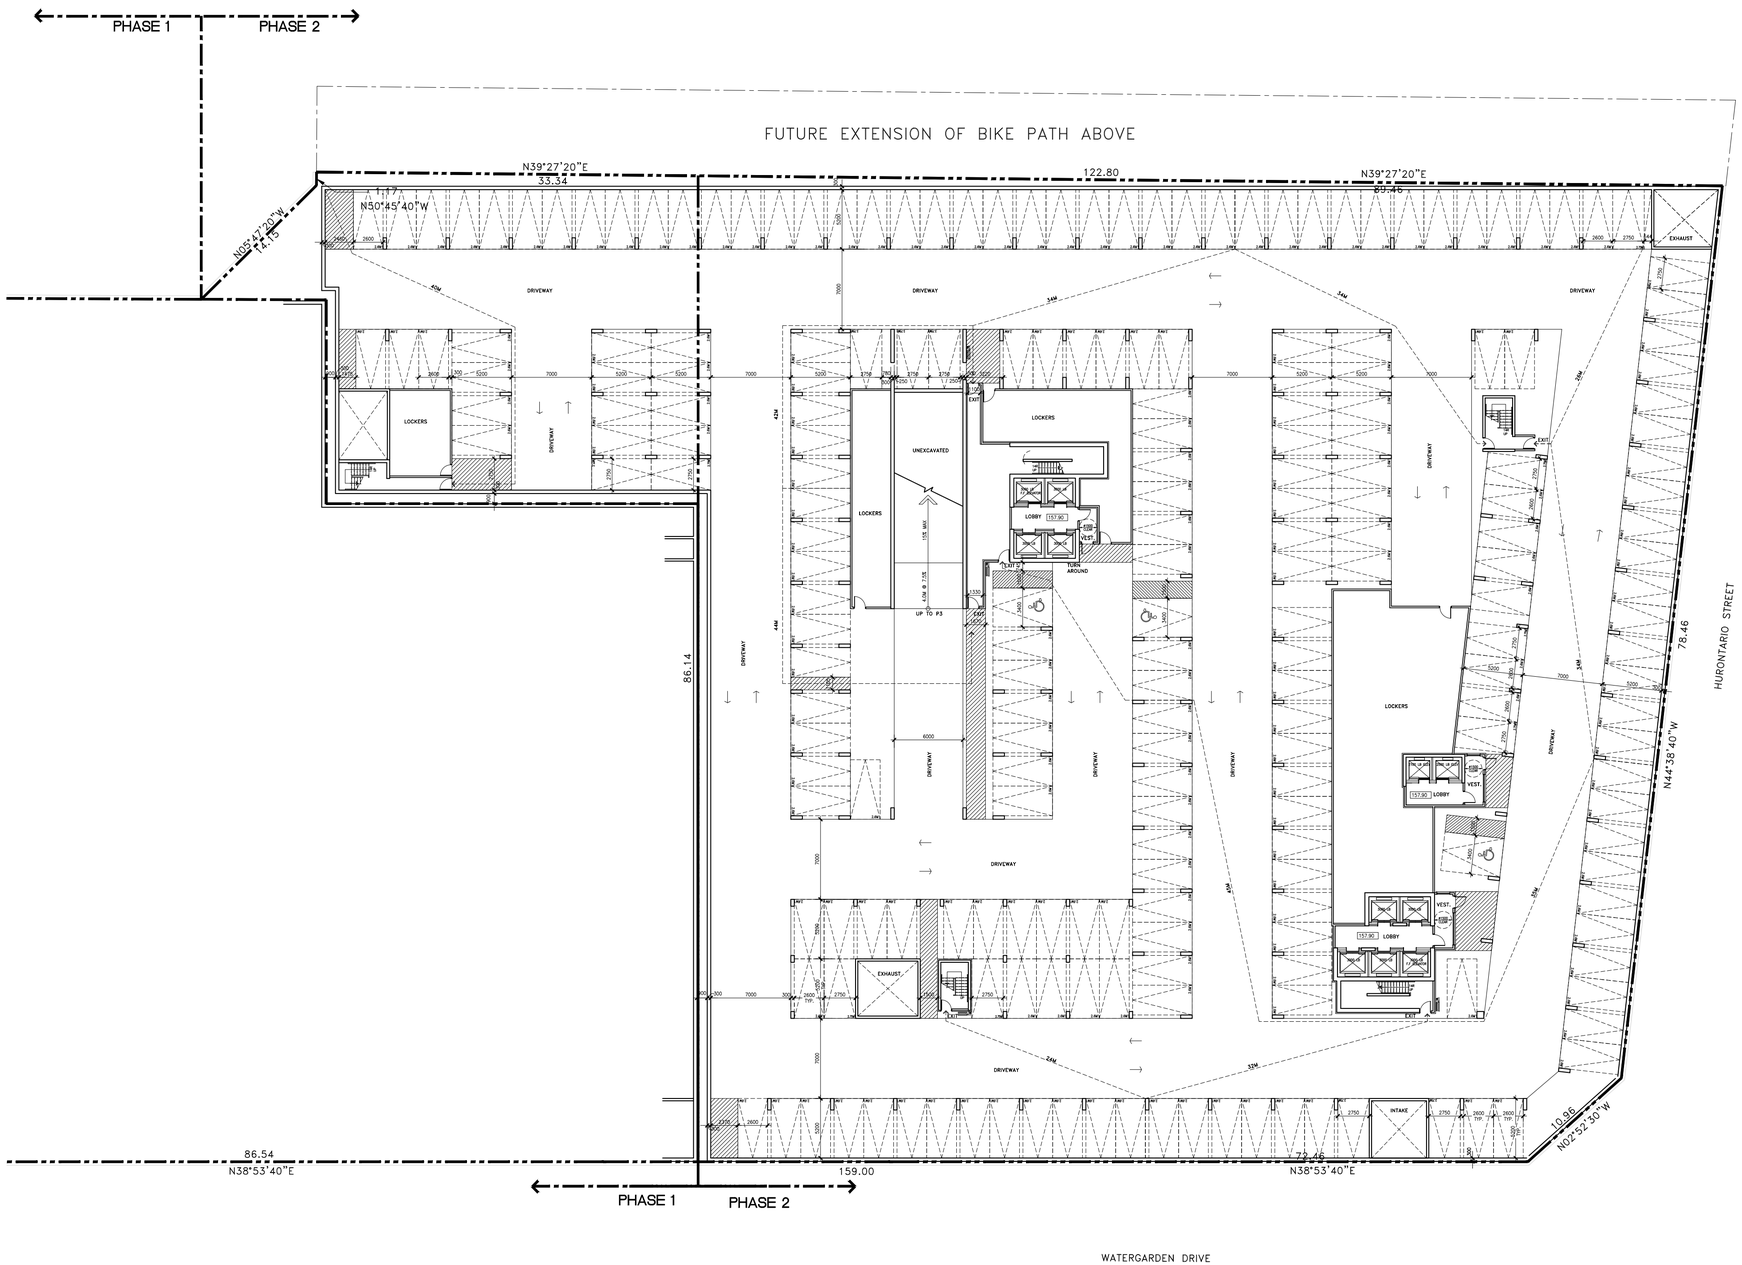

GENERAL NOTES

NO	DATE	REMARKS
2	1 APR 2019	RE-ISSUED FOR RE-ZONING SUBMISSION
1	31 MAY 2018	RE-ZONING SUBMISSION

REVISIONS

CONTRACTOR MUST VERIFY ALL DIMENSIONS AND BE RESPONSIBLE FOR SAME REPORTING ANY DISCREPANCIES TO THE ARCHITECT BEFORE COMMENCING THE WORK.

PRINTS ARE NOT TO BE SCALED.

RICHMOND | Architects Ltd.

243 COLLEGE STREET
SECOND FLOOR
TORONTO, ONTARIO M5T 1R5

t. 416 961 1567
f. 416 961 1321
RICHMONDARCH.COM

PROPOSED CONDOMINIUM DEVELOPMENT
"WATERGARDEN" (PHASE 4, PART 2)(H-RA5-43) &
(PHASE 5)(H-RA5-42)
WATERGARDEN DRIVE
MISSISSAUGA, ONTARIO
Pinnacle International (Ontario) Limited
Suite 300- 911 Homer Street
Vancouver, BC, V6B 2W6
PH. (604) 602 7747 Fax (604) 680 7749

Sheet Title: PARKING LEVEL 4
PHASE 4, PART 2 (BLDG. 3&4)

North

Seal

Date Plotted: 01 APR 2019	Date: 25 MAY 2018
Drawn By: AA	Scale: 1:150
Checked By:	Revision Number: 2
Job No.: 2017-002-N	Sheet No.: SP A202-N

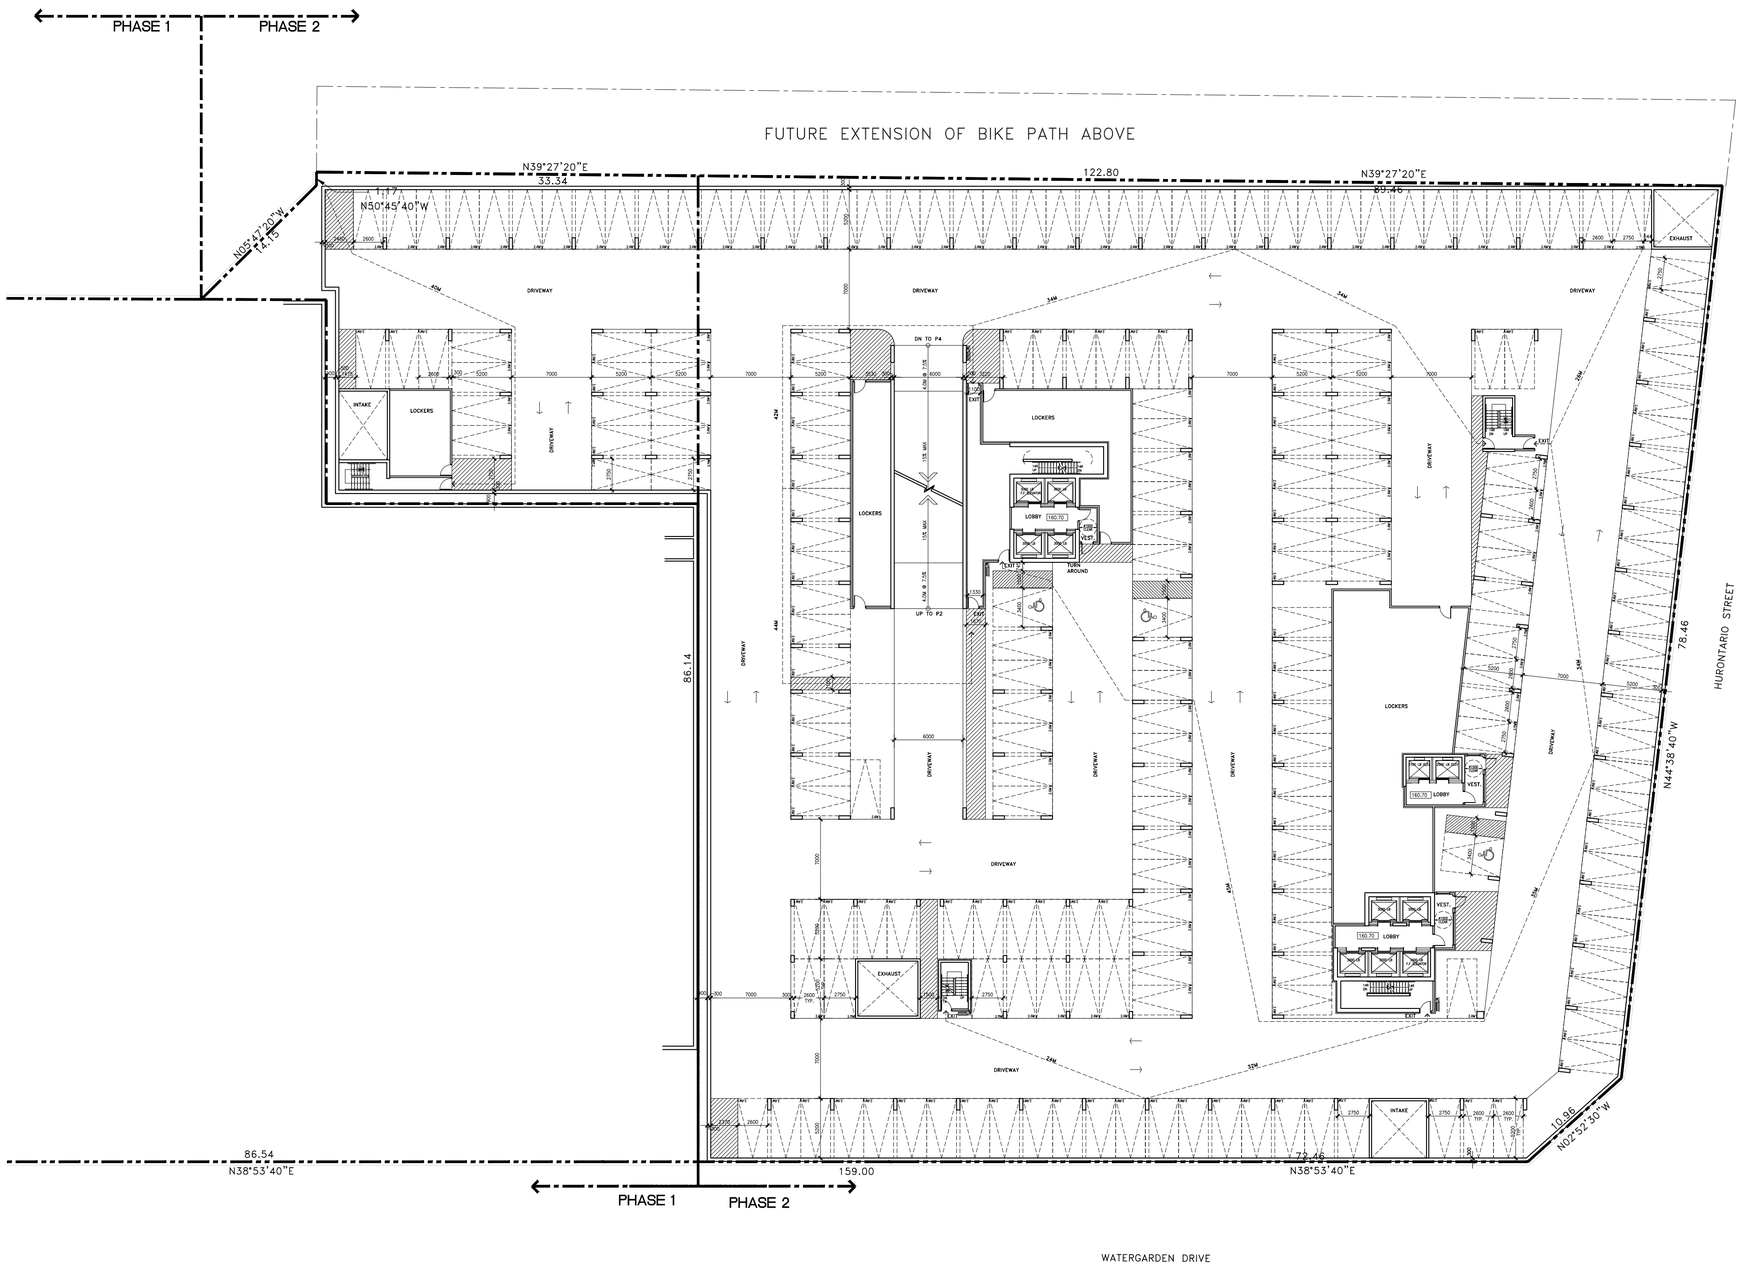

GENERAL NOTES

NO	DATE	REMARKS
1	1 APR 2019	RE-ISSUED FOR RE-ZONING SUBMISSION

REVISIONS

CONTRACTOR MUST VERIFY ALL DIMENSIONS AND BE RESPONSIBLE FOR SAME REPORTING ANY DISCREPANCIES TO THE ARCHITECT BEFORE COMMENCING THE WORK.

PRINTS ARE NOT TO BE SCALED.

RICHMOND | Architects Ltd.

243 COLLEGE STREET
SECOND FLOOR
TORONTO, ONTARIO M5T 1R5

t. 416 961 1567
f. 416 961 1321
RICHMONDARCH.COM

PROPOSED CONDOMINIUM DEVELOPMENT
"WATERGARDEN" (PHASE 4, PART 2)(H-RA5-43) &
(PHASE 5)(H-RA5-42)
WATERGARDEN DRIVE
MISSISSAUGA, ONTARIO
Pinnacle International (Ontario) Limited
Suite 300- 911 Homer Street
Vancouver, BC, V6B 2W6
PH. (604) 602 7747 Fax (604) 680 7749

Sheet Title: PARKING LEVEL 3
PHASE 4, PART 2 (BLDG. 3&4)

North

Seal

Date Plotted: 01 APR 2019	Date: 11 DEC 2018
Drawn By:	Scale: 1:150
Checked By:	Revision Number:
Job No.: 2017-002-N	Sheet No.: SP A203-N

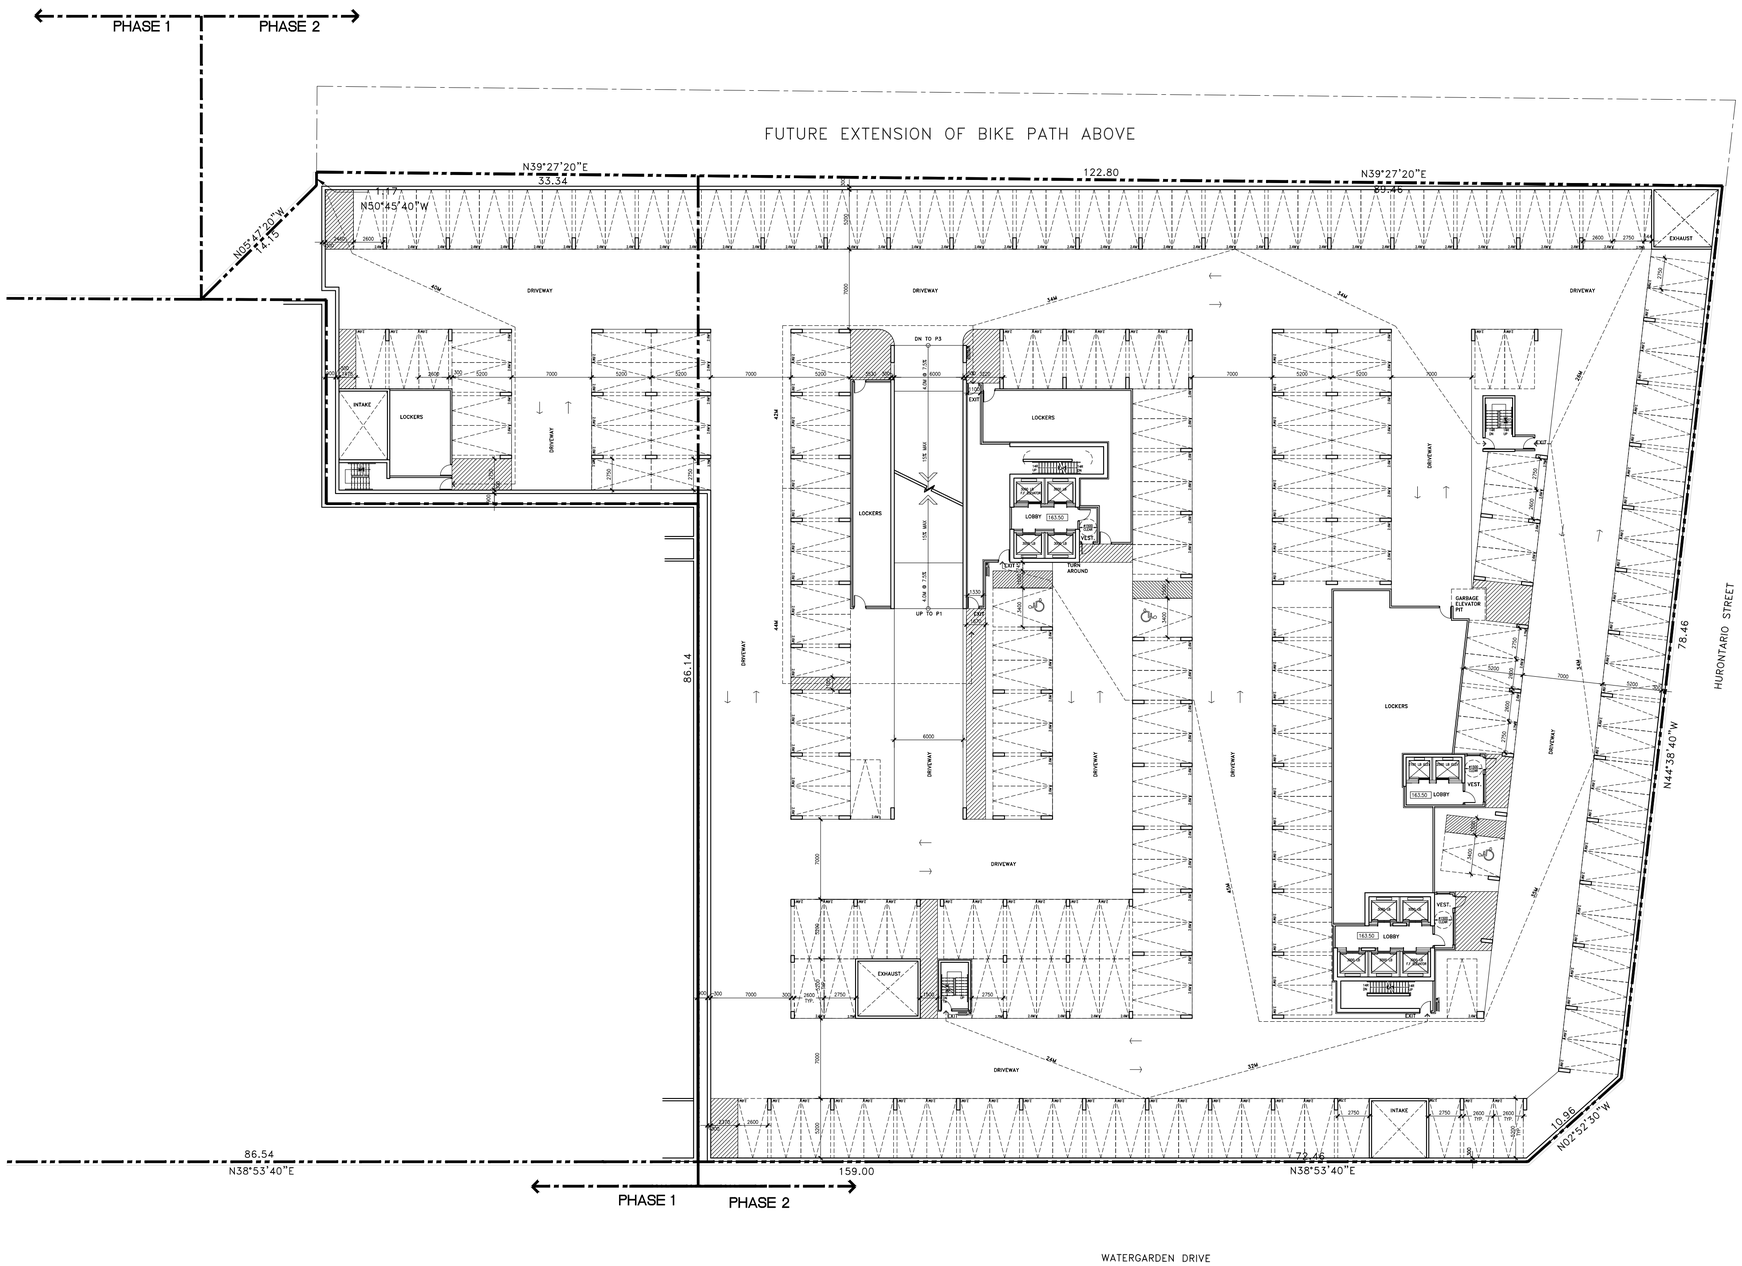

GENERAL NOTES

NO	DATE	REMARKS
1	1 APR 2019	RE-ISSUED FOR RE-ZONING SUBMISSION

REVISIONS

CONTRACTOR MUST VERIFY ALL DIMENSIONS AND BE RESPONSIBLE FOR SAME REPORTING ANY DISCREPANCIES TO THE ARCHITECT BEFORE COMMENCING THE WORK.

PRINTS ARE NOT TO BE SCALED.

RICHMOND | Architects Ltd.

243 COLLEGE STREET
SECOND FLOOR
TORONTO, ONTARIO M5T 1R5

t: 416 961 1567
f: 416 961 1321
RICHMONDARCH.COM

PROPOSED CONDOMINIUM DEVELOPMENT
"WATERGARDEN" (PHASE 4, PART 2)(H-RA5-43) &
(PHASE 5)(H-RA5-42)
WATERGARDEN DRIVE
MISSISSAUGA, ONTARIO
Pinnacle International (Ontario) Limited
Suite 300- 911 Homer Street
Vancouver, BC, V6B 2W6
PH. (604) 602 7747 Fax (604) 680 7749

Sheet Title:
PARKING LEVEL 2
PHASE 4, PART 2 (BLDG. 3&4)

North

Seal

Date Plotted: 01 APR 2019	Date: 11 DEC 2018
Drawn By:	Scale: 1:150
Checked By:	Revision Number:
Job No.: 2017-002-N	Sheet No.: SP A204-N

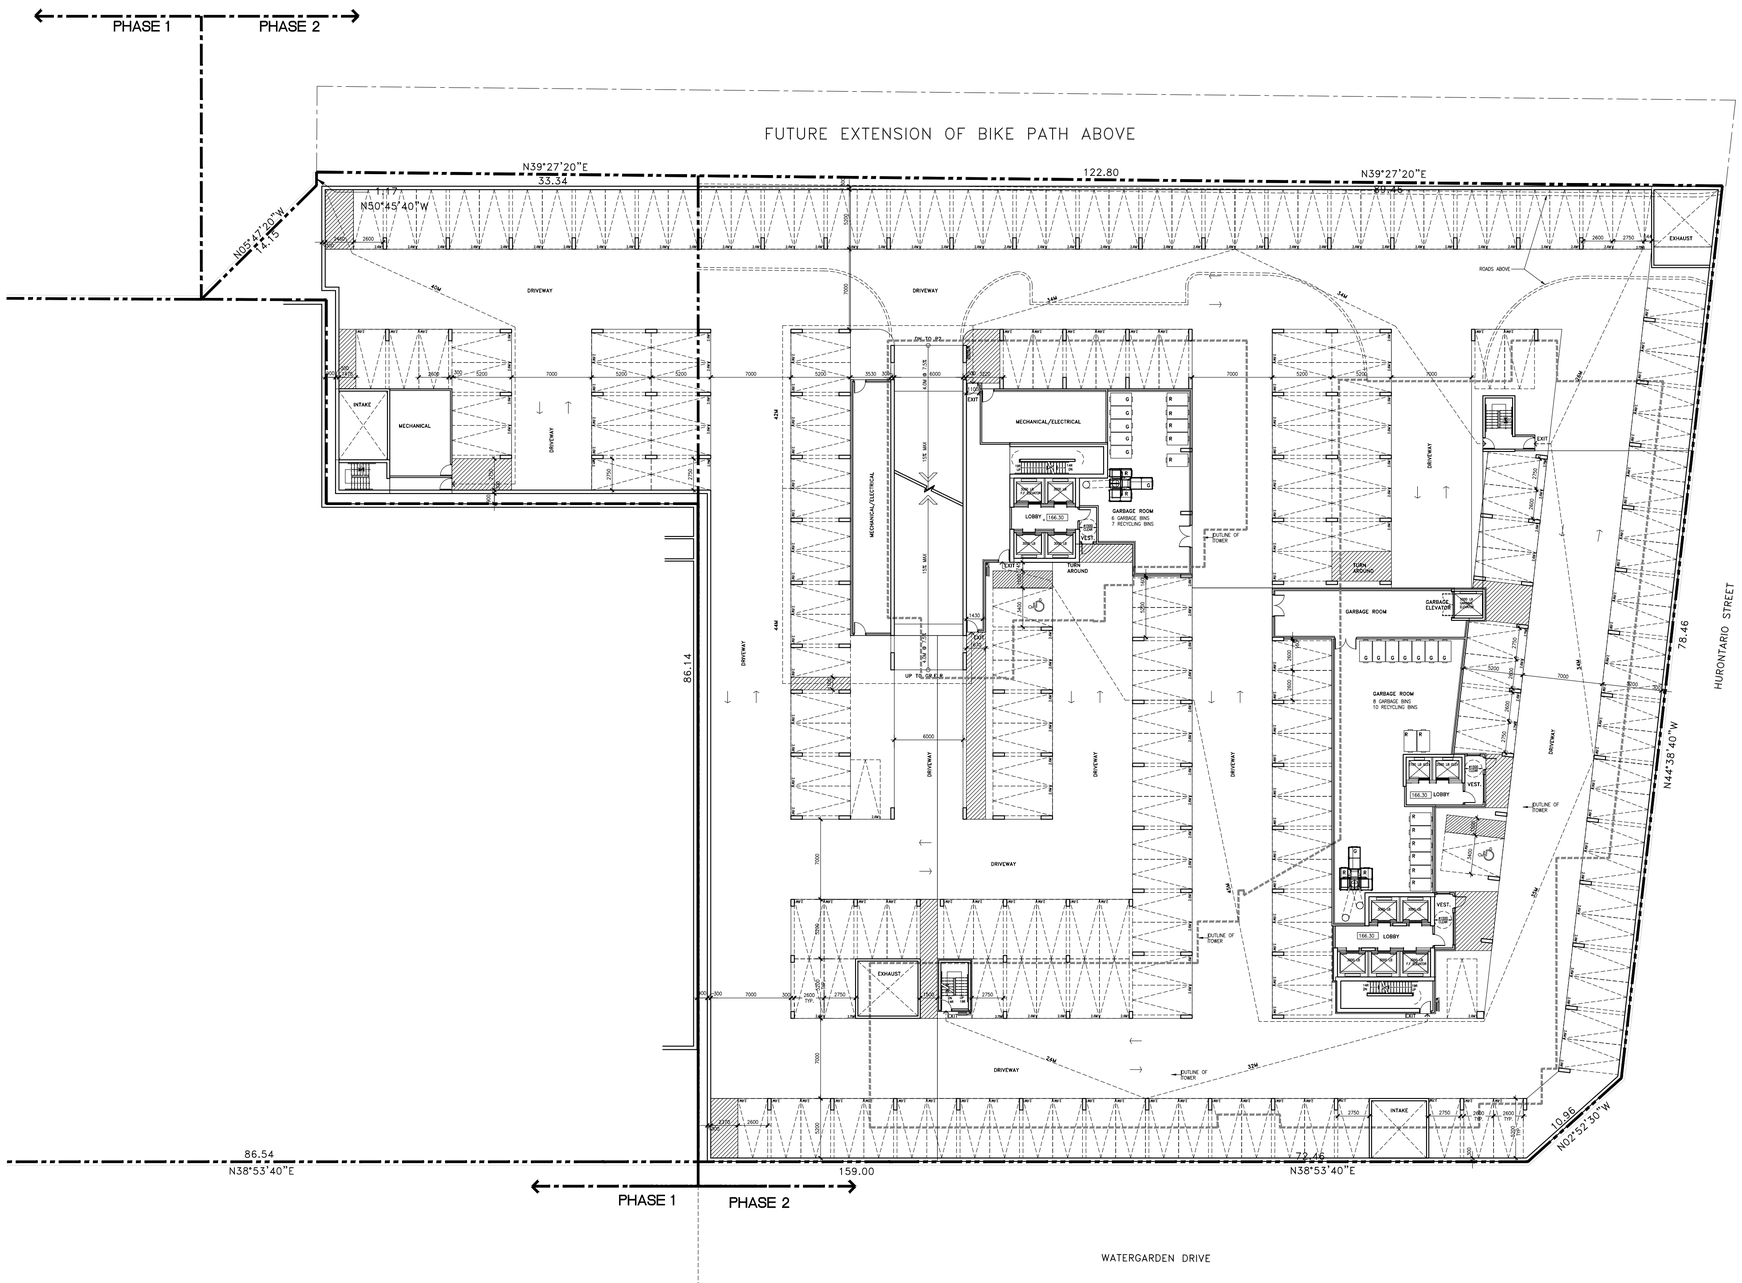

GENERAL NOTES

NO	DATE	REMARKS
1	1 APR 2019	RE-ISSUED FOR RE-ZONING SUBMISSION

REVISIONS

CONTRACTOR MUST VERIFY ALL DIMENSIONS AND BE RESPONSIBLE FOR SAME REPORTING ANY DISCREPANCIES TO THE ARCHITECT BEFORE COMMENCING THE WORK.

PRINTS ARE NOT TO BE SCALED.

RICHMOND | Architects Ltd.

243 COLLEGE STREET
SECOND FLOOR
TORONTO, ONTARIO M5T 1R5

t: 416 961 1567
f: 416 961 1321
RICHMONDARCH.COM

PROPOSED CONDOMINIUM DEVELOPMENT
"WATERGARDEN" (PHASE 4, PART 2)(H-RA5-43) &
(PHASE 5)(H-RA5-42)
WATERGARDEN DRIVE
MISSISSAUGA, ONTARIO
Pinnacle International (Ontario) Limited
Suite 300- 911 Homer Street
Vancouver, BC, V6B 2W6
PH. (604) 602 7747 Fax (604) 680 7749

Sheet Title:
PARKING LEVEL 1
PHASE 4, PART 2 (BLDG. 3&4)

North

Seal

Date Plotted: 01 APR 2019	Date: 11 DEC 2018
Drawn By:	Scale: 1:150
Checked By:	Revision Number:
Job No.: 2017-002-N	Sheet No.: SP A205-N

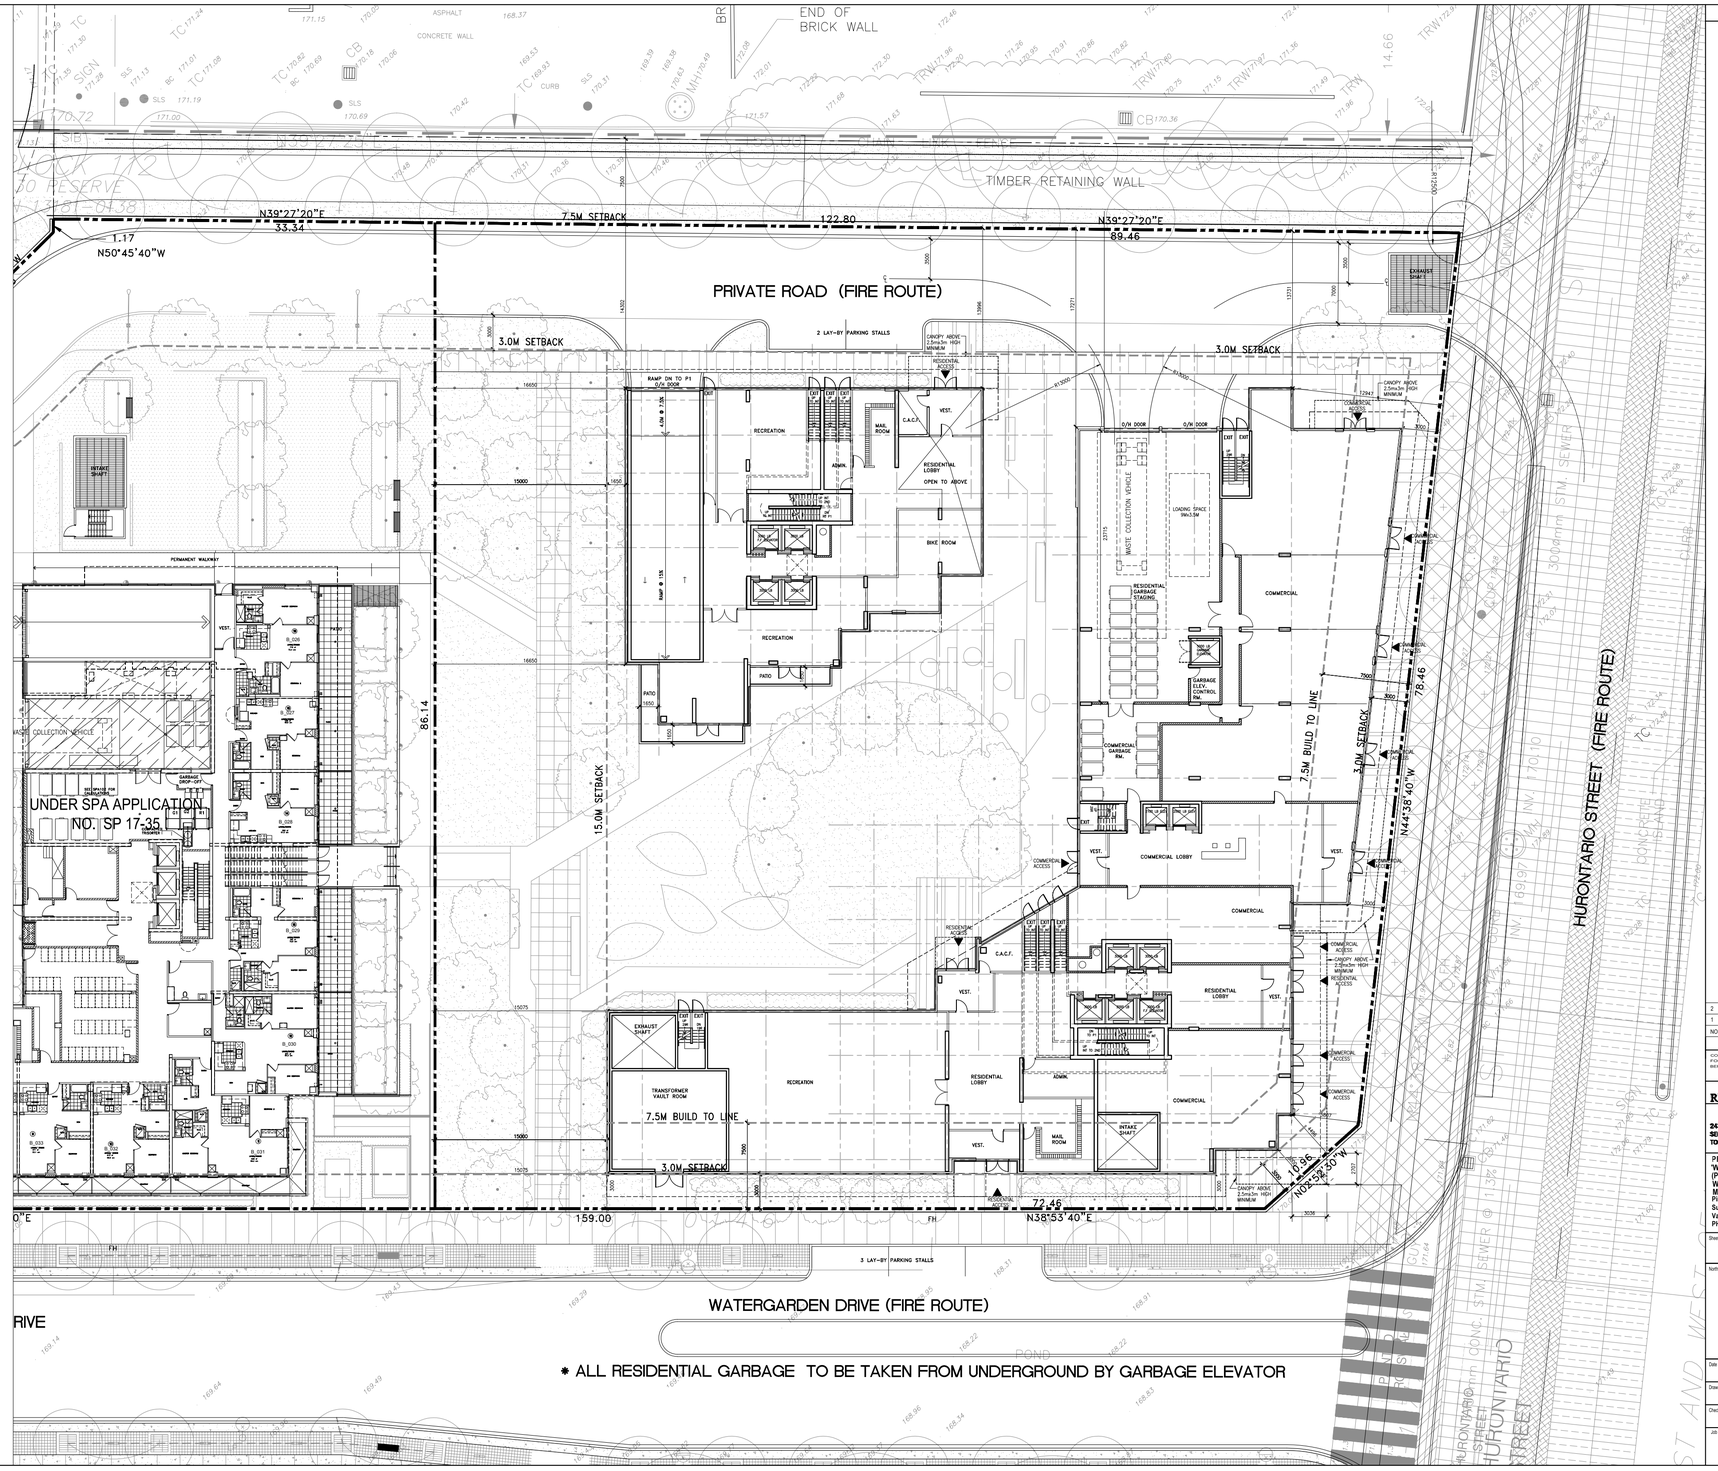

GENERAL NOTES

NO	DATE	REMARKS
2	1 APR 2019	RE-ISSUED FOR RE-ZONING SUBMISSION
1	31 MAY 2018	RE-ZONING SUBMISSION

REVISIONS

CONTRACTOR MUST VERIFY ALL DIMENSIONS AND BE RESPONSIBLE FOR SAME REPORTING ANY DISCREPANCIES TO THE ARCHITECT BEFORE COMMENCING THE WORK.

PRINTS ARE NOT TO BE SCALED.

RICHMOND | Architects Ltd.

243 COLLEGE STREET
SECOND FLOOR
TORONTO, ONTARIO M5T 1R5

t: 416 961 1567
f: 416 961 1321
RICHMONDARCH.COM

PROPOSED CONDOMINIUM DEVELOPMENT
'WATERGARDEN' (PHASE 4, PART 2)(H-RA5-43) & (PHASE 5)(H-RA5-42)
WATERGARDEN DRIVE
MISSISSAUGA, ONTARIO
Pinnacle International (Ontario) Limited
Suite 300- 911 Homer Street
Vancouver, BC, V6B 2W6
PH. (604) 602 7747 Fax (604) 680 7749

Sheet Title
GROUND FLOOR PLAN
PHASE 4, PART 2 (BLDG. 3&4)

North

Seal

Date Plotted: 01 APR 2019	Date: 25 MAY 2018
Drawn By: AA	Scale: 1:150
Checked By:	Revision Number: 2
Job No.: 2017-002-N	Sheet No.: SP A301-N

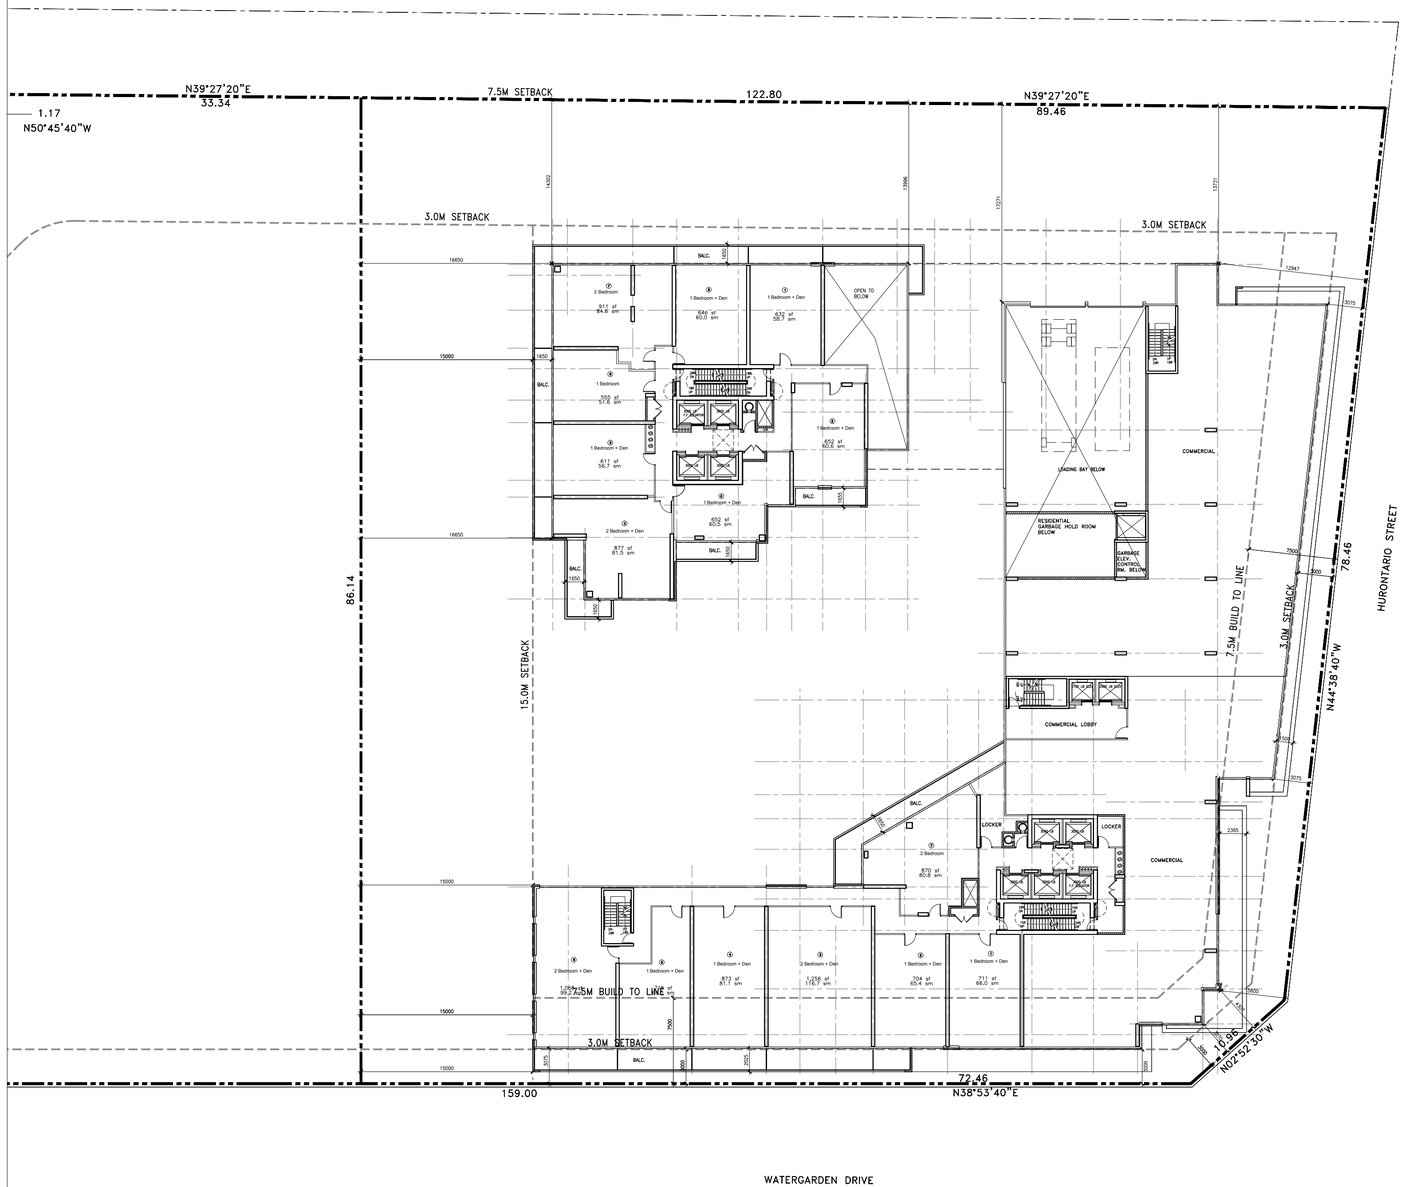

GENERAL NOTES

NO	DATE	REMARKS
2	1 APR 2019	RE-ISSUED FOR RE-ZONING SUBMISSION
1	31 MAY 2018	RE-ZONING SUBMISSION

REVISIONS

CONTRACTOR MUST VERIFY ALL DIMENSIONS AND BE RESPONSIBLE FOR SAME REPORTING ANY DISCREPANCIES TO THE ARCHITECT BEFORE COMMENCING THE WORK.

PRINTS ARE NOT TO BE SCALED.

RICHMOND | Architects Ltd.

243 COLLEGE STREET
SECOND FLOOR
TORONTO, ONTARIO M5T 1R5

t: 416 961 1567
fx: 416 961 1321
RICHMONDARCH.COM

PROPOSED CONDOMINIUM DEVELOPMENT
'WATERGARDEN' (PHASE 4, PART 2)(H-RA5-43) & (PHASE 5)(H-RA5-42)
WATERGARDEN DRIVE
MISSISSAUGA, ONTARIO
Pinnacle International (Ontario) Limited
Suite 300- 911 Homer Street
Vancouver, BC, V6B 2W6
PH. (604) 602 7747 Fax (604) 680 7749

Sheet Title: 2ND FLOOR PLAN
PHASE 4, PART 2 (BLDG. 3&4)

North

Seal

Date Plotted: 01 APR 2019	Date: 25 MAY 2018
Drawn By: AA	Scale: 1:150
Checked By:	Revision Number: 2
Job No.: 2017-002-N	Sheet No.: SP A302-N

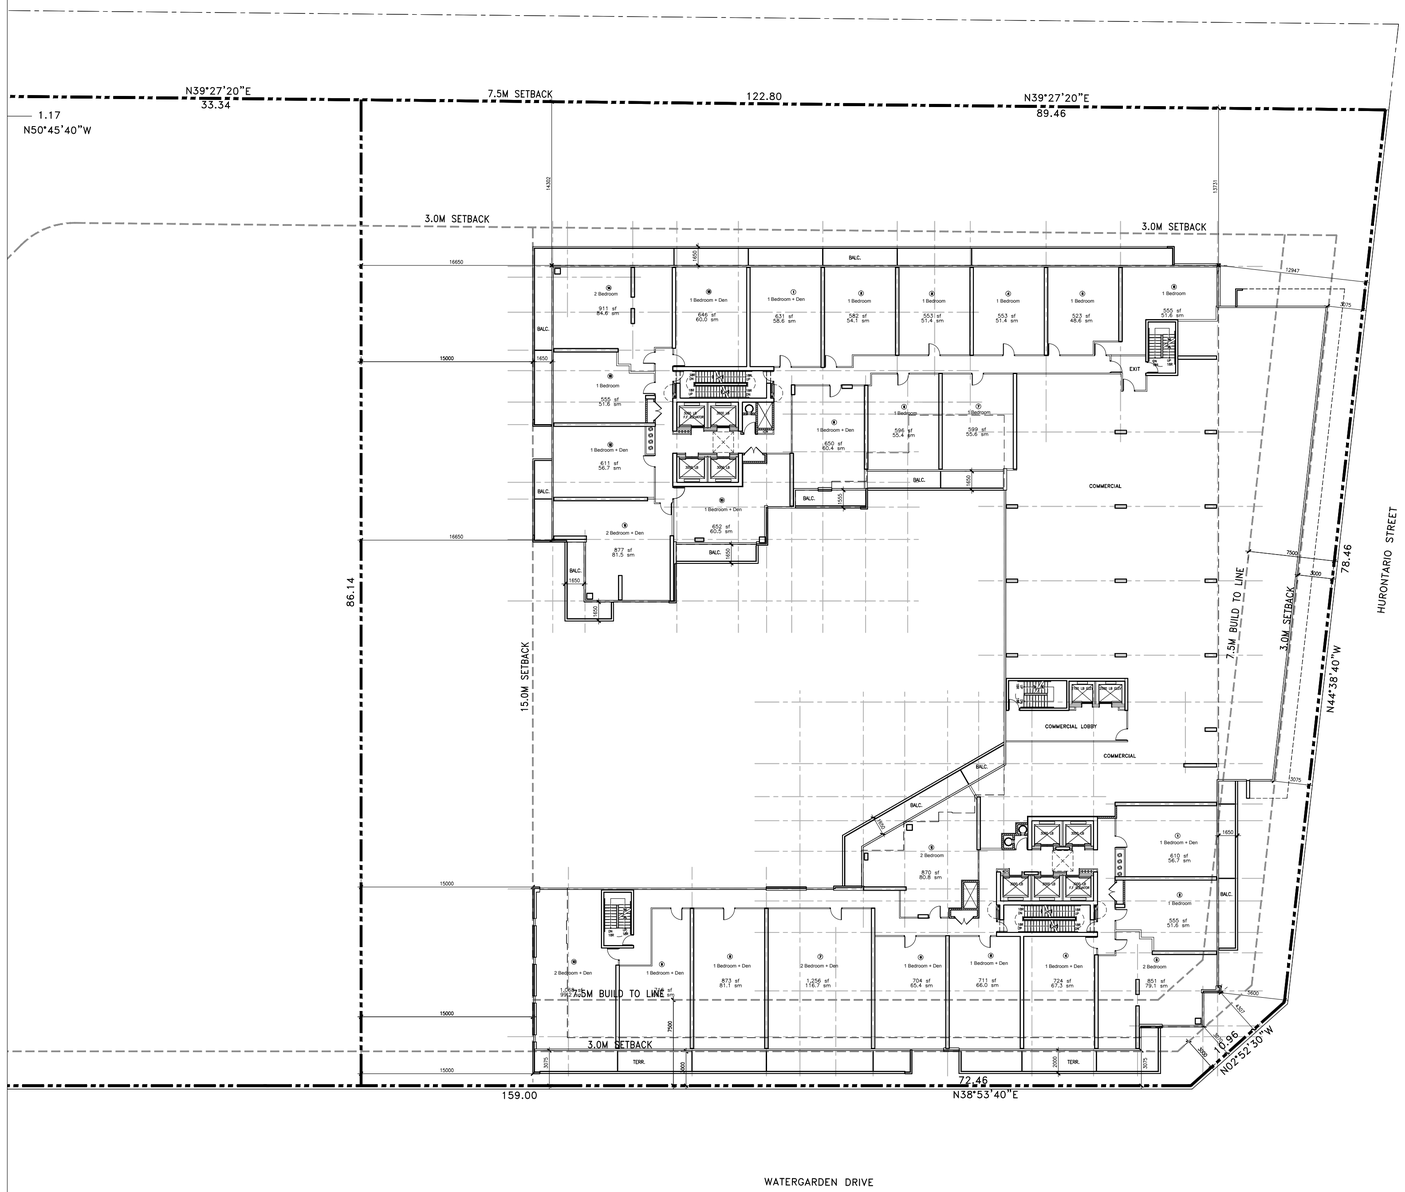

GENERAL NOTES

NO	DATE	REMARKS
2	1 APR 2019	RE-ISSUED FOR RE-ZONING SUBMISSION
1	31 MAY 2018	RE-ZONING SUBMISSION

REVISIONS

CONTRACTOR MUST VERIFY ALL DIMENSIONS AND BE RESPONSIBLE FOR SAME. REPORT ANY DISCREPANCIES TO THE ARCHITECT BEFORE COMMENCING THE WORK.

PRINTS ARE NOT TO BE SCALED.

RICHMOND | Architects Ltd.

243 COLLEGE STREET
SECOND FLOOR
TORONTO, ONTARIO M5T 1R5

t. 416 961 1567
f. 416 961 1321
RICHMONDARCH.COM

PROPOSED CONDOMINIUM DEVELOPMENT
'WATERGARDEN' (PHASE 4, PART 2)(H-RA5-43) & (PHASE 5)(H-RA5-42)
WATERGARDEN DRIVE
MISSISSAUGA, ONTARIO
Pinnacle International (Ontario) Limited
Suite 300- 911 Homer Street
Vancouver, BC, V6B 2W6
PH. (604) 602 7747 Fax (604) 680 7749

Sheet Title: 3RD FLOOR PLAN
PHASE 4, PART 2 (BLDG. 3&4)

North

Seal

Date Plotted: 01 APR 2019	Date: 25 MAY 2018
Drawn By: AA	Scale: 1:150
Checked By:	Revision Number: 2
Job No.: 2017-002-N	Sheet No.: SP A303-N

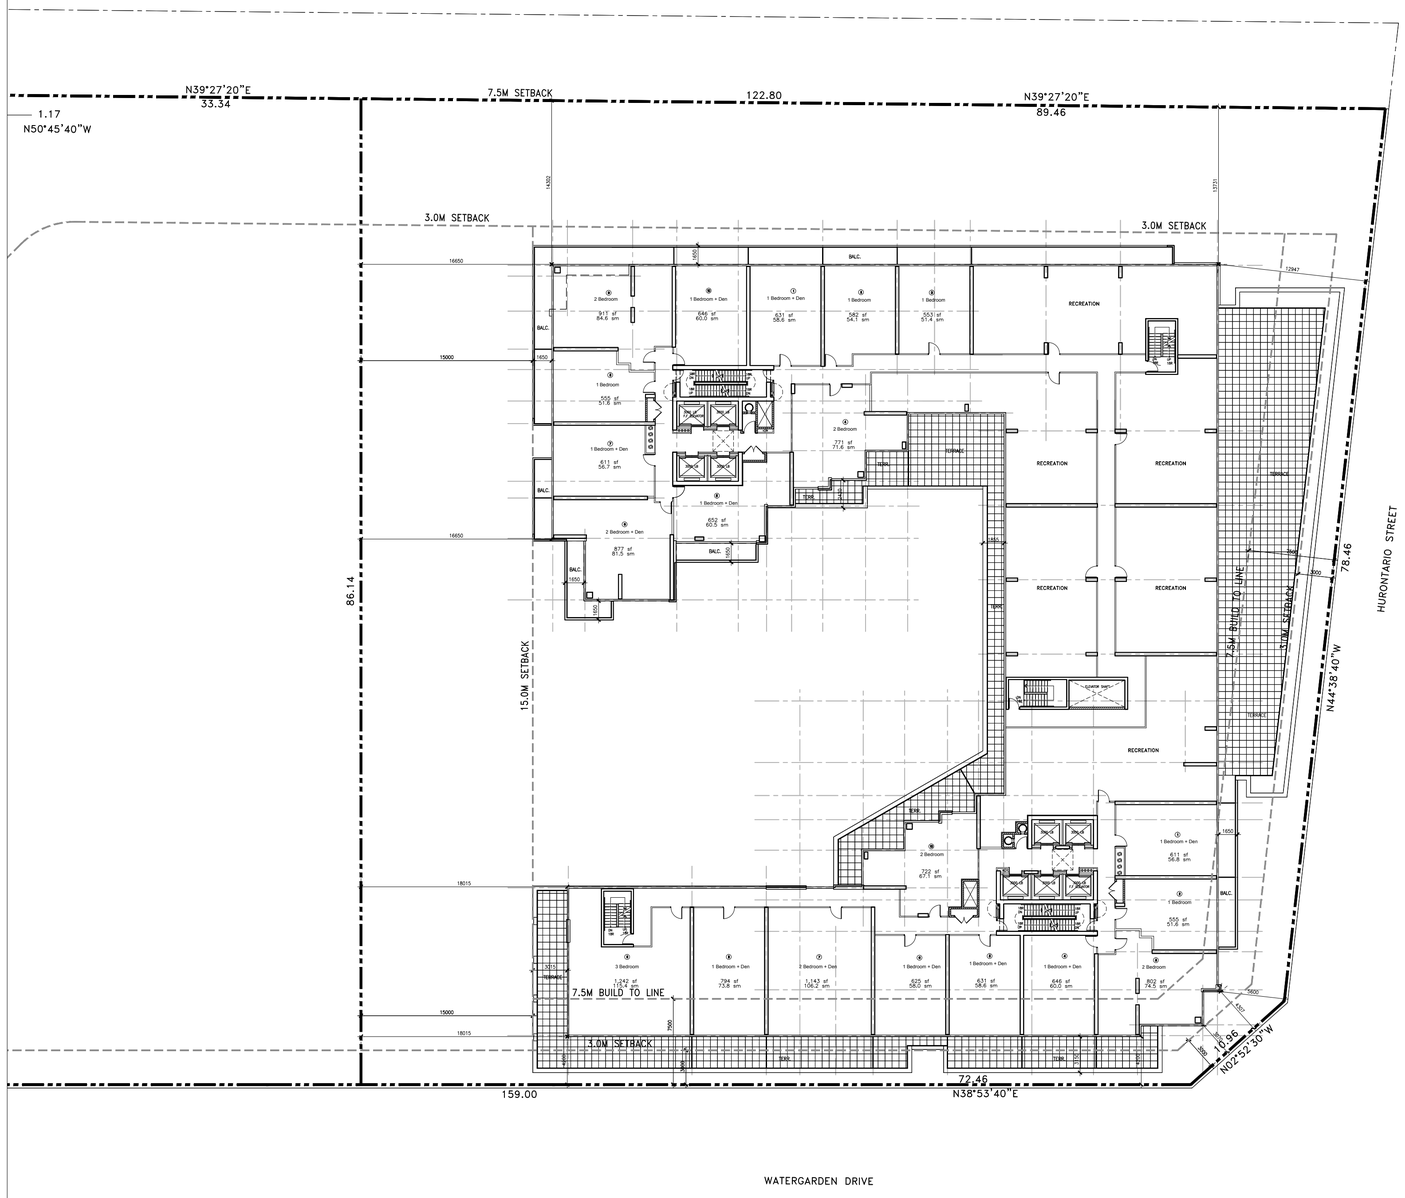

GENERAL NOTES

NO	DATE	REMARKS
2	1 APR 2019	RE-ISSUED FOR RE-ZONING SUBMISSION
1	31 MAY 2018	RE-ZONING SUBMISSION

REVISIONS

CONTRACTOR MUST VERIFY ALL DIMENSIONS AND BE RESPONSIBLE FOR SAME REPORTING ANY DISCREPANCIES TO THE ARCHITECT BEFORE COMMENCING THE WORK.

PRINTS ARE NOT TO BE SCALED.

RICHMOND | Architects Ltd.

243 COLLEGE STREET
SECOND FLOOR
TORONTO, ONTARIO M5T 1R5

t: 416 961 1567
f: 416 961 1321
RICHMONDARCH.COM

PROPOSED CONDOMINIUM DEVELOPMENT
"WATERGARDEN (PHASE 4, PART 2)(H-RA5-43) & (PHASE 5)(H-RA5-42)
WATERGARDEN DRIVE
MISSISSAUGA, ONTARIO
Pinnacle International (Ontario) Limited
Suite 300-911 Homer Street
Vancouver, BC, V6B 2W6
PH. (604) 602 7747 Fax (604) 680 7749

Sheet Title:
4TH FLOOR PLAN
PHASE 4, PART 2 (BLDG. 3&4)

North

Seal

Date Plotted: 01 APR 2019	Date: 25 MAY 2018
Drawn By: AA	Scale: 1:150
Checked By:	Revision Number: 2
Job No.: 2017-002-N	Sheet No.: SP A304-N

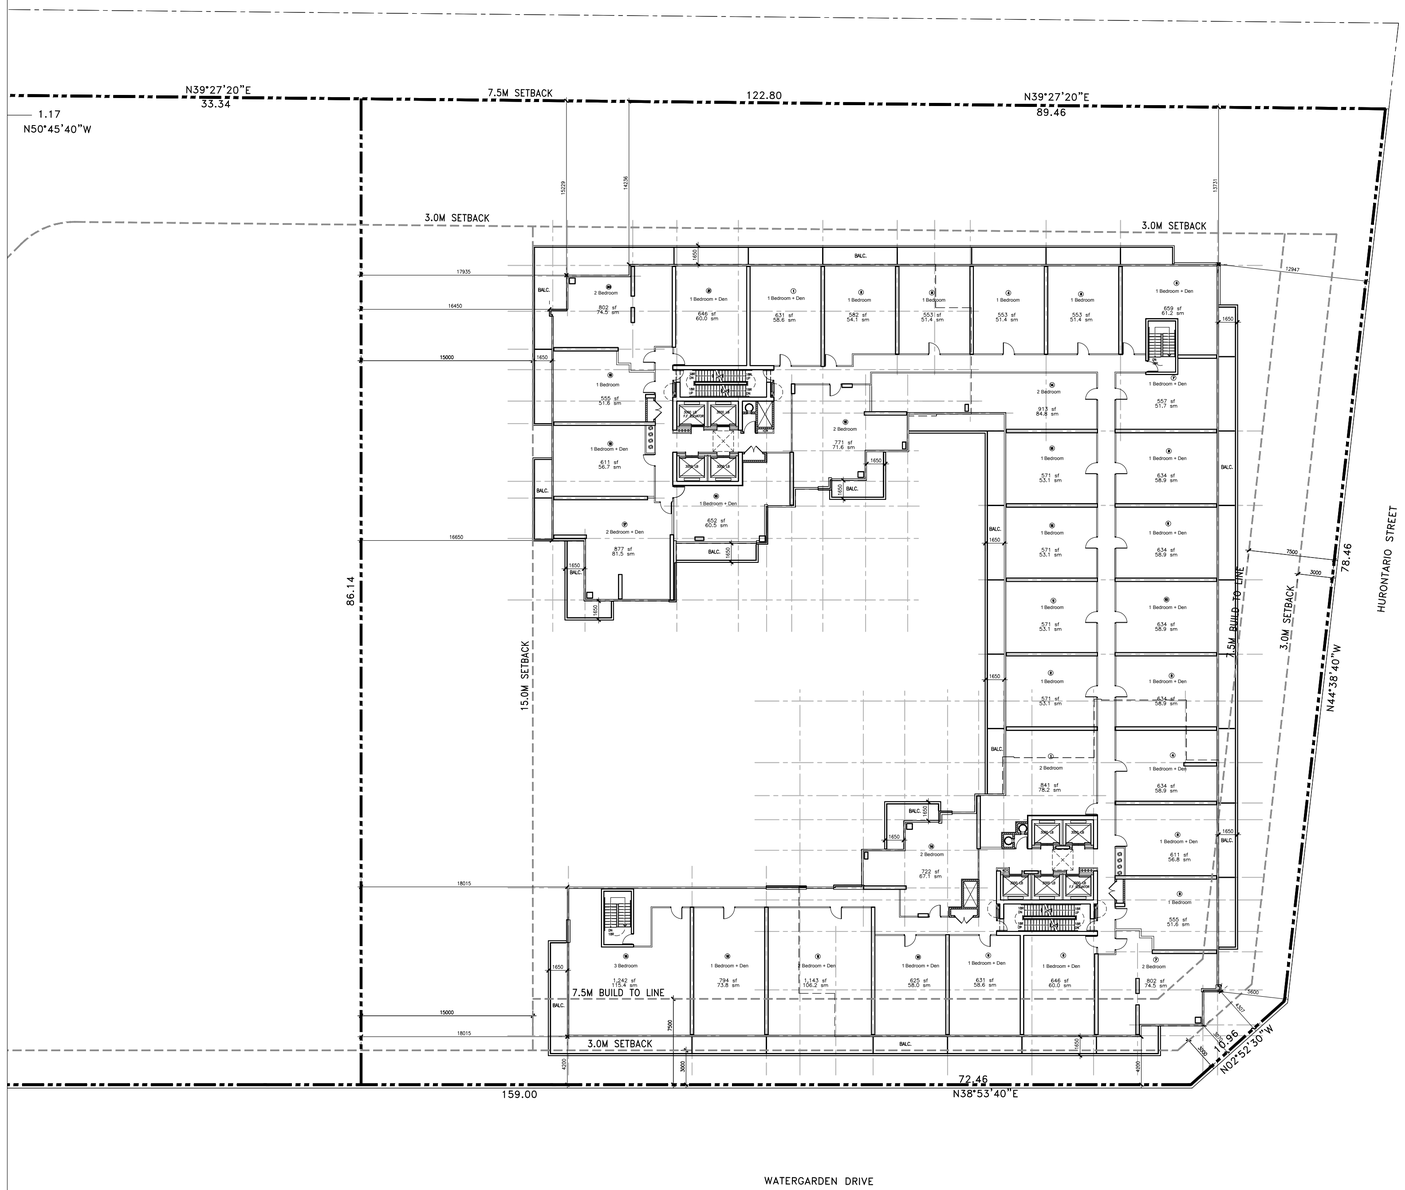

GENERAL NOTES

NO	DATE	REMARKS
2	1 APR 2019	RE-ISSUED FOR RE-ZONING SUBMISSION
1	31 MAY 2018	RE-ZONING SUBMISSION

REVISIONS

CONTRACTOR MUST VERIFY ALL DIMENSIONS AND BE RESPONSIBLE FOR SAME REPORTING ANY DISCREPANCIES TO THE ARCHITECT BEFORE COMMENCING THE WORK.

PRINTS ARE NOT TO BE SCALED.

RICHMOND | Architects Ltd.

243 COLLEGE STREET
SECOND FLOOR
TORONTO, ONTARIO M5T 1R5

t: 416 961 1567
f: 416 961 1321
RICHMONDARCH.COM

PROPOSED CONDOMINIUM DEVELOPMENT
'WATERGARDEN' (PHASE 4, PART 2)(H-RA5-43) & (PHASE 5)(H-RA5-42)
WATERGARDEN DRIVE
MISSISSAUGA, ONTARIO
Pinnacle International (Ontario) Limited
Suite 300- 911 Homer Street
Vancouver, BC, V6B 2W6
PH. (604) 602 7747 Fax (604) 680 7749

Sheet Title:
5TH FLOOR PLAN
PHASE 4, PART 2 (BLDG. 3&4)

North:

Seal:

Date Plotted: 01 APR 2019	Date: 25 MAY 2018
Drawn By: AA	Scale: 1:150
Checked By:	Revision Number: 2
Job No.: 2017-002-N	Sheet No.: SP A305-N

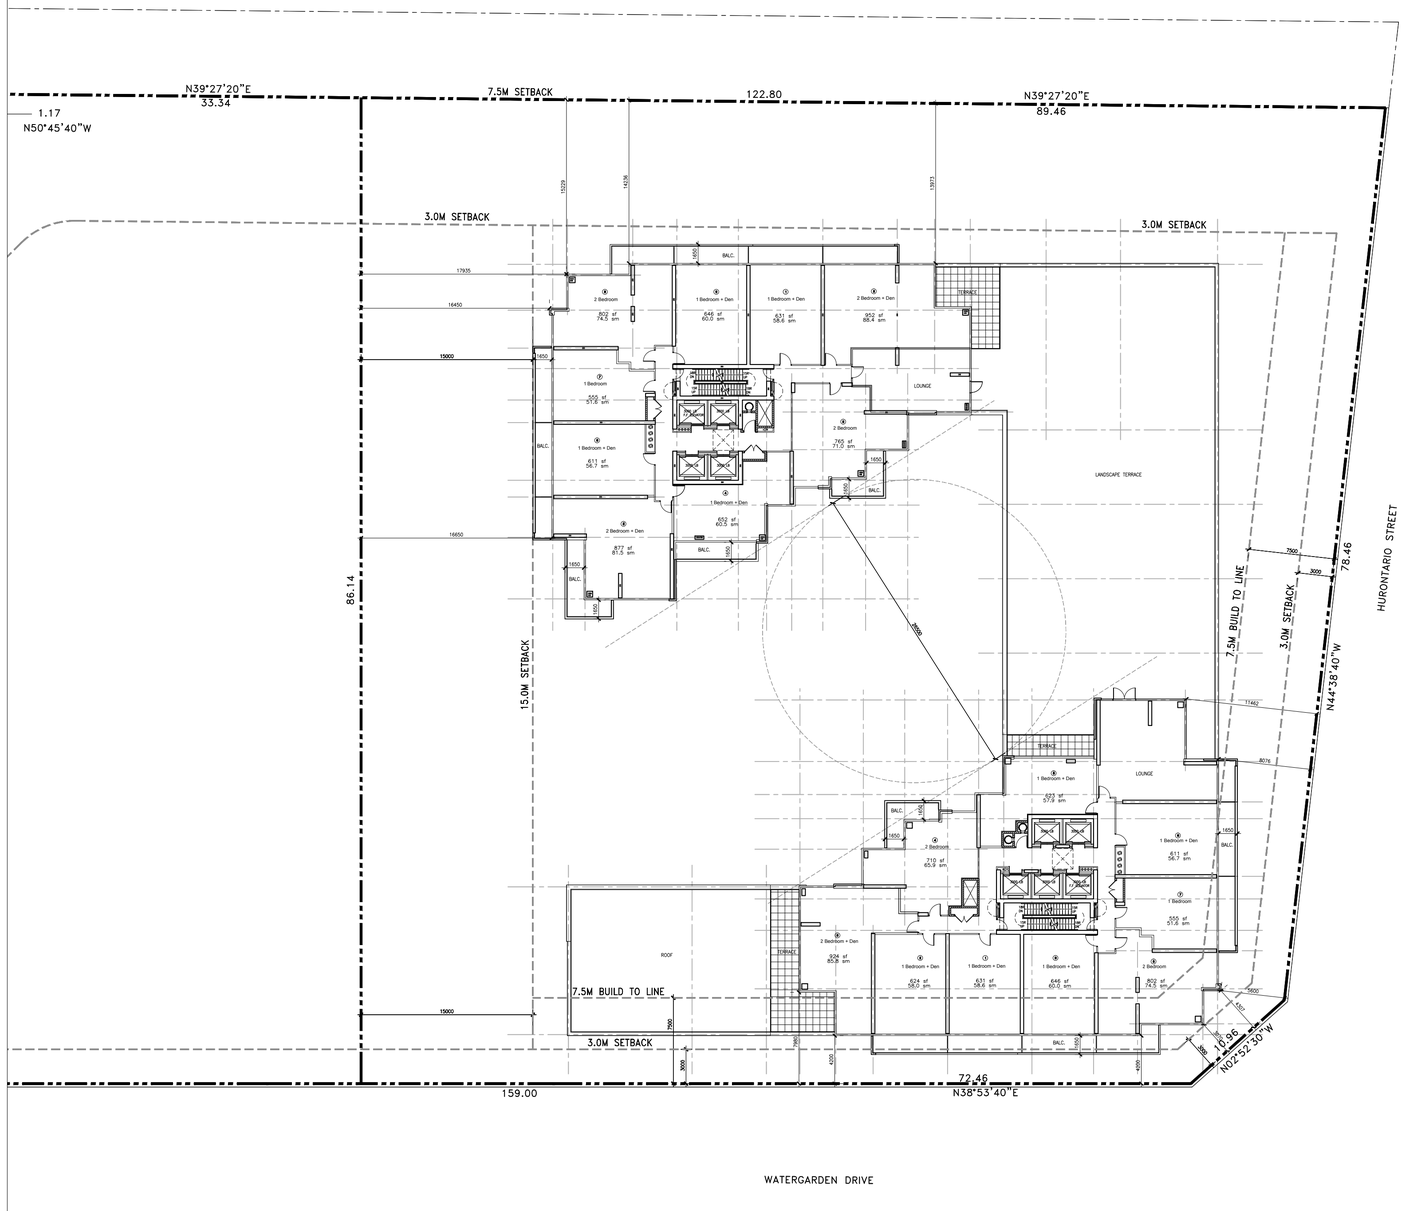

GENERAL NOTES

NO	DATE	REMARKS
2	1 APR 2019	RE-ISSUED FOR RE-ZONING SUBMISSION
1	31 MAY 2018	RE-ZONING SUBMISSION

REVISIONS

CONTRACTOR MUST VERIFY ALL DIMENSIONS AND BE RESPONSIBLE FOR SAME REPORTING ANY DISCREPANCIES TO THE ARCHITECT BEFORE COMMENCING THE WORK.

PRINTS ARE NOT TO BE SCALED.

RICHMOND | Architects Ltd.

243 COLLEGE STREET
SECOND FLOOR
TORONTO, ONTARIO M5T 1R5

t: 416 961 1567
fx: 416 961 1321
RICHMONDARCH.COM

PROPOSED CONDOMINIUM DEVELOPMENT
'WATERGARDEN' (PHASE 4, PART 2)(H-RA5-43) & (PHASE 5)(H-RA5-42)
WATERGARDEN DRIVE
MISSISSAUGA, ONTARIO
Pinnacle International (Ontario) Limited
Suite 300- 911 Homer Street
Vancouver, BC, V6B 2W6
PH. (604) 602 7747 Fax (604) 680 7749

Sheet Title:
6TH FLOOR PLAN
PHASE 4, PART 2 (BLDG. 3&4)

North

Seal

Date Plotted: 01 APR 2019	Date: 25 MAY 2018
Drawn By: AA	Scale: 1:150
Checked By:	Revision Number: 2
Job No.: 2017-002-N	Sheet No.: SP A306-N

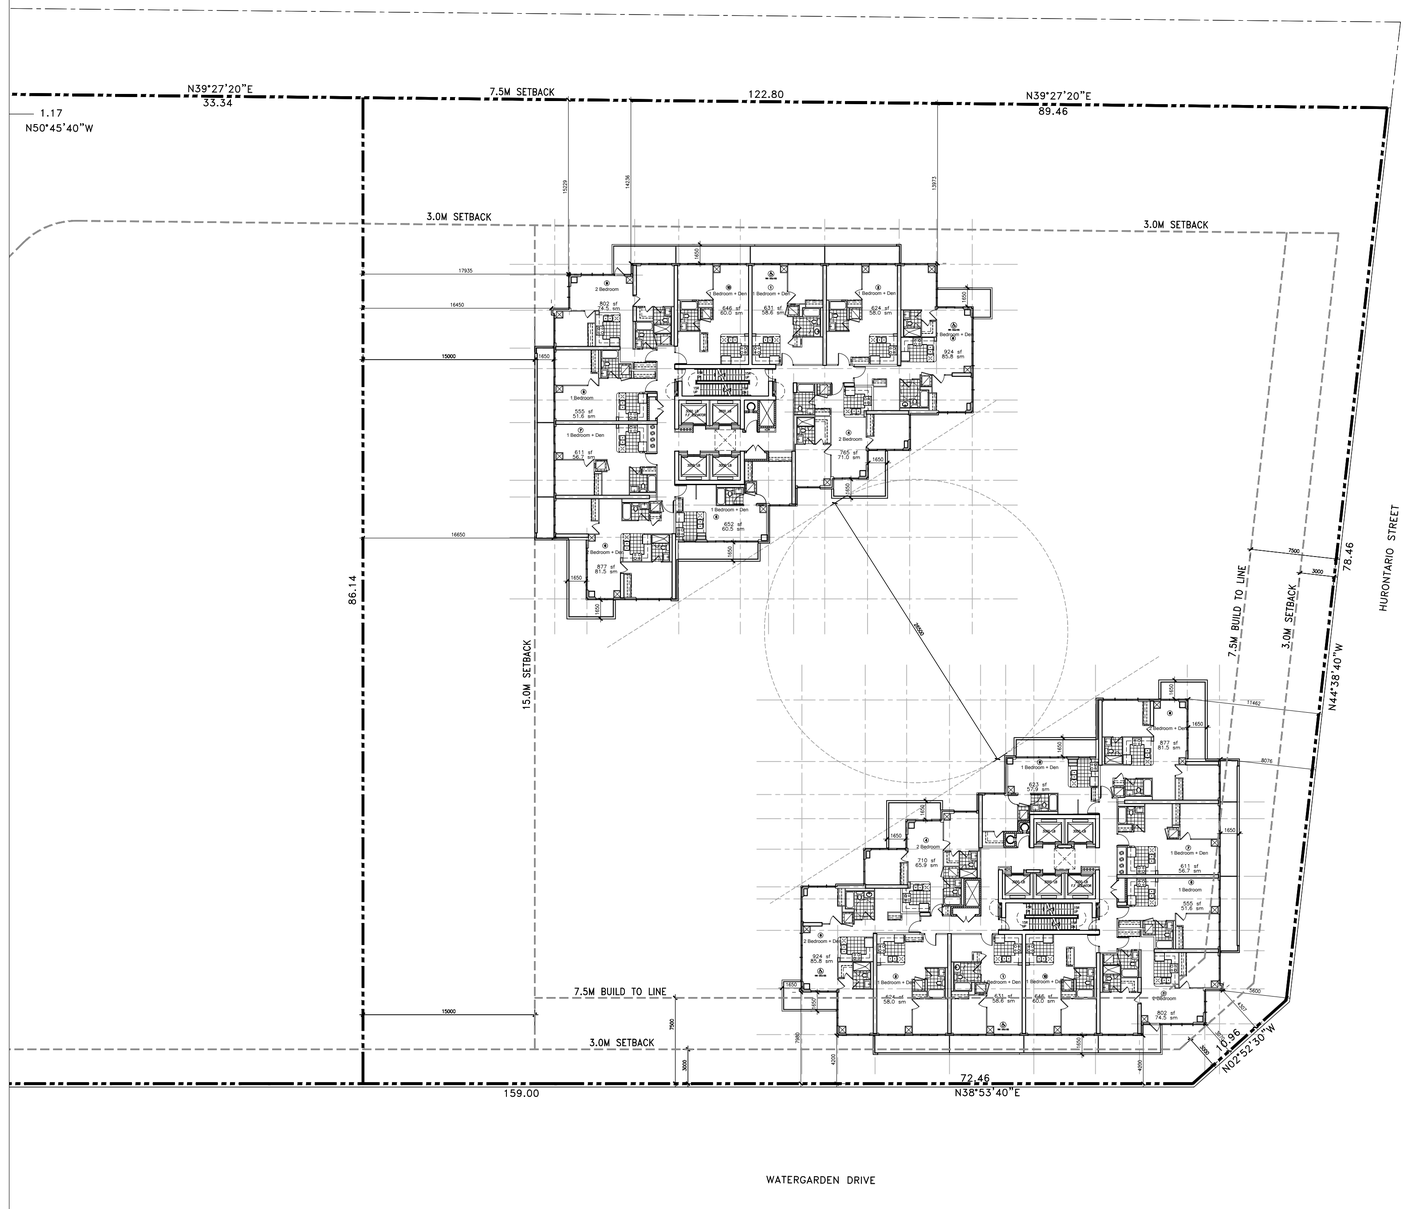

GENERAL NOTES

NO	DATE	REMARKS
2	1 APR 2019	RE-ISSUED FOR RE-ZONING SUBMISSION
1	31 MAY 2018	RE-ZONING SUBMISSION

REVISIONS

CONTRACTOR MUST VERIFY ALL DIMENSIONS AND BE RESPONSIBLE FOR SAME REPORTING ANY DISCREPANCIES TO THE ARCHITECT BEFORE COMMENCING THE WORK.

PRINTS ARE NOT TO BE SCALED.

RICHMOND | Architects Ltd.

243 COLLEGE STREET
SECOND FLOOR
TORONTO, ONTARIO M5T 1R5

t: 416 961 1567
fx: 416 961 1321
RICHMONDARCH.COM

PROPOSED CONDOMINIUM DEVELOPMENT
'WATERGARDEN' (PHASE 4, PART 2)(H-RA5-43) & (PHASE 5)(H-RA5-42)
WATERGARDEN DRIVE
MISSISSAUGA, ONTARIO
Pinnacle International (Ontario) Limited
Suite 300- 911 Homer Street
Vancouver, BC, V6B 2W6
PH. (604) 602 7747 Fax (604) 680 7749

Sheet Title:
7TH-29TH FLOOR
PHASE 4, PART 2 (BLDG. 3&4)

North

Seal

Date Plotted: 01 APR 2019	Date: 25 MAY 2018
Drawn By: AA	Scale: 1:150
Checked By:	Revision Number: 2
Job No.: 2017-002-N	Sheet No.: SP A307-N

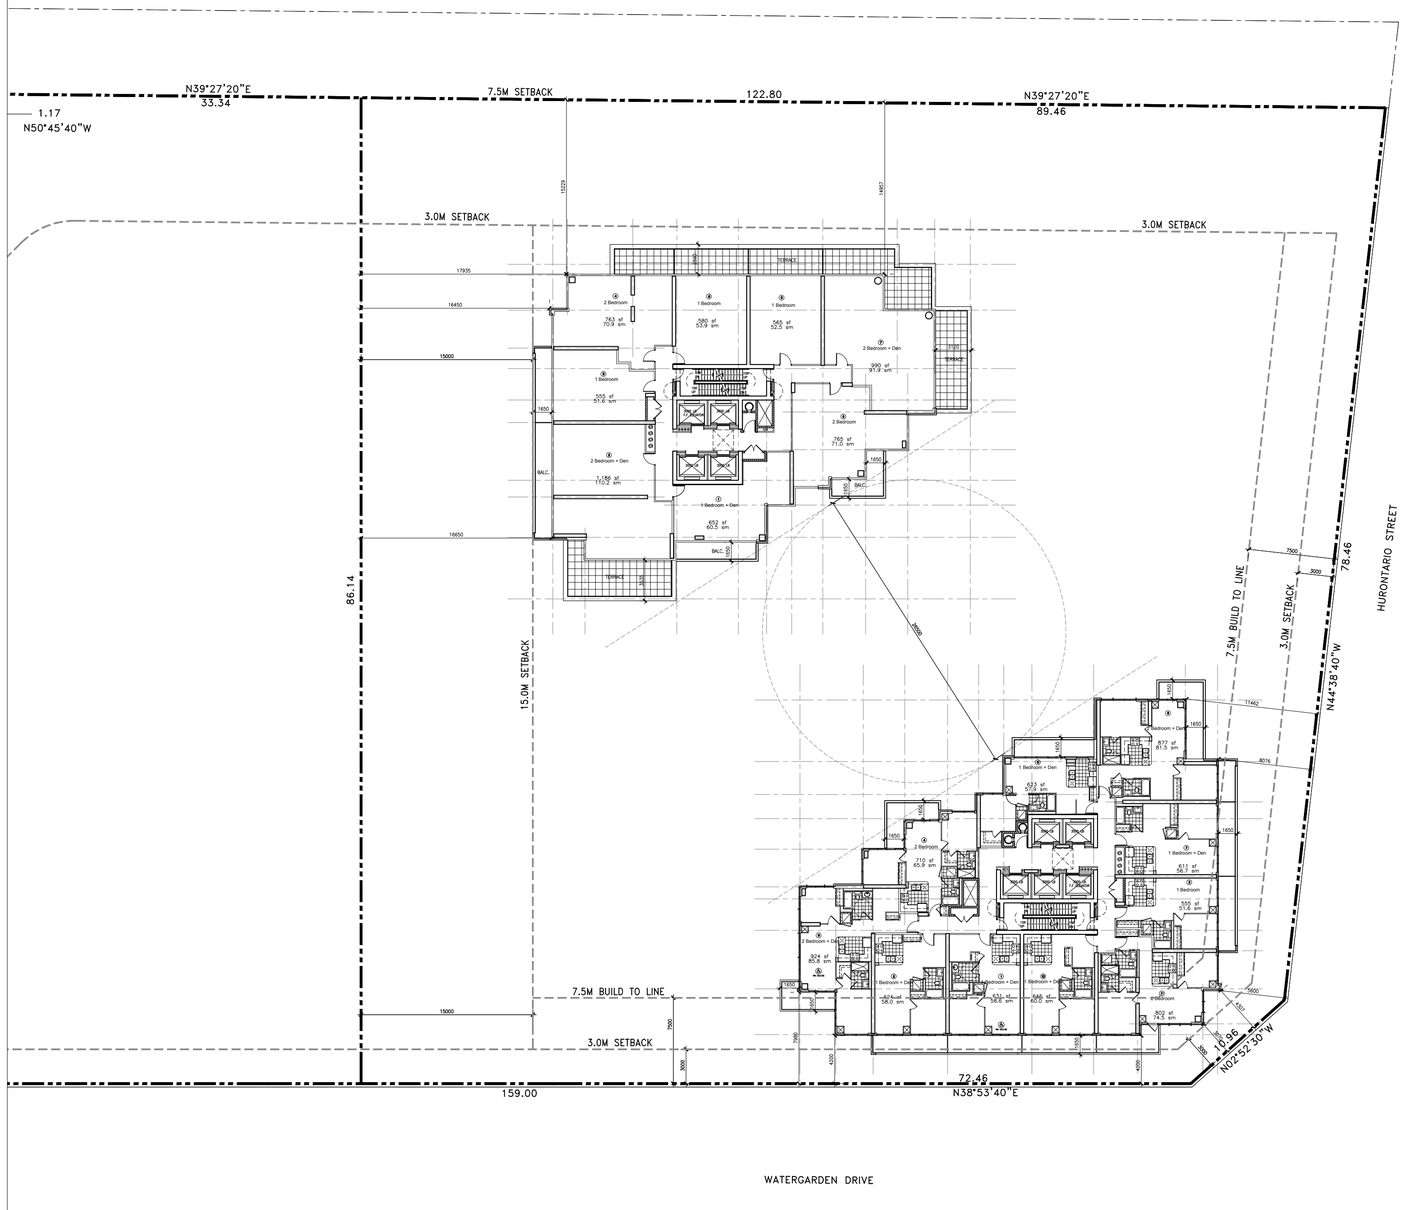

GENERAL NOTES

NO	DATE	REMARKS
2	1 APR 2019	RE-ISSUED FOR RE-ZONING SUBMISSION
1	31 MAY 2018	RE-ZONING SUBMISSION

REVISIONS

CONTRACTOR MUST VERIFY ALL DIMENSIONS AND BE RESPONSIBLE FOR SAME REPORTING ANY DISCREPANCIES TO THE ARCHITECT BEFORE COMMENCING THE WORK.

PRINTS ARE NOT TO BE SCALED.

RICHMOND | Architects Ltd.

243 COLLEGE STREET
SECOND FLOOR
TORONTO, ONTARIO M5T 1R5

t: 416 961 1567
fx: 416 961 1321
RICHMONDARCH.COM

PROPOSED CONDOMINIUM DEVELOPMENT
'WATERGARDEN' (PHASE 4, PART 2)(H-RA5-43) & (PHASE 5)(H-RA5-42)
WATERGARDEN DRIVE
MISSISSAUGA, ONTARIO
Pinnacle International (Ontario) Limited
Suite 300- 911 Homer Street
Vancouver, BC, V6B 2W6
PH. (604) 602 7747 Fax (604) 680 7749

Sheet Title:
30TH FLOOR PLAN
PHASE 4, PART 2 (BLDG. 3&4)

North

Seal

Date Plotted: 01 APR 2019	Date: 25 MAY 2018
Drawn By: AA	Scale: 1:150
Checked By:	Revision Number: 2
Job No.: 2017-002-N	Sheet No.: SP A308-N

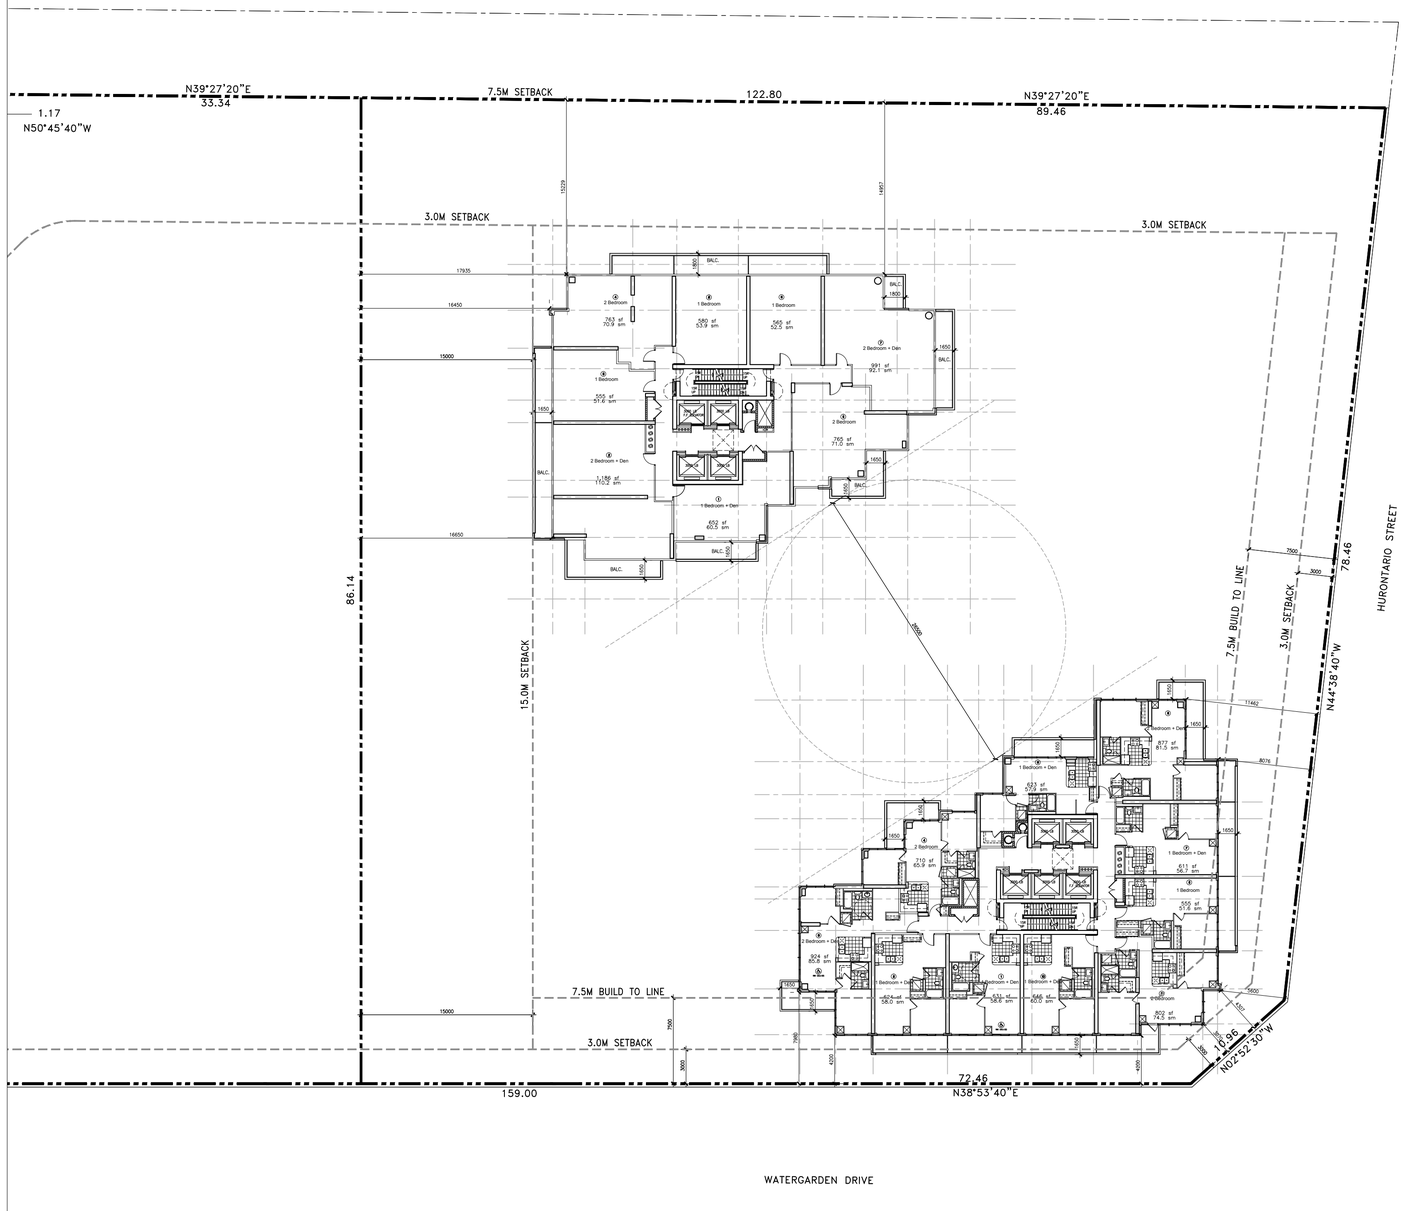

GENERAL NOTES

NO	DATE	REMARKS
1	1 APR 2019	RE-ISSUED FOR RE-ZONING SUBMISSION

REVISIONS

CONTRACTOR MUST VERIFY ALL DIMENSIONS AND BE RESPONSIBLE FOR SAME REPORTING ANY DISCREPANCIES TO THE ARCHITECT BEFORE COMMENCING THE WORK.

PRINTS ARE NOT TO BE SCALED.

RICHMOND | Architects Ltd.

243 COLLEGE STREET
SECOND FLOOR
TORONTO, ONTARIO M5T 1R5

t: 416 961 1567
fx: 416 961 1321
RICHMONDARCH.COM

PROPOSED CONDOMINIUM DEVELOPMENT
'WATERGARDEN' (PHASE 4, PART 2)(H-RA5-43) & (PHASE 5)(H-RA5-42)
WATERGARDEN DRIVE
MISSISSAUGA, ONTARIO
Pinnacle International (Ontario) Limited
Suite 300- 911 Homer Street
Vancouver, BC, V6B 2W6
PH. (604) 602 7747 Fax (604) 680 7749

Sheet Title:
31ST-32ND FLOOR
PHASE 4, PART 2 (BLDG. 3 & 4)

North

Seal

Date Plotted: 01 APR 2019	Date: 11 DEC 2018
Drawn By:	Scale: 1:150
Checked By:	Revision Number:
Job No.: 2017-002-N	Sheet No.: SP A309-N

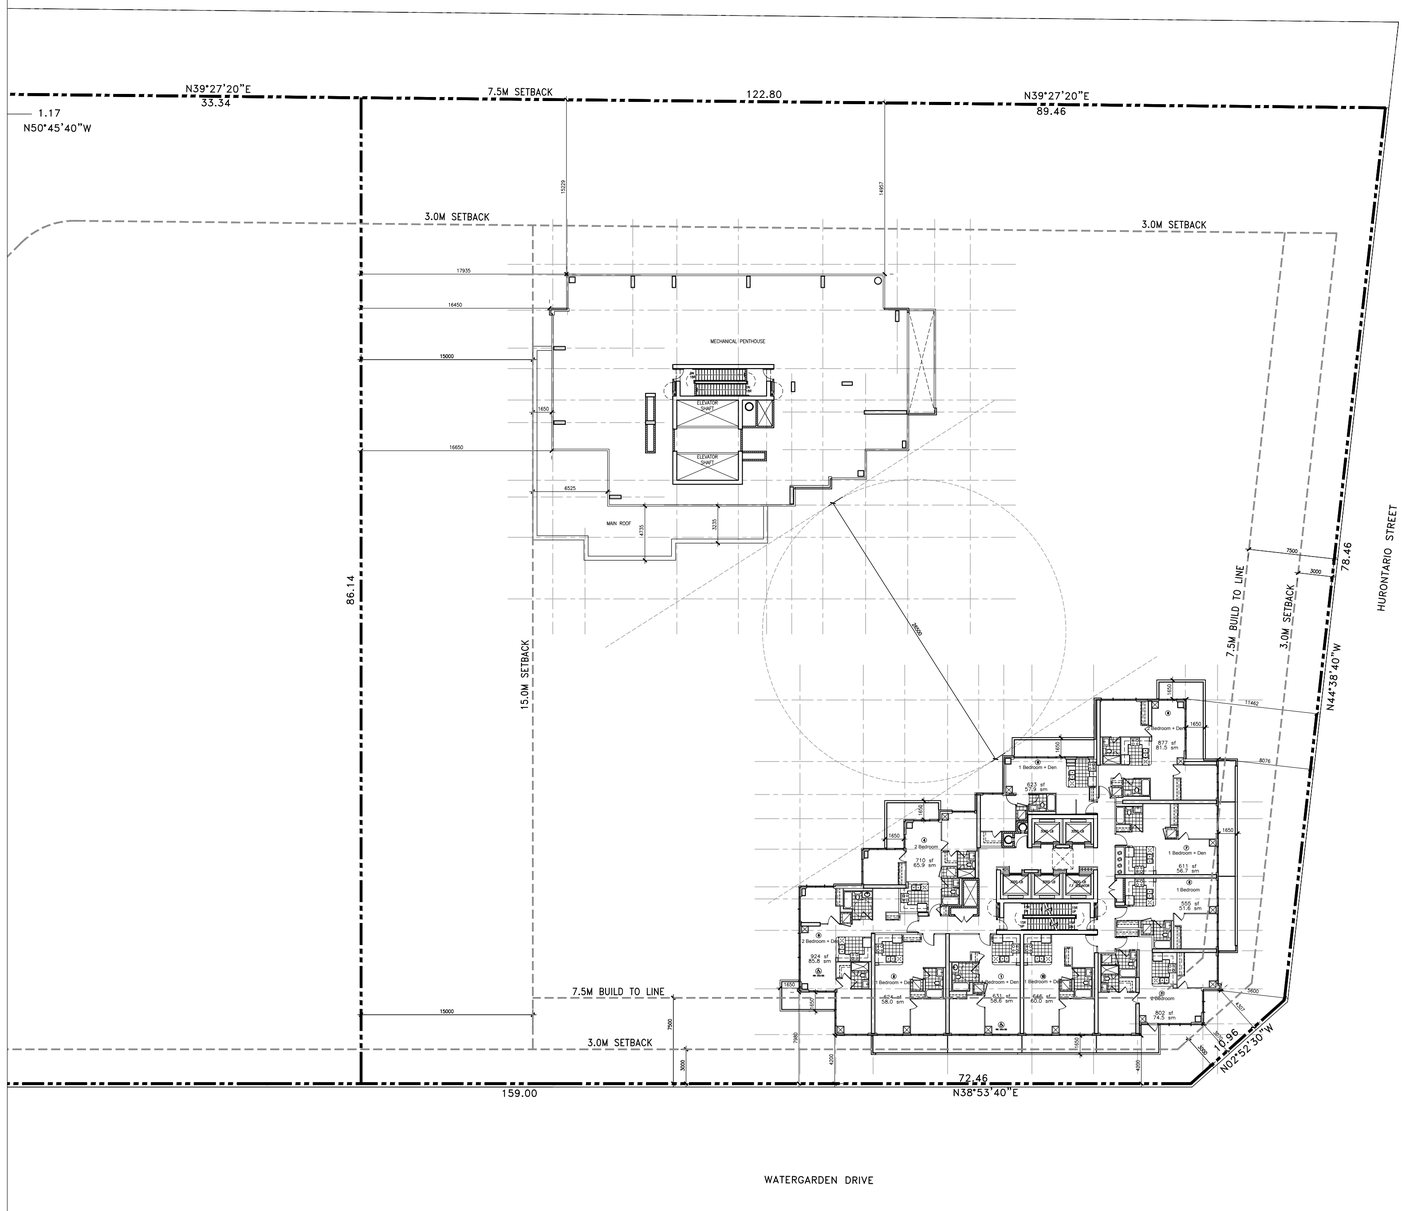

GENERAL NOTES

NO	DATE	REMARKS
2	1 APR 2019	RE-ISSUED FOR RE-ZONING SUBMISSION
1	31 MAY 2018	RE-ZONING SUBMISSION

REVISIONS

CONTRACTOR MUST VERIFY ALL DIMENSIONS AND BE RESPONSIBLE FOR SAME REPORTING ANY DISCREPANCIES TO THE ARCHITECT BEFORE COMMENCING THE WORK.

PRINTS ARE NOT TO BE SCALED.

RICHMOND | Architects Ltd.

243 COLLEGE STREET
SECOND FLOOR
TORONTO, ONTARIO M5T 1R5

t: 416 961 1567
fx: 416 961 1321
RICHMONDARCH.COM

PROPOSED CONDOMINIUM DEVELOPMENT
'WATERGARDEN' (PHASE 4, PART 2)(H-RA5-43) & (PHASE 5)(H-RA5-42)
WATERGARDEN DRIVE
MISSISSAUGA, ONTARIO
Pinnacle International (Ontario) Limited
Suite 300- 911 Homer Street
Vancouver, BC, V6B 2W6
PH. (604) 602 7747 Fax (604) 680 7749

Sheet Title: 33RD (BL.3) & MECH. PH. (BL.4) PHASE 4, PART 2

North

Seal

Date Plotted: 01 APR 2019	Date: 25 MAY 2018
Drawn By: AA	Scale: 1:150
Checked By:	Revision Number: 2
Job No.: 2017-002-N	Sheet No.: SP A310-N

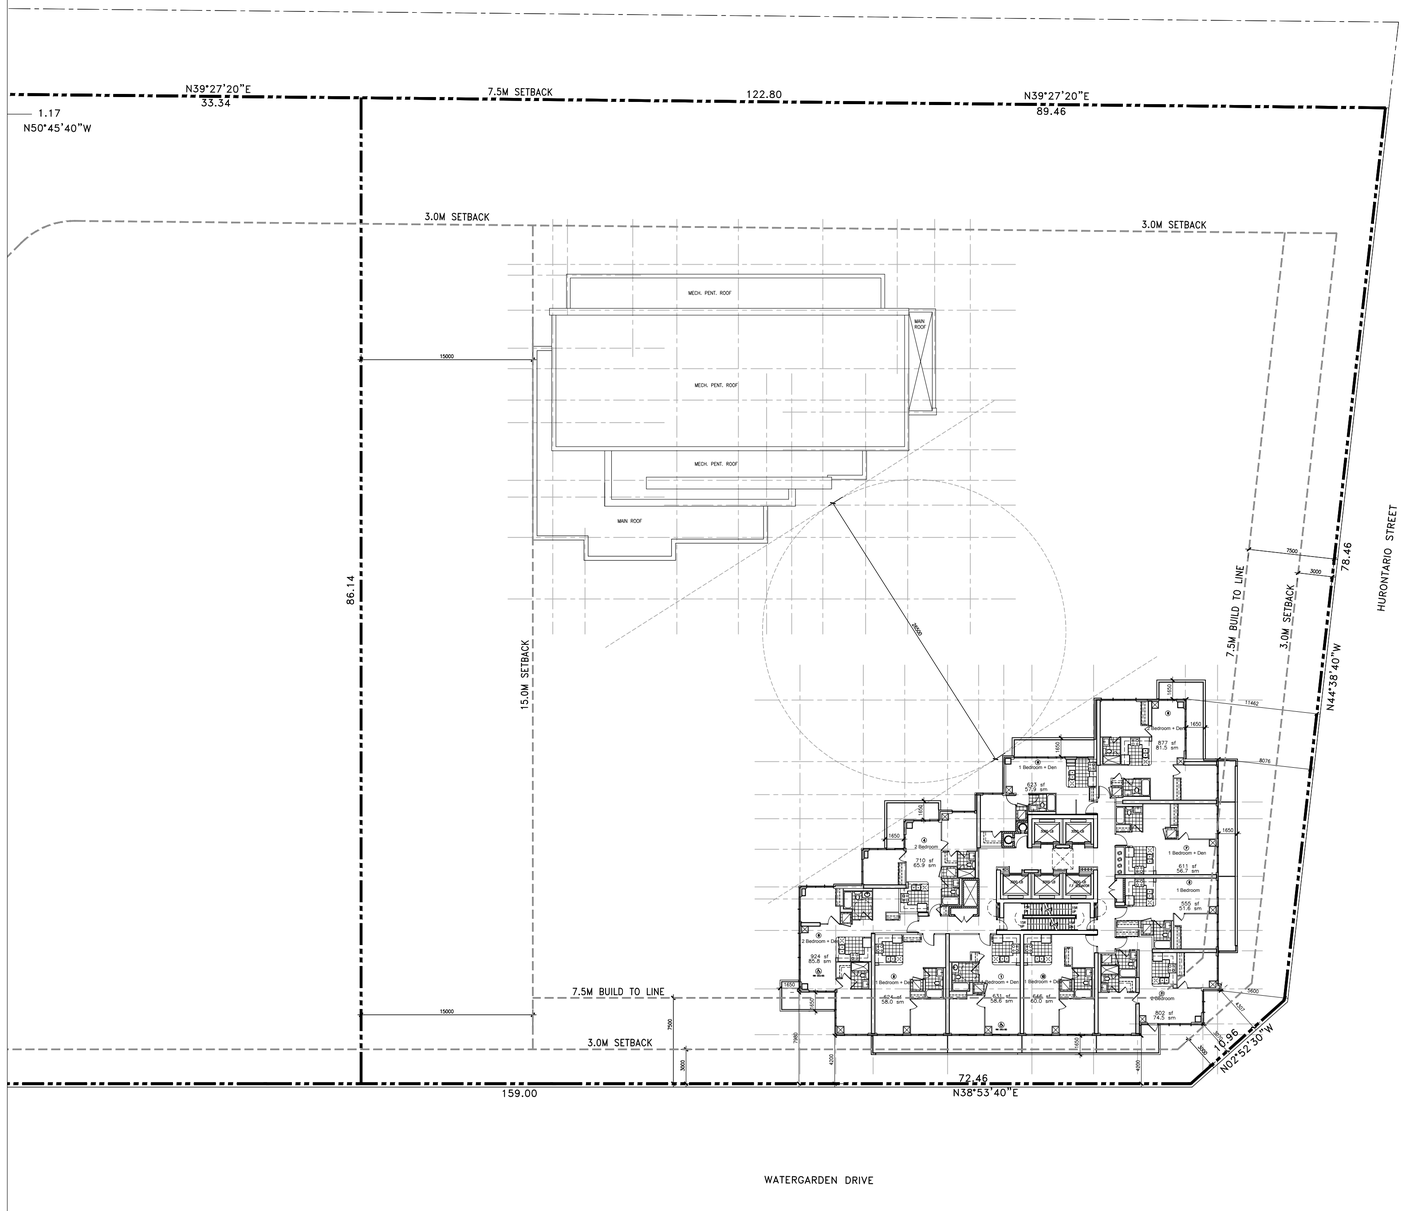

GENERAL NOTES

NO	DATE	REMARKS
2	1 APR 2019	RE-ISSUED FOR RE-ZONING SUBMISSION
1	31 MAY 2018	RE-ZONING SUBMISSION

REVISIONS

CONTRACTOR MUST VERIFY ALL DIMENSIONS AND BE RESPONSIBLE FOR SAME REPORTING ANY DISCREPANCIES TO THE ARCHITECT BEFORE COMMENCING THE WORK.

PRINTS ARE NOT TO BE SCALED.

RICHMOND | Architects Ltd.

243 COLLEGE STREET
SECOND FLOOR
TORONTO, ONTARIO M5T 1R5

t: 416 961 1567
fx: 416 961 1321
RICHMONDARCH.COM

PROPOSED CONDOMINIUM DEVELOPMENT
'WATERGARDEN' (PHASE 4, PART 2)(H-RA5-43) & (PHASE 5)(H-RA5-42)
WATERGARDEN DRIVE
MISSISSAUGA, ONTARIO
Pinnacle International (Ontario) Limited
Suite 300- 911 Homer Street
Vancouver, BC, V6B 2W6
PH. (604) 602 7747 Fax (604) 680 7749

Sheet Title:
34TH-42ND (BL.3) & ROOF (BL.4)
PHASE 4, PART 2

North

Seal

Date Plotted: 01 APR 2019	Date: 25 MAY 2018
Drawn By: AA	Scale: 1:150
Checked By:	Revision Number: 2
Job No.: 2017-002-N	Sheet No.: SP A311-N

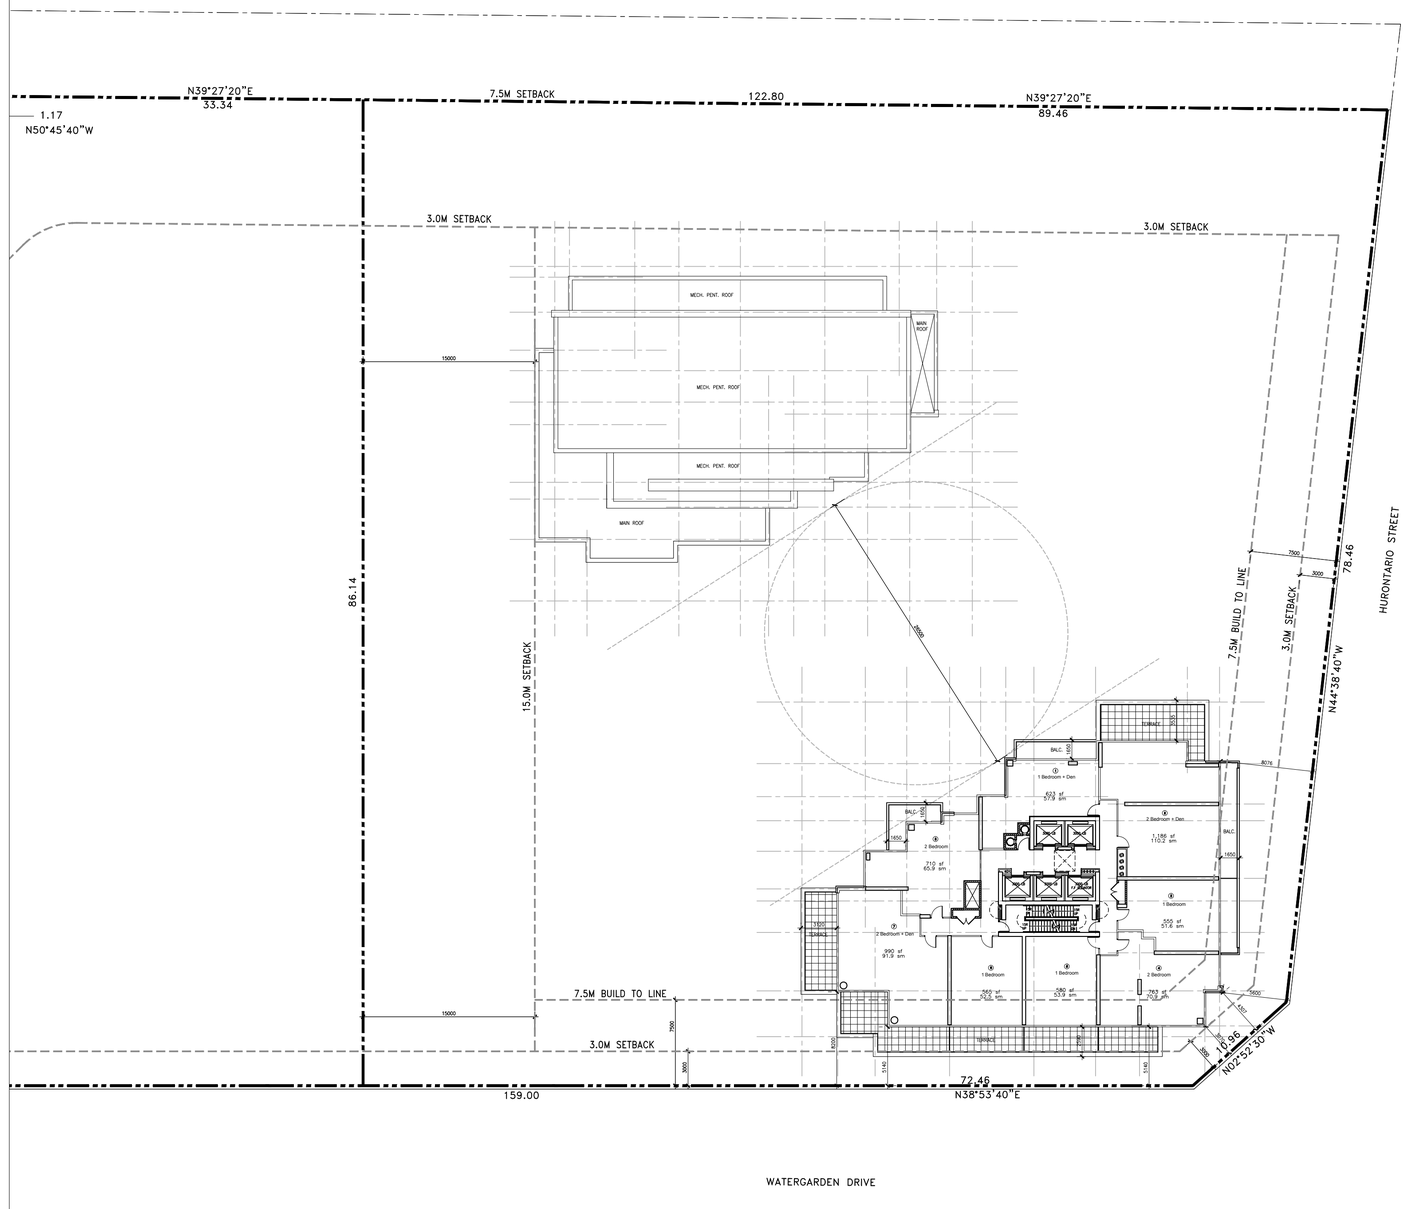

01 APR 2019

GENERAL NOTES

NO	DATE	REMARKS
1	1 APR 2019	RE-ISSUED FOR RE-ZONING SUBMISSION

REVISIONS

CONTRACTOR MUST VERIFY ALL DIMENSIONS AND BE RESPONSIBLE FOR SAME REPORTING ANY DISCREPANCIES TO THE ARCHITECT BEFORE COMMENCING THE WORK.

PRINTS ARE NOT TO BE SCALED.

RICHMOND | Architects Ltd.

243 COLLEGE STREET
SECOND FLOOR
TORONTO, ONTARIO M5T 1R5

t: 416 961 1567
fx: 416 961 1321
RICHMONDARCH.COM

PROPOSED CONDOMINIUM DEVELOPMENT
'WATERGARDEN' (PHASE 4, PART 2)(H-RA5-43) & (PHASE 5)(H-RA5-42)
WATERGARDEN DRIVE
MISSISSAUGA, ONTARIO
Pinnacle International (Ontario) Limited
Suite 300- 911 Homer Street
Vancouver, BC, V6B 2W6
PH. (604) 602 7747 Fax (604) 680 7749

Sheet Title:
43RD FL. (BL.3) & ROOF (BL.4)
PHASE 4, PART2

North

Seal

Date Plotted	Date: 11 DEC 2018
Drawn By:	Scale: 1:150
Checked By:	Revision Number:
Job No.: 2017-002-N	Sheet No.: SP A312-N

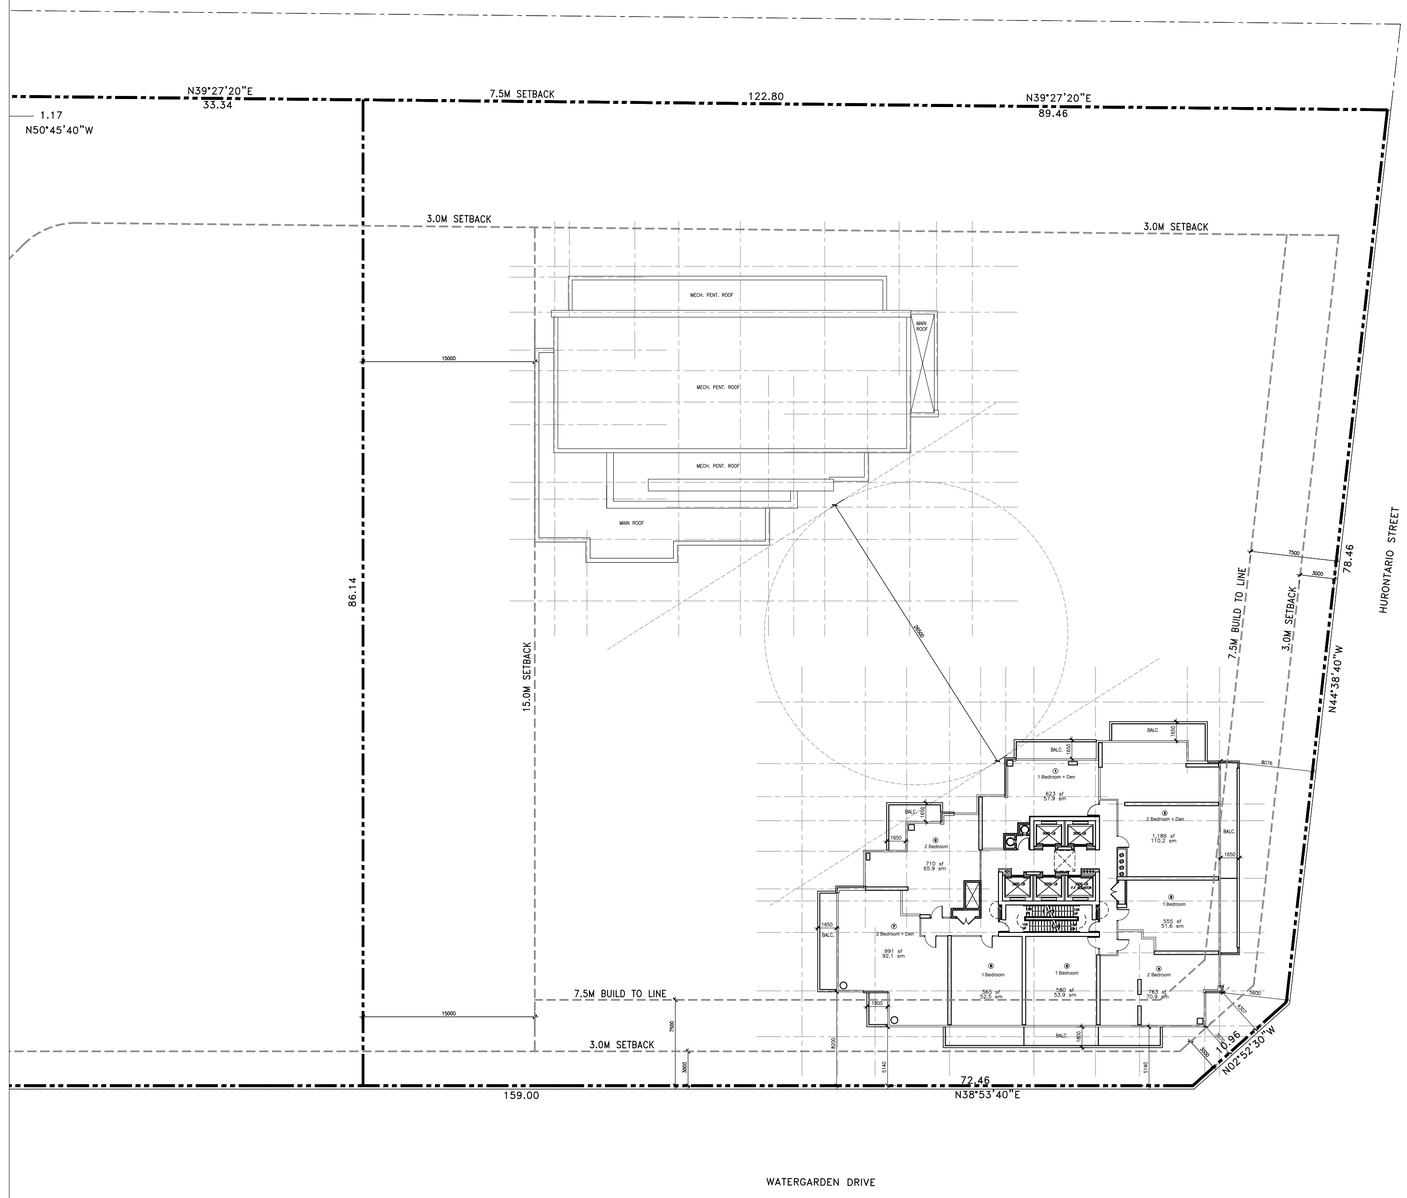

GENERAL NOTES

NO	DATE	REMARKS
2	1 APR 2019	RE-ISSUED FOR RE-ZONING SUBMISSION
1	31 MAY 2018	RE-ZONING SUBMISSION

REVISIONS

CONTRACTOR MUST VERIFY ALL DIMENSIONS AND BE RESPONSIBLE FOR SAME REPORTING ANY DISCREPANCIES TO THE ARCHITECT BEFORE COMMENCING THE WORK.

PRINTS ARE NOT TO BE SCALED.

RICHMOND | Architects Ltd.

243 COLLEGE STREET
SECOND FLOOR
TORONTO, ONTARIO M5T 1R5

t: 416 961 1567
fx: 416 961 1321
RICHMONDARCH.COM

PROPOSED CONDOMINIUM DEVELOPMENT
'WATERGARDEN' (PHASE 4, PART 2)(H-RA5-43) & (PHASE 5)(H-RA5-42)
WATERGARDEN DRIVE
MISSISSAUGA, ONTARIO
Pinnacle International (Ontario) Limited
Suite 300- 911 Homer Street
Vancouver, BC, V6B 2W6
PH. (604) 602 7747 Fax (604) 680 7749

Sheet Title:
44TH-45TH (BL.3) & ROOF (BL.4)
PHASE 4, PART 2

North

Seal

Date Plotted: 01 APR 2019	Date: 25 MAY 2018
Drawn By: AA	Scale: 1:150
Checked By:	Revision Number: 2
Job No.: 2017-002-N	Sheet No.: SP A313-N

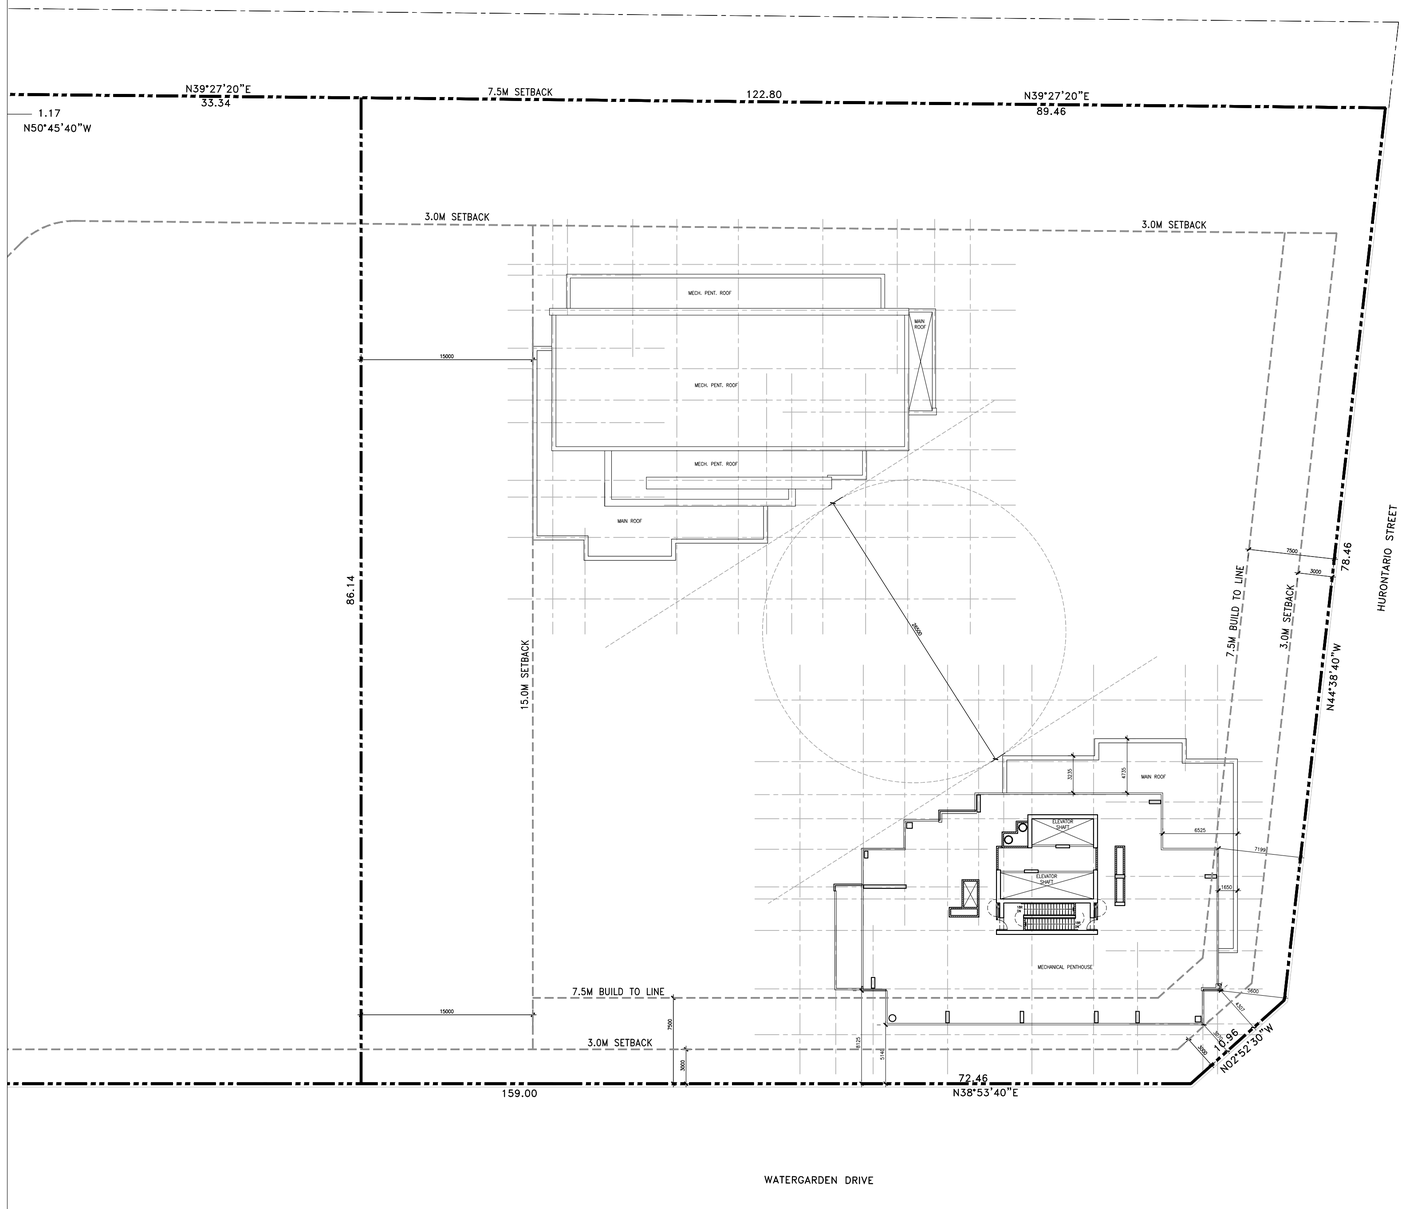

GENERAL NOTES

NO	DATE	REMARKS
2	1 APR 2019	RE-ISSUED FOR RE-ZONING SUBMISSION
1	31 MAY 2018	RE-ZONING SUBMISSION

REVISIONS

CONTRACTOR MUST VERIFY ALL DIMENSIONS AND BE RESPONSIBLE FOR SAME REPORTING ANY DISCREPANCIES TO THE ARCHITECT BEFORE COMMENCING THE WORK.

PRINTS ARE NOT TO BE SCALED.

RICHMOND | Architects Ltd.

243 COLLEGE STREET
SECOND FLOOR
TORONTO, ONTARIO M5T 1R5

t: 416 961 1567
fx: 416 961 1321
RICHMONDARCH.COM

PROPOSED CONDOMINIUM DEVELOPMENT
'WATERGARDEN' (PHASE 4, PART 2)(H-RA5-43) & (PHASE 5)(H-RA5-42)
WATERGARDEN DRIVE
MISSISSAUGA, ONTARIO
Pinnacle International (Ontario) Limited
Suite 300- 911 Homer Street
Vancouver, BC, V6B 2W6
PH. (604) 602 7747 Fax (604) 680 7749

Sheet Title
MECH. PH (BL.3) & ROOF (BL.4)
PHASE 4, PART 2

North

Seal

Date Plotted: 01 APR 2019	Date: 25 MAY 2018
Drawn By: AA	Scale: 1:150
Checked By:	Revision Number: 2
Job No.: 2017-002-N	Sheet No.: SP A314-N

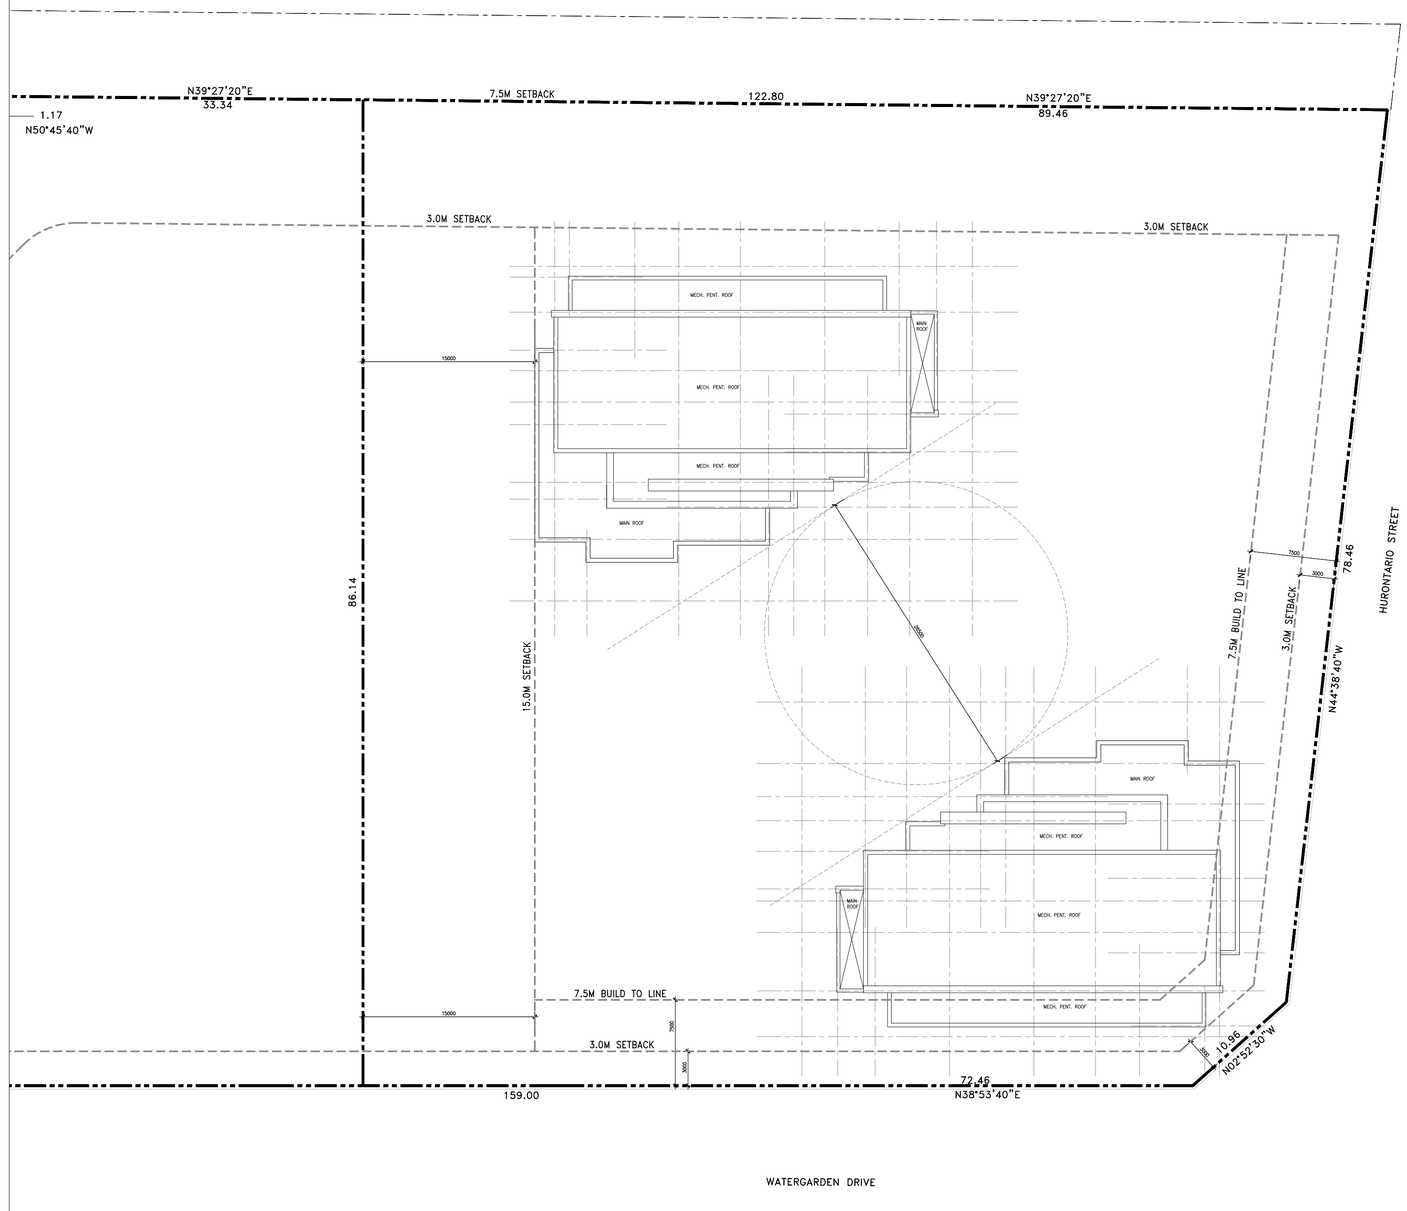

GENERAL NOTES

NO	DATE	REMARKS
2	1 APR 2019	RE-ISSUED FOR RE-ZONING SUBMISSION
1	31 MAY 2018	RE-ZONING SUBMISSION

REVISIONS

CONTRACTOR MUST VERIFY ALL DIMENSIONS AND BE RESPONSIBLE FOR SAME REPORTING ANY DISCREPANCIES TO THE ARCHITECT BEFORE COMMENCING THE WORK.

PRINTS ARE NOT TO BE SCALED.

RICHMOND | Architects Ltd.

243 COLLEGE STREET
SECOND FLOOR
TORONTO, ONTARIO M5T 1R5

t: 416 961 1567
fx: 416 961 1321
RICHMONDARCH.COM

PROPOSED CONDOMINIUM DEVELOPMENT
'WATERGARDEN' (PHASE 4, PART 2)(H-RA5-43) & (PHASE 5)(H-RA5-42)
WATERGARDEN DRIVE
MISSISSAUGA, ONTARIO
Pinnacle International (Ontario) Limited
Suite 300- 911 Homer Street
Vancouver, BC, V6B 2W6
PH. (604) 602 7747 Fax (604) 680 7749

Sheet Title:
ROOF FLOOR PLAN
PHASE 4, PART 2 (BLDG. 3&4)

North:

Seal:

Date Plotted: 01 APR 2019

Date: 25 MAY 2018

Drawn By: AA

Scale: 1:150

Checked By:

Revision Number: 2

Job No.: 2017-002-N

Sheet No.: SP A315-N

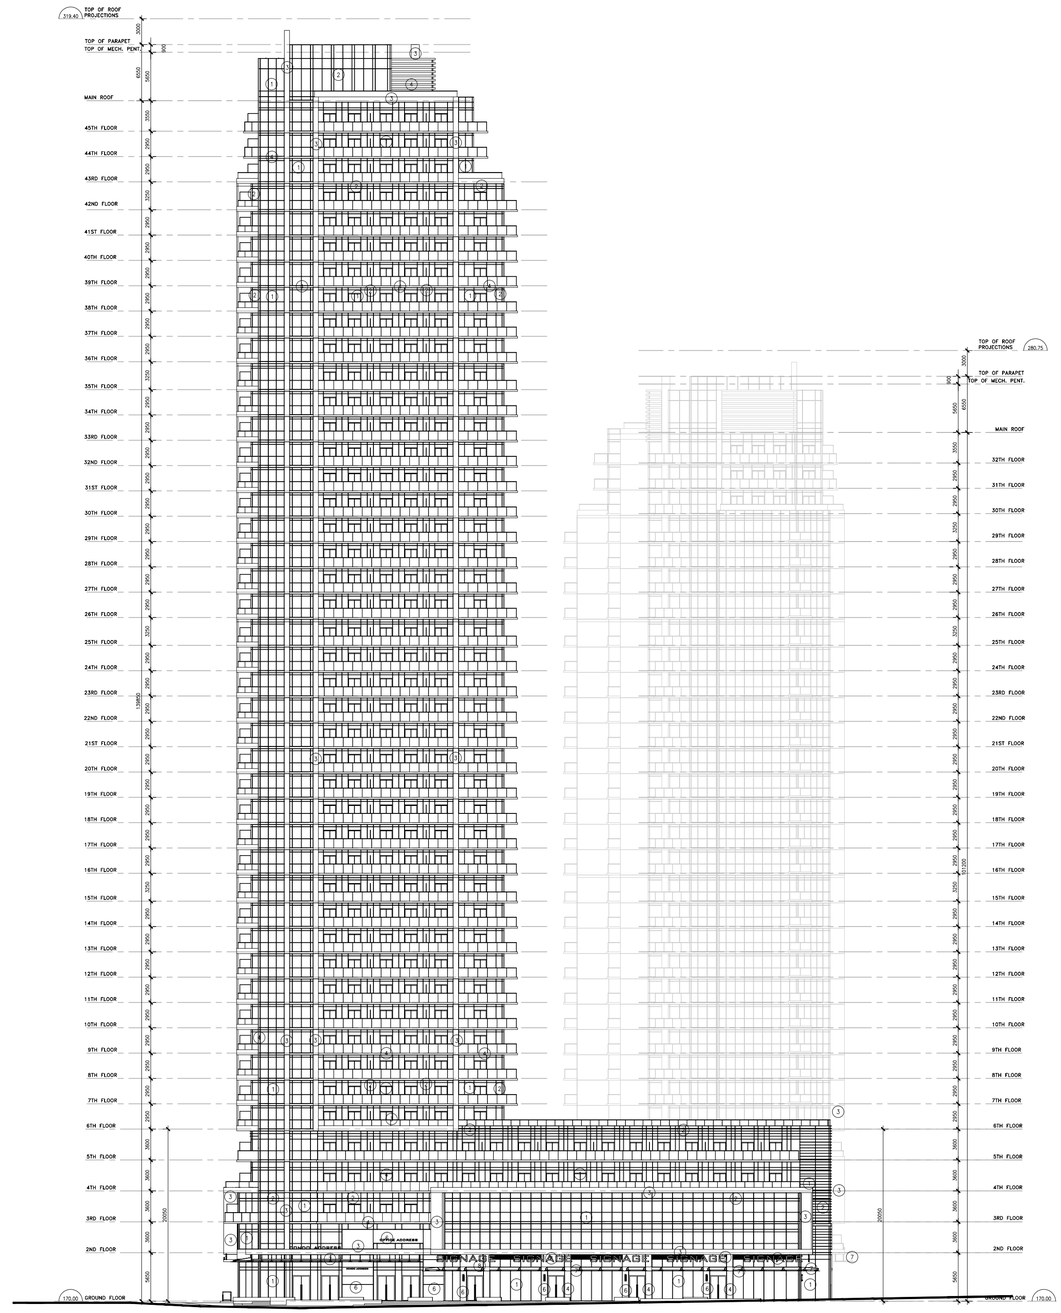

GENERAL NOTES

LEGEND

1. VISION GLASS
2. SPANDREL GLASS
3. PRECAST PANELS
4. PREFINISHED METAL PANEL
5. ALUM./GLASS BALCONY RAILING
6. STONE VENEER / GRANITE
7. GLASS AND METAL CANOPY
8. SIGNAGE LETTERS

NO	DATE	REMARKS
2	1 APR 2019	RE-ISSUED FOR RE-ZONING SUBMISSION
1	31 MAY 2018	RE-ZONING SUBMISSION

REVISIONS

CONTRACTOR MUST VERIFY ALL DIMENSIONS AND BE RESPONSIBLE FOR SAME REPORTING ANY DISCREPANCIES TO THE ARCHITECT BEFORE COMMENCING THE WORK.

PRINTS ARE NOT TO BE SCALED.

RICHMOND | Architects Ltd.

243 COLLEGE STREET
SECOND FLOOR
TORONTO, ONTARIO M5T 1R5

t: 416 961 1567
f: 416 961 1321
RICHMONDARCH.COM

PROPOSED CONDOMINIUM DEVELOPMENT
'WATERGARDEN' (PHASE 4, PART 2)(H-RA5-43) & (PHASE 5)(H-RA5-42)
WATERGARDEN DRIVE
MISSISSAUGA, ONTARIO
Pinnacle International (Ontario) Limited
Suite 300- 911 Homer Street
Vancouver, BC, V6B 2W6
PH. (604) 602 7747 Fax (604) 680 7749

Sheet Title:
EAST ELEVATION
PHASE 4, PART 2 (BLDG. 3&4)

North:	Seal:
Date Plotted: 01 APR 2019	Date: 25 MAY 2018
Drawn By: AA	Scale: 1:200
Checked By:	Revision Number: 2
Job No.: 2017-002-N	Sheet No.: SP A401-N

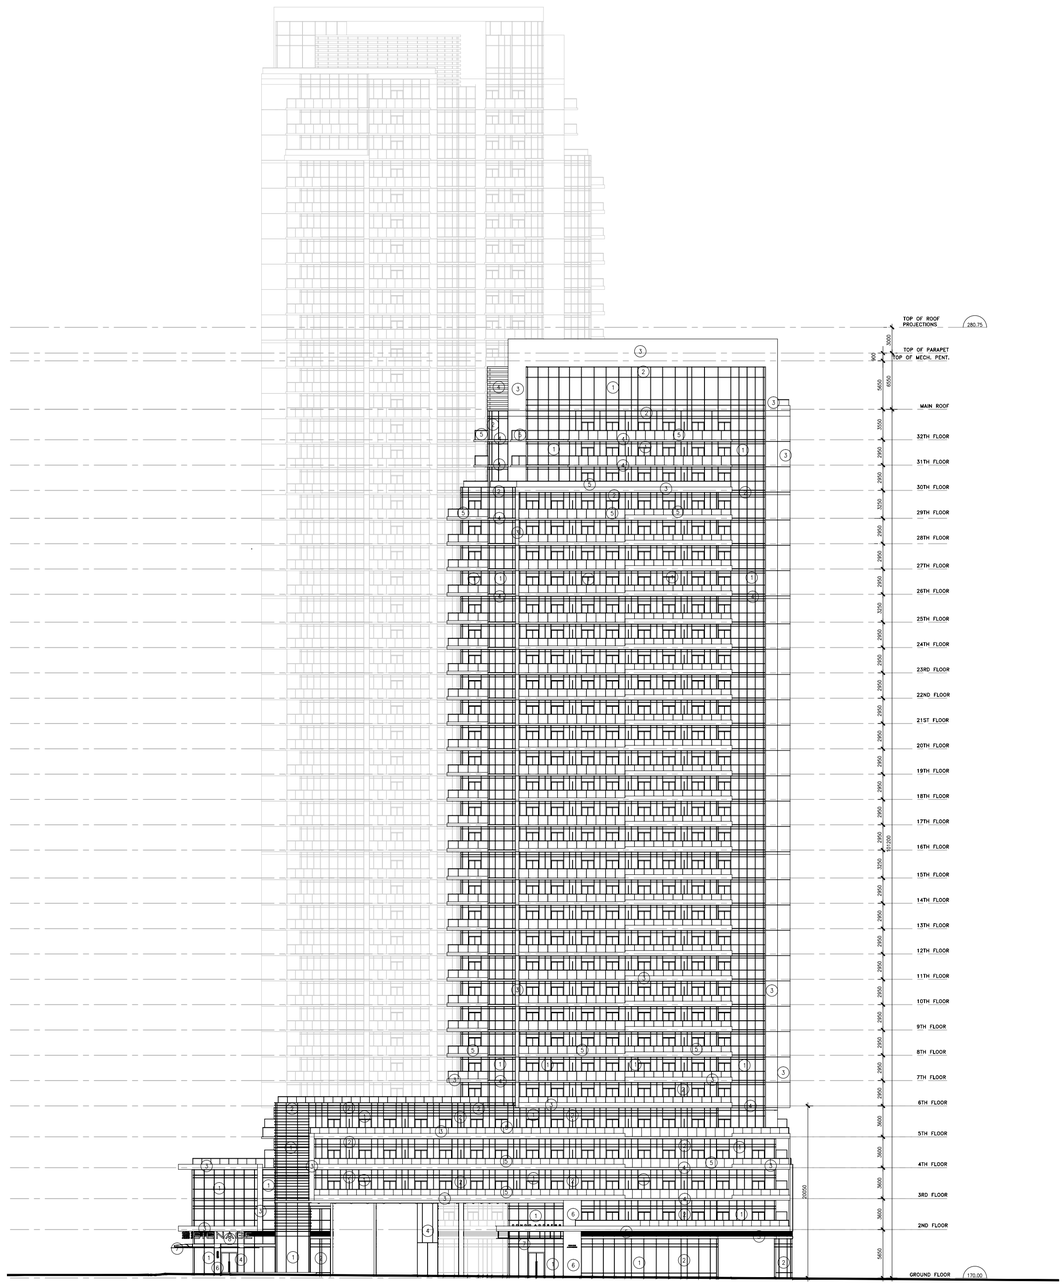

GENERAL NOTES

LEGEND

1. VISION GLASS
2. SPANDREL GLASS
3. PRECAST PANELS
4. PREFINISHED METAL PANEL
5. ALUM./GLASS BALCONY RAILING
6. STONE VENEER / GRANITE
7. GLASS AND METAL CANOPY
8. SIGNAGE LETTERS

NO	DATE	REMARKS
2	1 APR 2019	RE-ISSUED FOR RE-ZONING SUBMISSION
1	31 MAY 2018	RE-ZONING SUBMISSION

REVISIONS

CONTRACTOR MUST VERIFY ALL DIMENSIONS AND BE RESPONSIBLE FOR SAME REPORTING ANY DISCREPANCIES TO THE ARCHITECT BEFORE COMMENCING THE WORK.

PRINTS ARE NOT TO BE SCALED.

RICHMOND | Architects Ltd.

243 COLLEGE STREET
SECOND FLOOR
TORONTO, ONTARIO M5T 1R5

t: 416 961 1567
f: 416 961 1321
RICHMONDARCH.COM

PROPOSED CONDOMINIUM DEVELOPMENT
'WATERGARDEN' (PHASE 4, PART 2)(H-RA5-43) & (PHASE 5)(H-RA5-42)
WATERGARDEN DRIVE
MISSISSAUGA, ONTARIO
Pinnacle International (Ontario) Limited
Suite 300- 911 Homer Street
Vancouver, BC, V6B 2W6
PH. (604) 602 7747 Fax (604) 680 7749

Sheet Title:
NORTH ELEVATION
PHASE 4, PART 2 (BLDG. 3&4)

North:

Seal:

Date Plotted: 01 APR 2019

Date: 25 MAY 2018

Drawn By: AA

Scale: 1:200

Checked By:

Revision Number: 2

Job No.: 2017-002-N

Sheet No.: SP A402-N

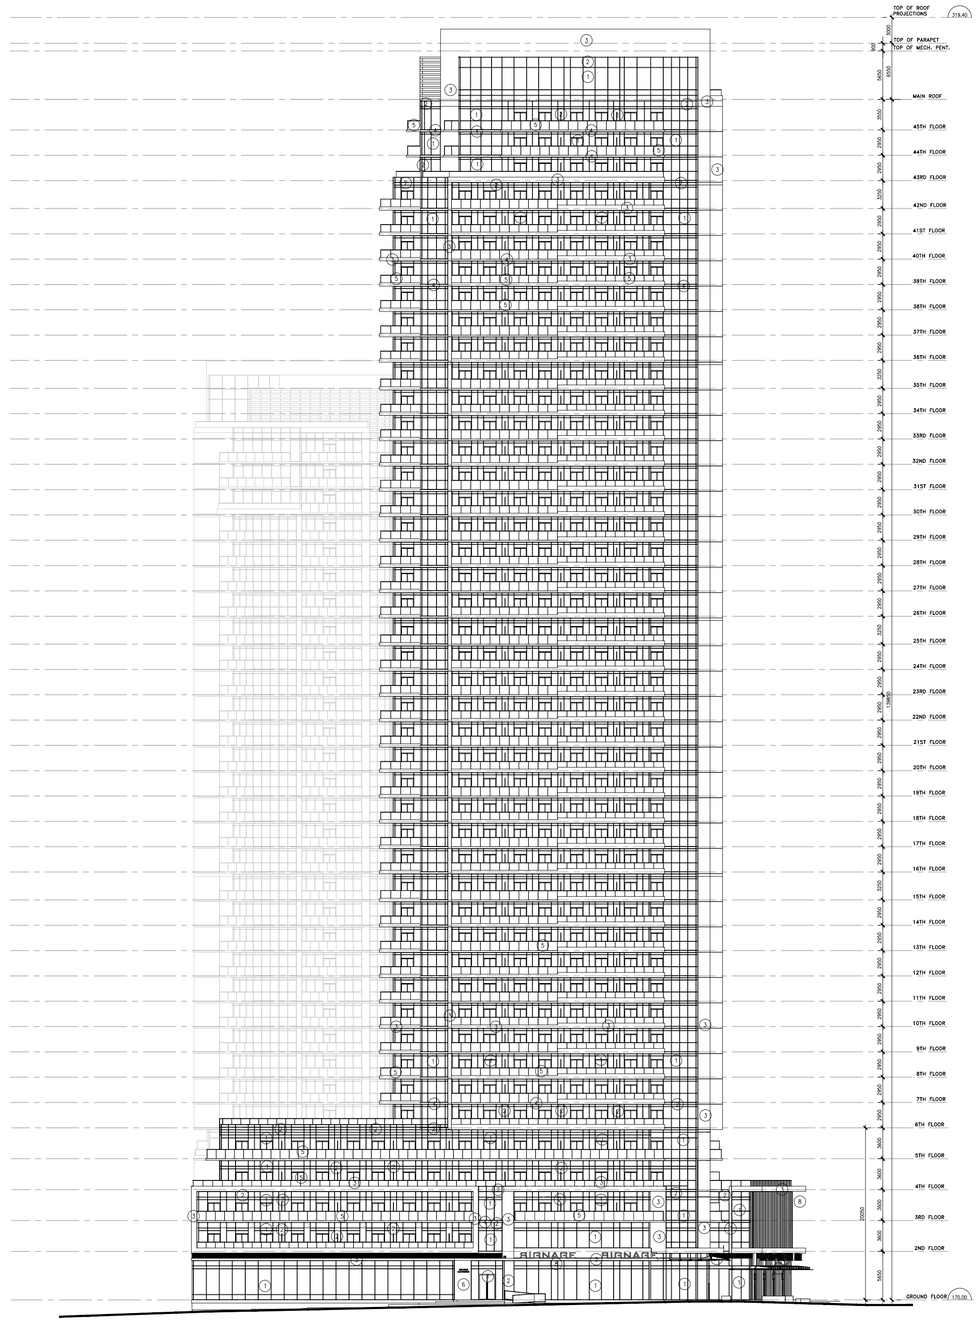

GENERAL NOTES

LEGEND

1. VISION GLASS
2. SPANDREL GLASS
3. PRECAST PANELS
4. PREFINISHED METAL PANEL
5. ALUM./GLASS BALCONY RAILING
6. STONE VENEER / GRANITE
7. GLASS AND METAL CANOPY
8. SIGNAGE LETTERS

NO	DATE	REMARKS
2	1 APR 2019	RE-ISSUED FOR RE-ZONING SUBMISSION
1	31 MAY 2018	RE-ZONING SUBMISSION

REVISIONS

CONTRACTOR MUST VERIFY ALL DIMENSIONS AND BE RESPONSIBLE FOR SAME REPORTING ANY DISCREPANCIES TO THE ARCHITECT BEFORE COMMENCING THE WORK.

PRINTS ARE NOT TO BE SCALED.

RICHMOND | Architects Ltd.

243 COLLEGE STREET
SECOND FLOOR
TORONTO, ONTARIO M5T 1R5

t: 416 961 1567
fx: 416 961 1321
RICHMONDARCH.COM

PROPOSED CONDOMINIUM DEVELOPMENT
'WATERGARDEN' (PHASE 4, PART 2)(H-RA5-43) & (PHASE 5)(H-RA5-42)
WATERGARDEN DRIVE
MISSISSAUGA, ONTARIO
Pinnacle International (Ontario) Limited
Suite 300- 911 Homer Street
Vancouver, BC, V6B 2W6
PH. (604) 602 7747 Fax (604) 680 7749

Sheet Title
SOUTH ELEVATION
PHASE 4, PART 2 (BLDG. 3&4)

North:	Seal:
Date Plotted: 01 APR 2019	Date: 25 MAY 2018
Drawn By: AA	Scale: 1:200
Checked By:	Revision Number: 2
Job No.: 2017-002-N	Sheet No.: SP A403-N

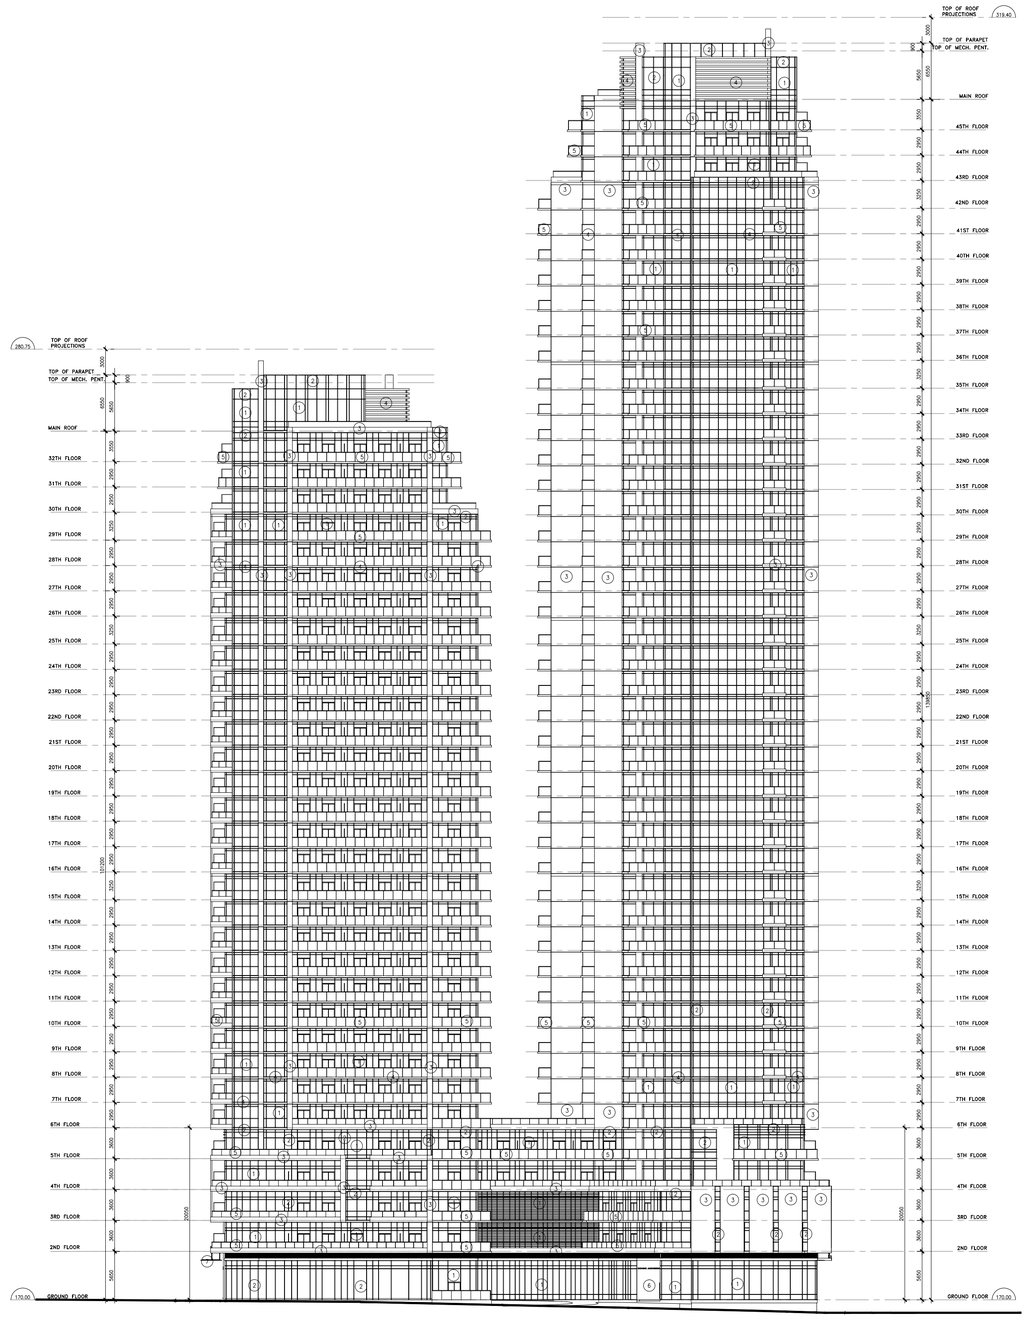

GENERAL NOTES

LEGEND

1. VISION GLASS
2. SPANDREL GLASS
3. PRECAST PANELS
4. PREFINISHED METAL PANEL
5. ALUM./GLASS BALCONY RAILING
6. STONE VENEER / GRANITE
7. GLASS AND METAL CANOPY
8. SIGNAGE LETTERS

NO	DATE	REMARKS
2	1 APR 2019	RE-ISSUED FOR RE-ZONING SUBMISSION
1	31 MAY 2018	RE-ZONING SUBMISSION

REVISIONS

CONTRACTOR MUST VERIFY ALL DIMENSIONS AND BE RESPONSIBLE FOR ALL DIMENSIONS. ERRORS OR DISCREPANCIES TO THE ARCHITECT BEFORE COMMENCING THE WORK.

PRINTS ARE NOT TO BE SCALED.

RICHMOND | Architects Ltd.

243 COLLEGE STREET
SECOND FLOOR
TORONTO, ONTARIO M5T 1R5

t: 416 961 1567
fx: 416 961 1321
RICHMONDARCH.COM

PROPOSED CONDOMINIUM DEVELOPMENT
'WATERGARDEN' (PHASE 4, PART 2)(H-RA5-43) & (PHASE 5)(H-RA5-42)
WATERGARDEN DRIVE
MISSISSAUGA, ONTARIO
Pinnacle International (Ontario) Limited
Suite 300- 911 Homer Street
Vancouver, BC, V6B 2W6
PH. (604) 602 7747 Fax (604) 680 7749

Sheet Title: WEST ELEVATION
PHASE 4, PART 2 (BLDG. 3&4)

North

Seal

Date Plotted: 01 APR 2019	Date: 25 MAY 2018
Drawn By: AA	Scale: 1:200
Checked By:	Revision Number: 2
Job No.: 2017-002-N	Sheet No.: SP A404-N

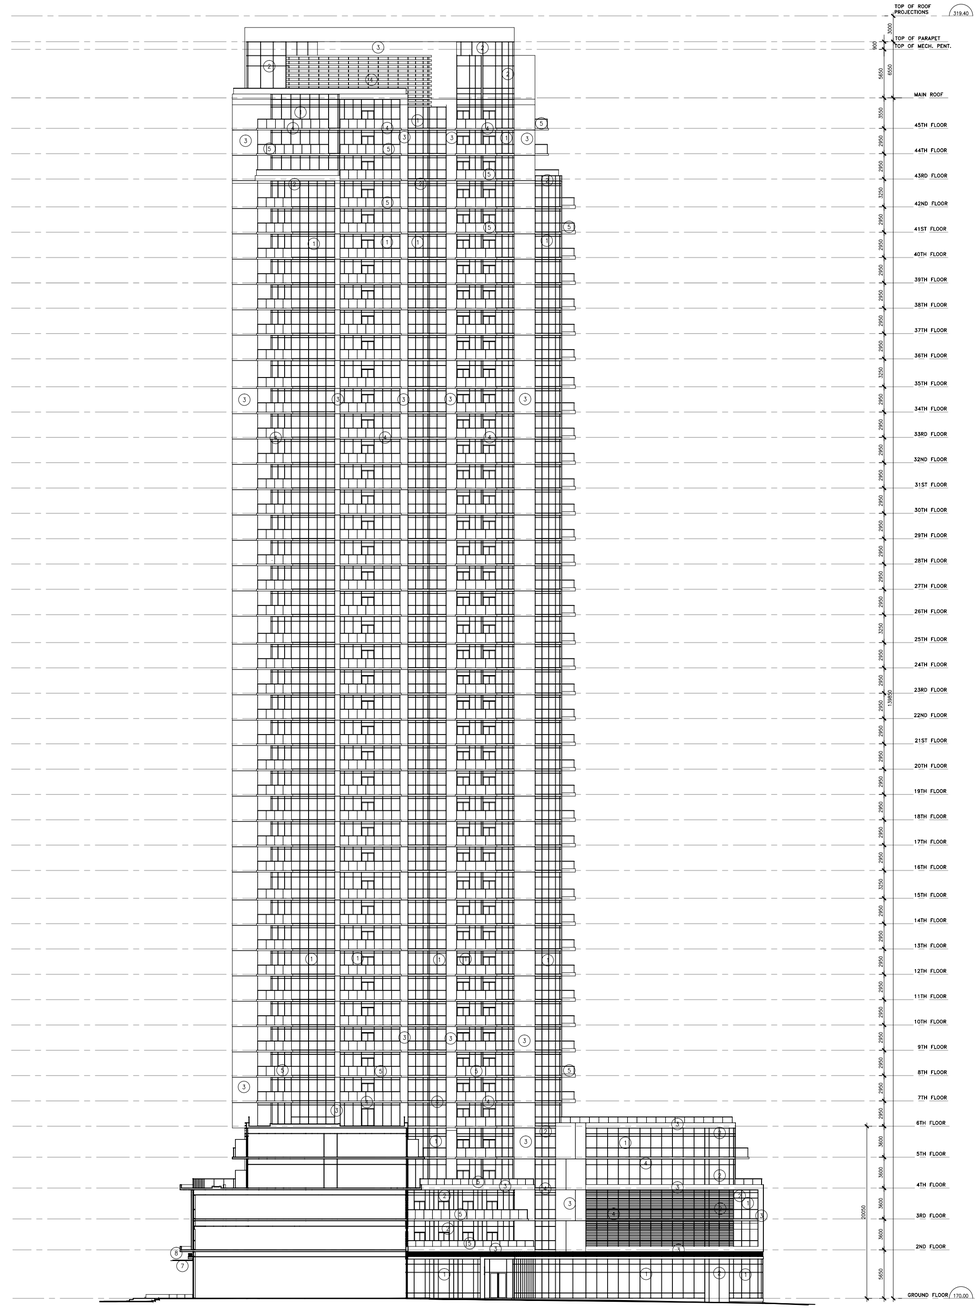

GENERAL NOTES

LEGEND

1. VISION GLASS
2. SPANDREL GLASS
3. PRECAST PANELS
4. PREFINISHED METAL PANEL
5. ALUM./GLASS BALCONY RAILING
6. STONE VENEER / GRANITE
7. GLASS AND METAL CANOPY
8. SIGNAGE LETTERS

NO	DATE	REMARKS
2	1 APR 2019	RE-ISSUED FOR RE-ZONING SUBMISSION
1	31 MAY 2018	RE-ZONING SUBMISSION

REVISIONS

CONTRACTOR MUST VERIFY ALL DIMENSIONS AND BE RESPONSIBLE FOR SAME.REPORTING ANY DISCREPANCIES TO THE ARCHITECT BEFORE COMMENCING THE WORK.

PRINTS ARE NOT TO BE SCALED.

RICHMOND | Architects Ltd.

243 COLLEGE STREET
SECOND FLOOR
TORONTO, ONTARIO M5T 1R5

t: 416 961 1567
f: 416 961 1321
RICHMONDARCH.COM

PROPOSED CONDOMINIUM DEVELOPMENT
"WATERGARDEN (PHASE 4, PART 2)(H-RA5-43) &
(PHASE 5)(H-RA5-42)
WATERGARDEN DRIVE
MISSISSAUGA, ONTARIO
Pinnacle International (Ontario) Limited
Suite 300- 911 Homer Street
Vancouver, BC, V6B 2W6
PH. (604) 602 7747 Fax (604) 680 7749

Sheet Title:
ELEVATION NORTH INTERN
PHASE 4, PART 2 (BLDG. 3&4)

North:	Seal:
Date Plotted: 01 APR 2019	Date: 25 MAY 2018
Drawn By: AA	Scale: 1:200
Checked By:	Revision Number: 2
Job No.: 2017-002-N	Sheet No.: SP A405-N

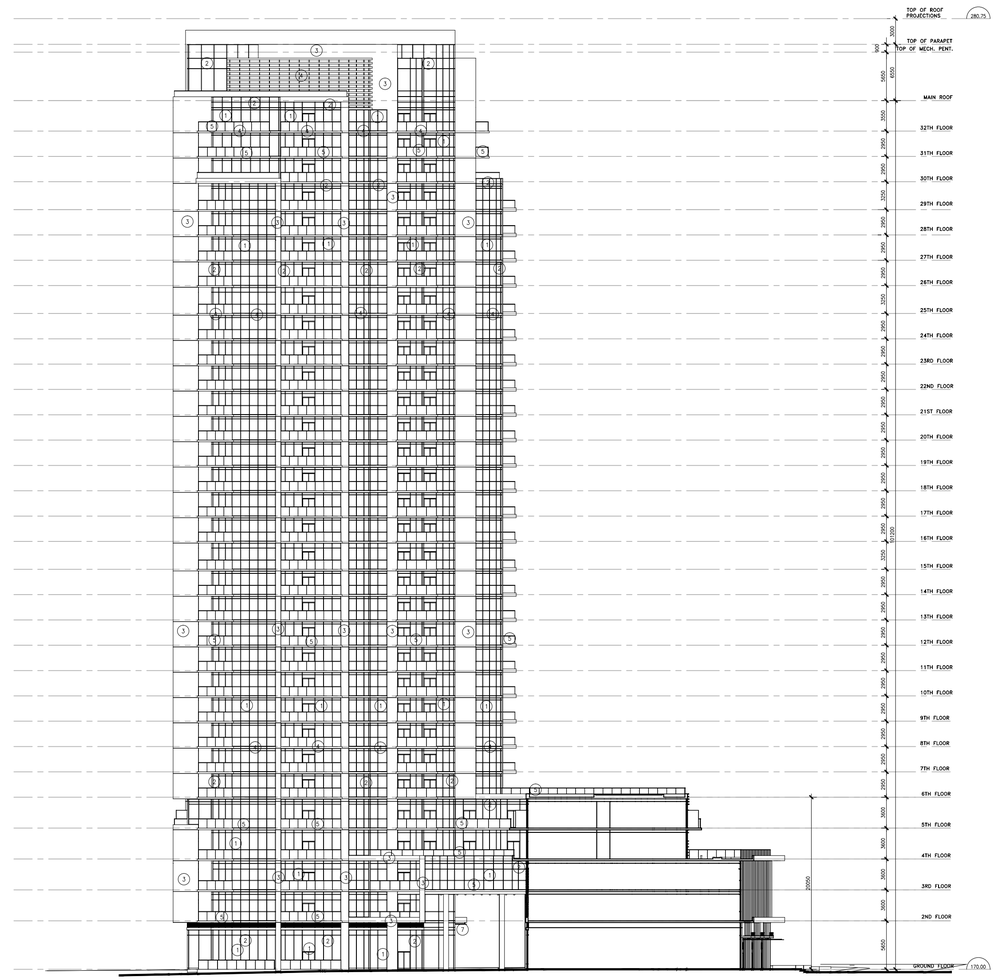

GENERAL NOTES

LEGEND

1. VISION GLASS
2. SPANDREL GLASS
3. PRECAST PANELS
4. PREFINISHED METAL PANEL
5. ALUM./GLASS BALCONY RAILING
6. STONE VENEER / GRANITE
7. GLASS AND METAL CANOPY
8. SIGNAGE LETTERS

NO	DATE	REMARKS
2	1 APR 2019	RE-ISSUED FOR RE-ZONING SUBMISSION
1	31 MAY 2018	RE-ZONING SUBMISSION

REVISIONS

CONTRACTOR MUST VERIFY ALL DIMENSIONS AND BE RESPONSIBLE FOR SAME. REPORTING ANY DISCREPANCIES TO THE ARCHITECT BEFORE COMMENCING THE WORK.

PRINTS ARE NOT TO BE SCALED.

RICHMOND | Architects Ltd.

243 COLLEGE STREET
SECOND FLOOR
TORONTO, ONTARIO M5T 1R5

ph 416 961 1567
fx 416 961 1321
RICHMONDARCH.COM

PROPOSED CONDOMINIUM DEVELOPMENT
WATERGARDEN (PHASE 4, PART 2)(H-RA5-43) & (PHASE 5)(H-RA5-42)
WATERGARDEN DRIVE
MISSISSAUGA, ONTARIO
Pinnacle International (Ontario) Limited
Suite 300- 911 Homer Street
Vancouver, BC, V6B 2W6
PH. (604) 602 7747 Fax (604) 680 7749

Sheet Title
ELEVATION SOUTH INTERN
PHASE 4, PART 2 (BLDG. 3&4)

North:	Grid:
Date Plotted: 01 APR 2019	Date: 25 MAY 2018
Drawn By: AA	Scale: 1:200
Checked By:	Revision Number: 2
Job No.: 2017-002-N	Sheet No.: SP A406-N

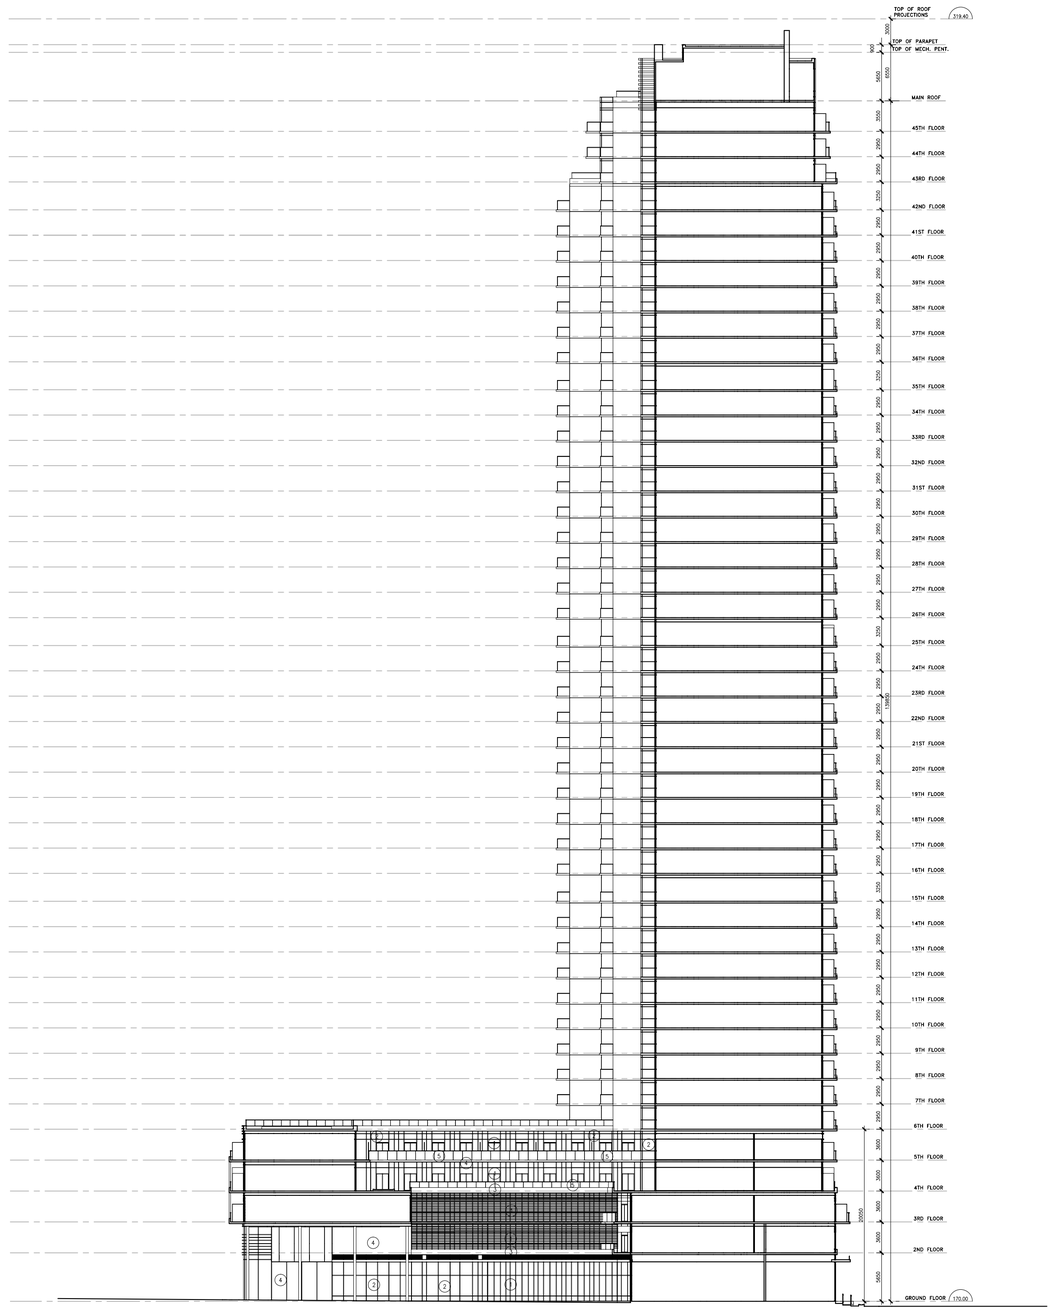

GENERAL NOTES

LEGEND

1. VISION GLASS
2. SPANDREL GLASS
3. PRECAST PANELS
4. PREFINISHED METAL PANEL
5. ALUM./GLASS BALCONY RAILING
6. STONE VENEER / GRANITE
7. GLASS AND METAL CANOPY
8. SIGNAGE LETTERS

NO	DATE	REMARKS
1	1 APR 2019	RE-ISSUED FOR RE-ZONING SUBMISSION

REVISIONS

CONTRACTOR MUST VERIFY ALL DIMENSIONS AND BE RESPONSIBLE FOR SAME REPORTING ANY DISCREPANCIES TO THE ARCHITECT BEFORE COMMENCING THE WORK.

PRINTS ARE NOT TO BE SCALED.

RICHMOND | Architects Ltd.

249 COLLEGE STREET
SECOND FLOOR
TORONTO, ONTARIO M5T 1R5

t: 416 961 1567
f: 416 961 1321
RICHMONDARCH.COM

PROPOSED CONDOMINIUM DEVELOPMENT
'WATERGARDEN' (PHASE 4, PART 2)(H-RA5-43) & (PHASE 5)(H-RA5-42)
WATERGARDEN DRIVE
MISSISSAUGA, ONTARIO
Pinnacle International (Ontario) Limited
Suite 300- 911 Homer Street
Vancouver, BC, V6B 2W6
PH. (604) 602 7747 Fax (604) 680 7749

Sheet Title:
ELEVATION WEST INTERN
PHASE 4, PART 2 (BLDG. 3&4)

North:	Seal:
Date Plotted: 01 APR 2019	Date: 11 DEC 2018
Drawn By:	Scale: 1:200
Checked By:	Revision Number:
Job No.: 2017-002-N	Sheet No.: SP A407-N

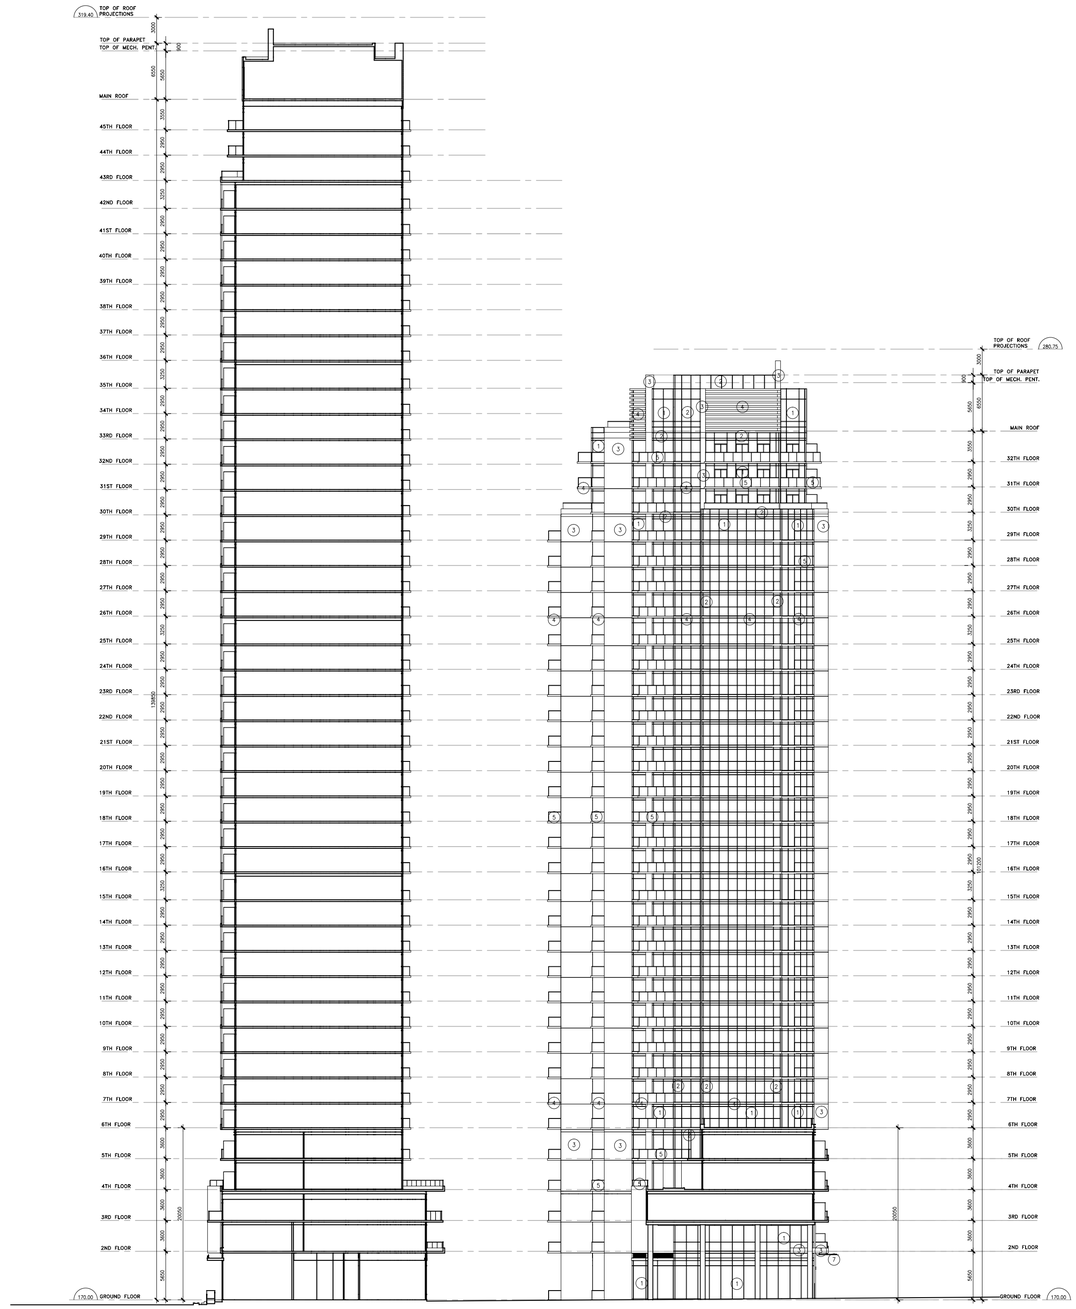

GENERAL NOTES

LEGEND

1. VISION GLASS
2. SPANDREL GLASS
3. PRECAST PANELS
4. PREFINISHED METAL PANEL
5. ALUM./GLASS BALCONY RAILING
6. STONE VENEER / GRANITE
7. GLASS AND METAL CANOPY
8. SIGNAGE LETTERS

NO	DATE	REMARKS
1	1 APR 2019	RE-ISSUED FOR RE-ZONING SUBMISSION

REVISIONS

CONTRACTOR MUST VERIFY ALL DIMENSIONS AND BE RESPONSIBLE FOR SAME. REPORTING ANY DISCREPANCIES TO THE ARCHITECT BEFORE COMMENCING THE WORK.

PRINTS ARE NOT TO BE SCALED.

RICHMOND | Architects Ltd.

243 COLLEGE STREET
SECOND FLOOR
TORONTO, ONTARIO M5T 1R5

℡ 416 961 1567
ℹ 416 961 1321
RICHMONDARCH.COM

PROPOSED CONDOMINIUM DEVELOPMENT
'WATERGARDEN' (PHASE 4, PART 2)(H-RA5-43) & (PHASE 5)(H-RA5-42)
WATERGARDEN DRIVE
MISSISSAUGA, ONTARIO
Pinnacle International (Ontario) Limited
Suite 300- 911 Homer Street
Vancouver, BC, V6B 2W6
PH. (604) 602 7747 Fax (604) 680 7749

Sheet Title
ELEVATION EAST INTERN
PHASE 4, PART 2 (BLDG. 3&4)

North:	Grid:
Date Plotted: 01 APR 2019	Date: 11 DEC 2018
Drawn By:	Scale: 1:200
Checked By:	Revision Number:
Job No.: 2017-002-N	Sheet No.: SP A408-N

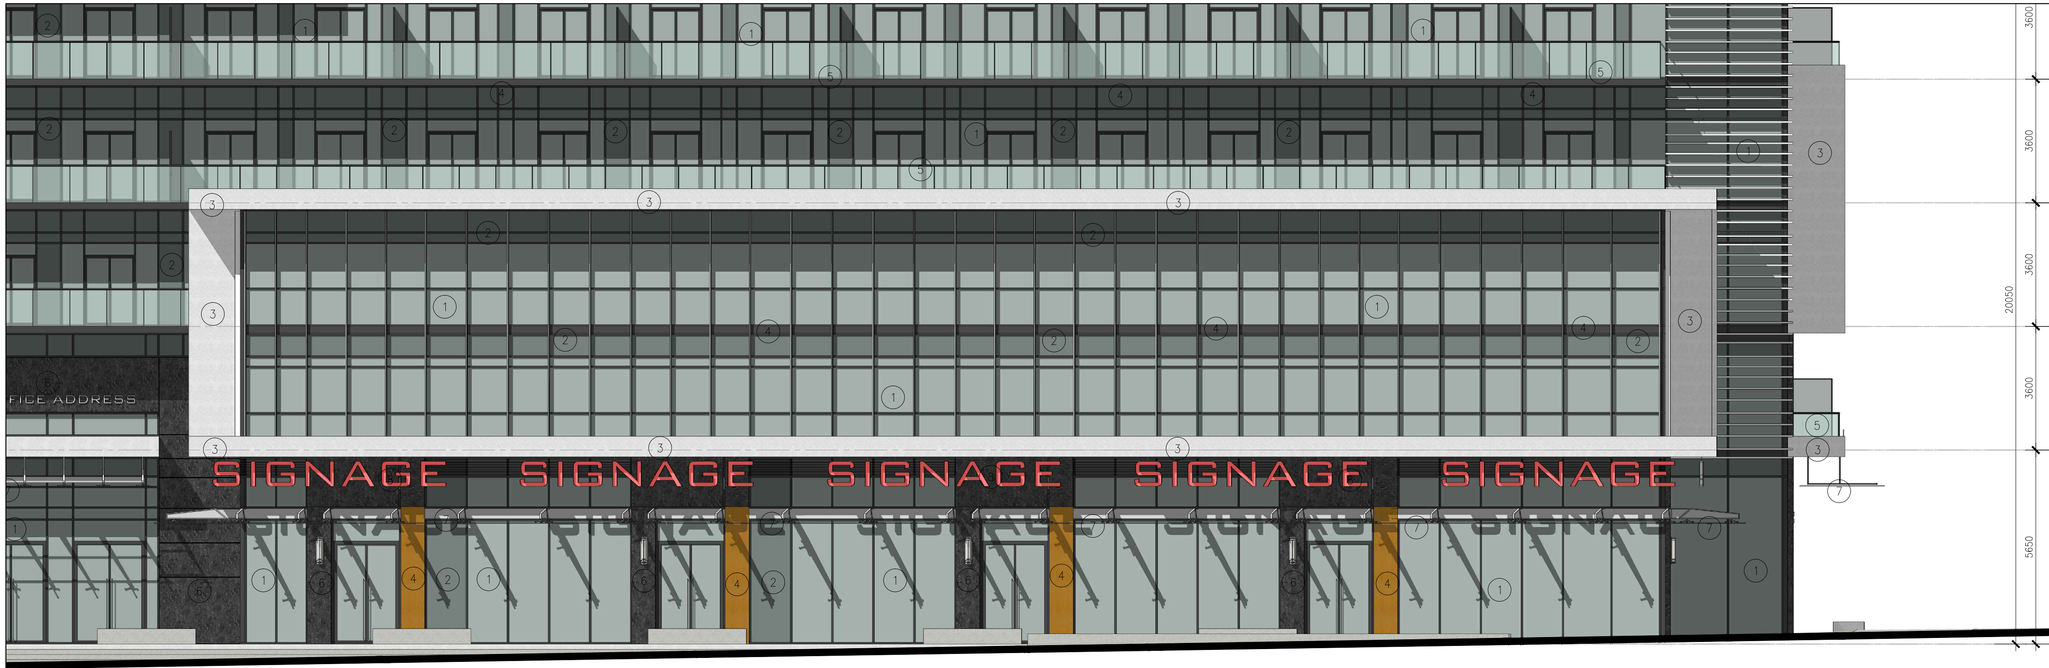

GENERAL NOTES

LEGEND

1. VISION GLASS
2. SPANDREL GLASS
3. PRECAST PANELS
4. PREFINISHED METAL PANEL
5. ALUM./GLASS BALCONY RAILING
6. STONE VENEER / GRANITE
7. GLASS AND METAL CANOPY
8. SIGNAGE LETTERS

NO	DATE	REMARKS
2	1 APR 2019	RE-ISSUED FOR RE-ZONING SUBMISSION
1	31 MAY 2018	RE-ZONING SUBMISSION

REVISIONS

CONTRACTOR MUST VERIFY ALL DIMENSIONS AND BE RESPONSIBLE FOR SAME REPORTING ANY DISCREPANCIES TO THE ARCHITECT BEFORE COMMENCING THE WORK.

PRINTS ARE NOT TO BE SCALED.

RICHMOND | Architects Ltd.

243 COLLEGE STREET
SECOND FLOOR
TORONTO, ONTARIO M5T 1R5

t. 416 961 1567
fr. 416 961 1321
RICHMONDARCH.COM

PROPOSED CONDOMINIUM DEVELOPMENT
'WATERGARDEN' (PHASE 4, PART 2)(H-RA5-43) &
(PHASE 5)(H-RA5-42)
WATERGARDEN DRIVE
MISSISSAUGA, ONTARIO
Pinnacle International (Ontario) Limited
Suite 300- 911 Homer Street
Vancouver, BC, V6B 2W6
PH. (604) 602 7747 Fax (604) 680 7749

Sheet Title: EAST ELEVATION COLOUR
PHASE 4, PART 2 (BLDG. 3&4)

North	Seal
Date Plotted: 01 APR 2019	Date: 25 MAY 2018
Drawn By: AA	Scale: 1:50
Checked By:	Revision Number: 2
Job No.: 2017-002-N	Sheet No.: SP A409-N

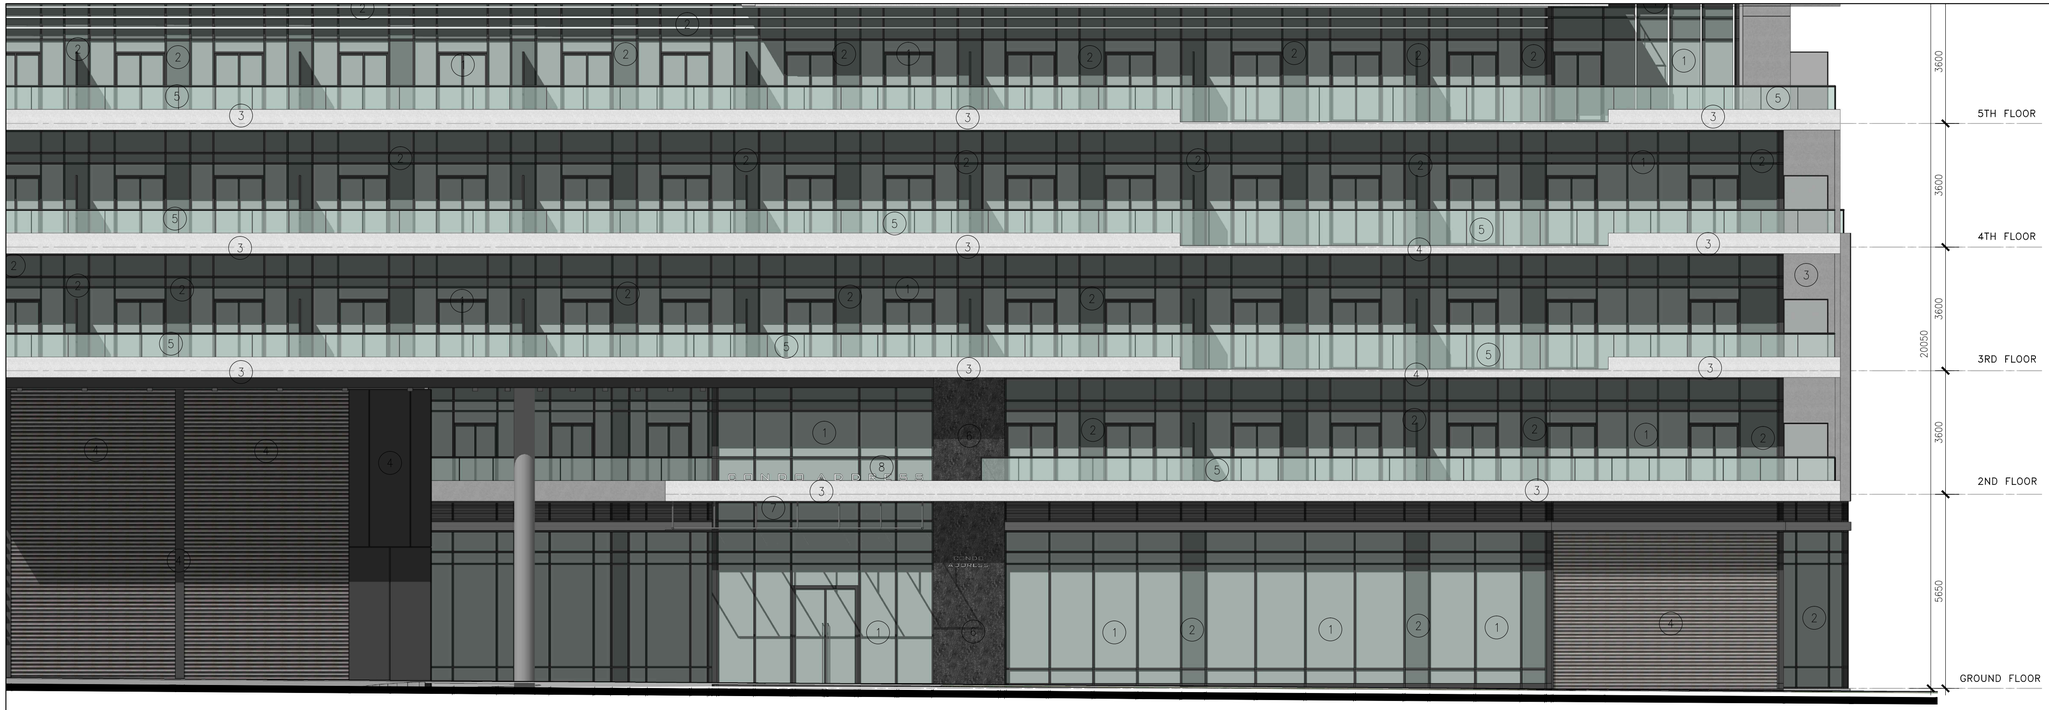

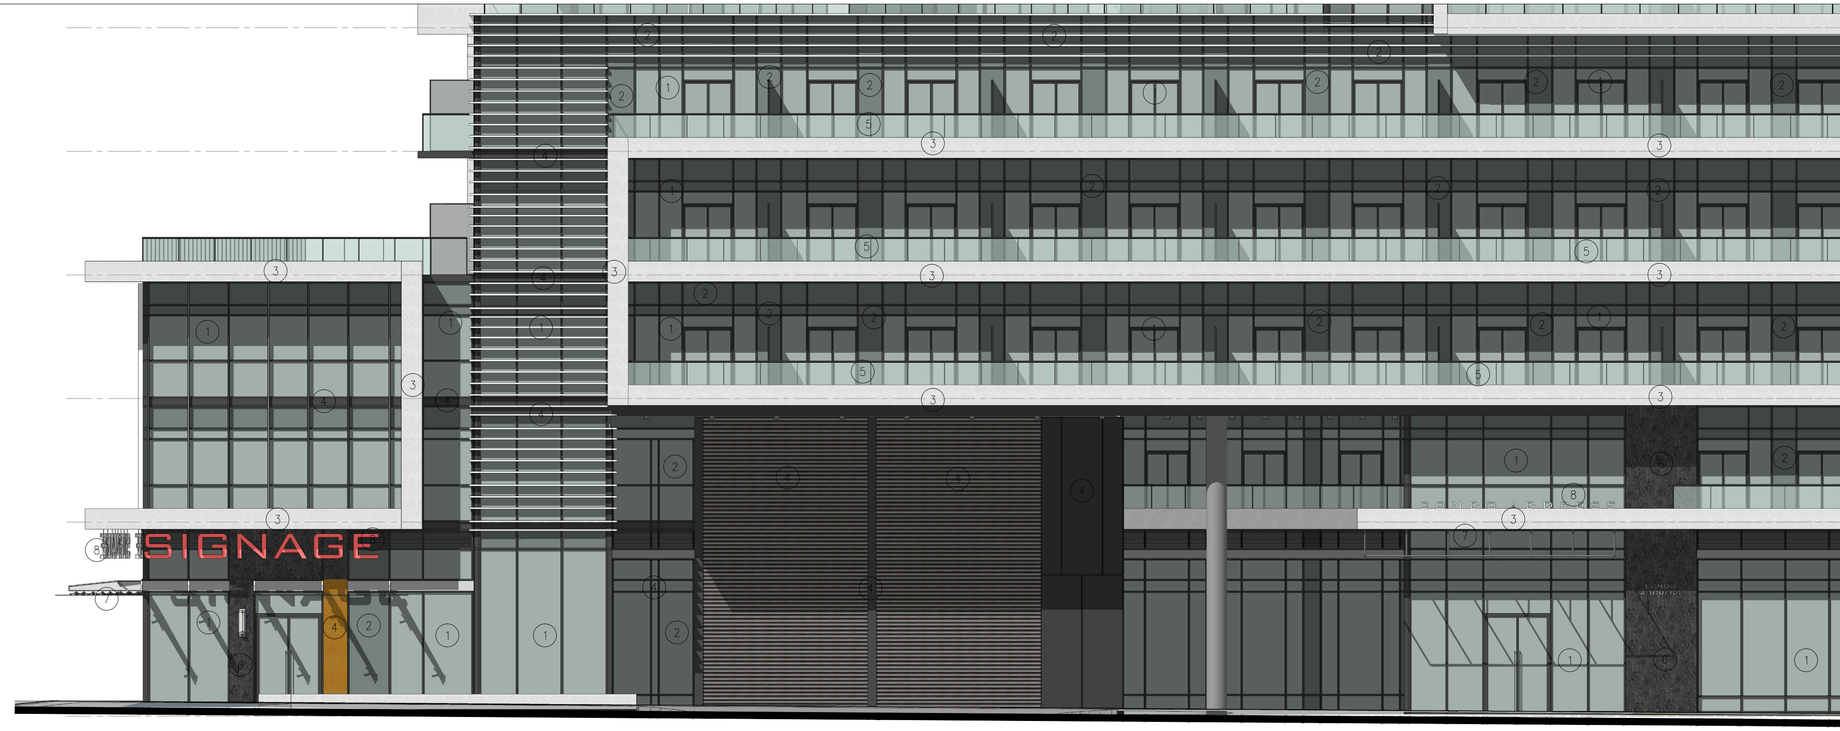

GENERAL NOTES

LEGEND

1. VISION GLASS
2. SPANDREL GLASS
3. PRECAST PANELS
4. PREFINISHED METAL PANEL
5. ALUM./GLASS BALCONY RAILING
6. STONE VENEER / GRANITE
7. GLASS AND METAL CANOPY
8. SIGNAGE LETTERS

NO	DATE	REMARKS
2	1 APR 2019	RE-ISSUED FOR RE-ZONING SUBMISSION
1	31 MAY 2018	RE-ZONING SUBMISSION

REVISIONS

CONTRACTOR MUST VERIFY ALL DIMENSIONS AND BE RESPONSIBLE FOR SAME REPORTING ANY DISCREPANCIES TO THE ARCHITECT BEFORE COMMENCING THE WORK.

PRINTS ARE NOT TO BE SCALED.

RICHMOND | Architects Ltd.

243 COLLEGE STREET
SECOND FLOOR
TORONTO, ONTARIO M5T 1R5

t. 416 961 1567
fr. 416 961 1321
RICHMONDARCH.COM

PROPOSED CONDOMINIUM DEVELOPMENT
'WATERGARDEN' (PHASE 4, PART 2)(H-RA5-43) & (PHASE 5)(H-RA5-42)
WATERGARDEN DRIVE
MISSISSAUGA, ONTARIO
Pinnacle International (Ontario) Limited
Suite 300- 911 Homer Street
Vancouver, BC, V6B 2W6
PH. (604) 602 7747 Fax (604) 680 7749

Sheet Title: NORTH ELEVATION COLOUR PHASE 4, PART 2 (BLDG. 3&4)

North:

Seal:

Date Plotted: 01 APR 2019

Date: 25 MAY 2018

Drawn By: AA

Scale: 1:50

Checked By:

Revision Number: 2

Job No.: 2017-002-N

Sheet No.: SP A410-N

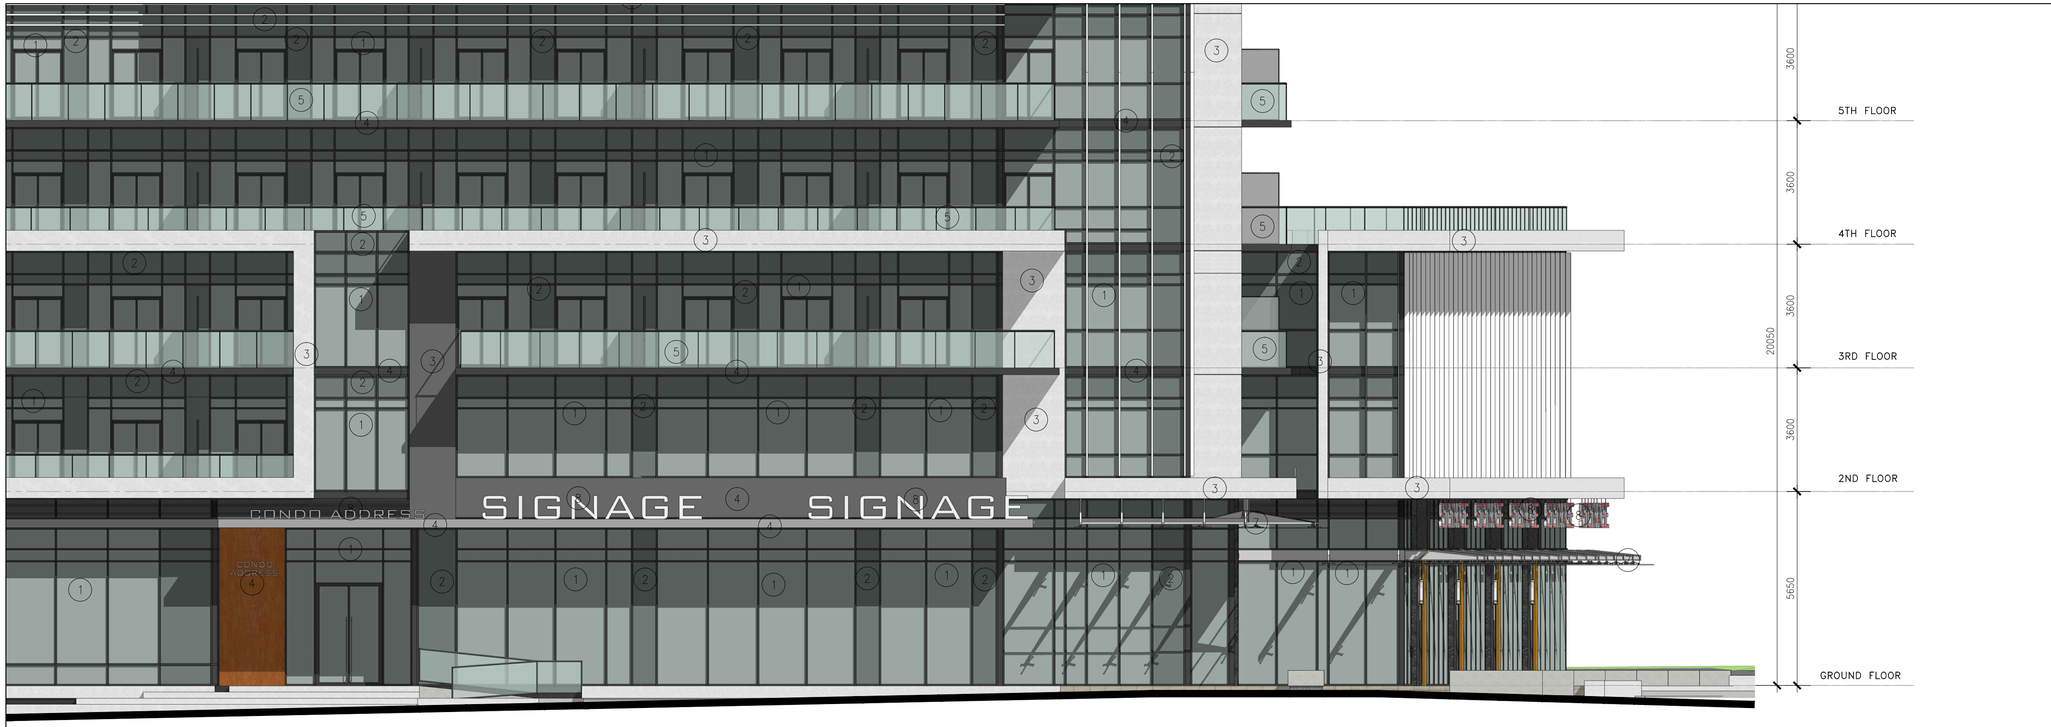

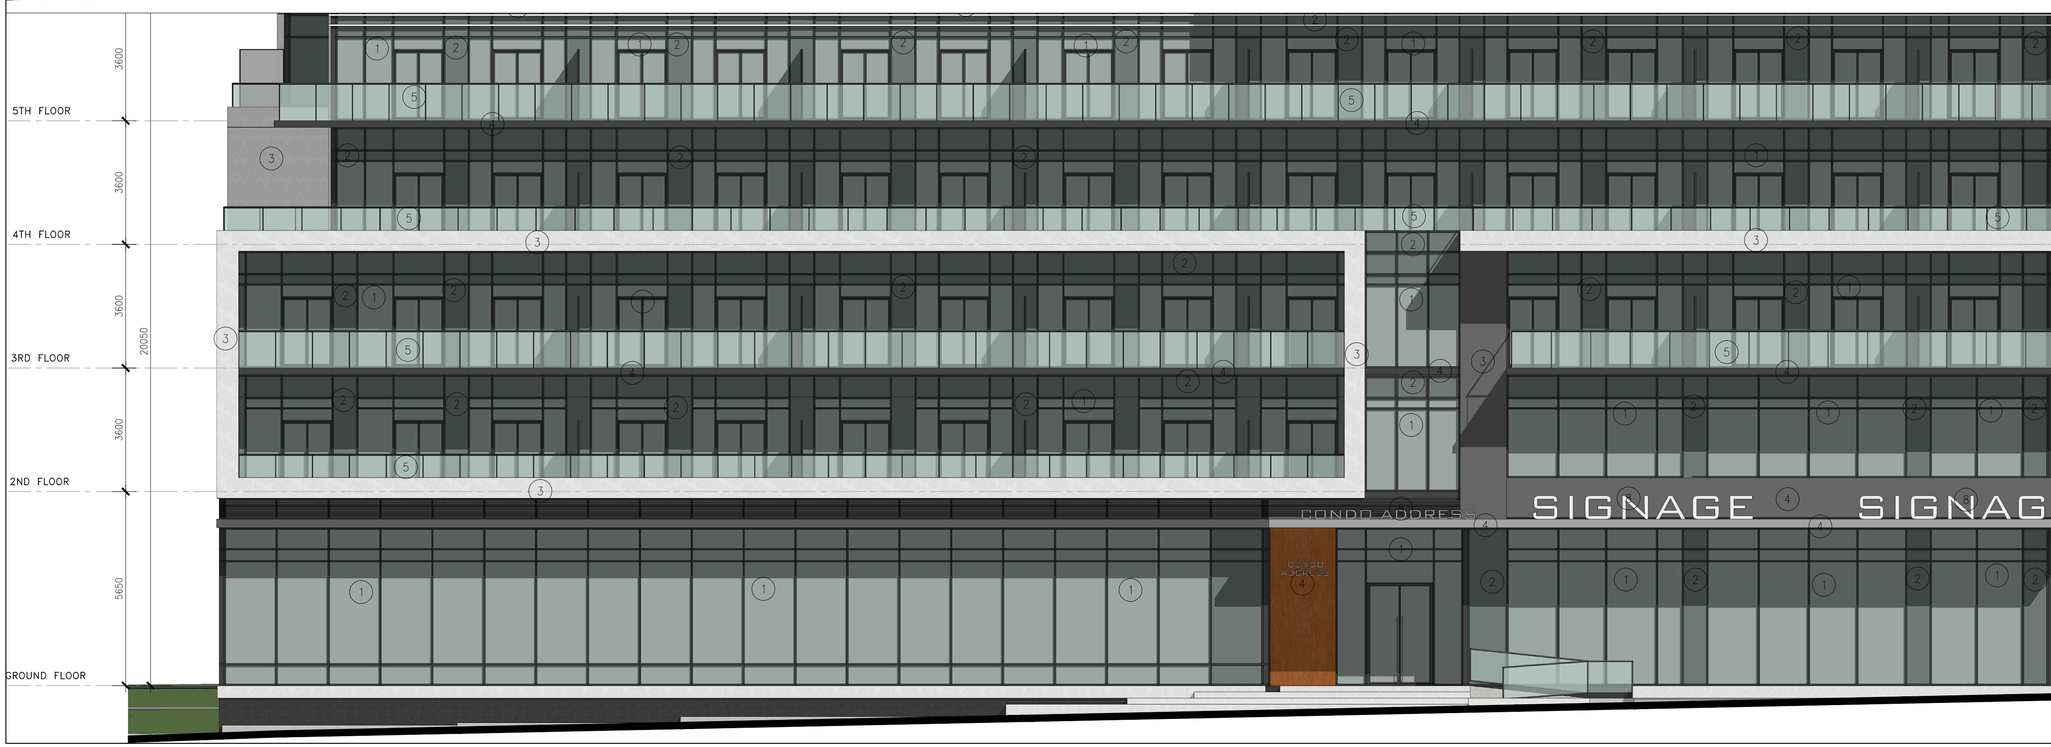

GENERAL NOTES

LEGEND

1. VISION GLASS
2. SPANDREL GLASS
3. PRECAST PANELS
4. PREFINISHED METAL PANEL
5. ALUM./GLASS BALCONY RAILING
6. STONE VENEER / GRANITE
7. GLASS AND METAL CANOPY
8. SIGNAGE LETTERS

NO	DATE	REMARKS
2	1 APR 2019	RE-ISSUED FOR RE-ZONING SUBMISSION
1	31 MAY 2018	RE-ZONING SUBMISSION

REVISIONS

CONTRACTOR MUST VERIFY ALL DIMENSIONS AND BE RESPONSIBLE FOR SAME REPORTING ANY DISCREPANCIES TO THE ARCHITECT BEFORE COMMENCING THE WORK.

PRINTS ARE NOT TO BE SCALED.

RICHMOND | Architects Ltd.

243 COLLEGE STREET
SECOND FLOOR
TORONTO, ONTARIO M5T 1R5

t. 416 961 1567
fx. 416 961 1321
RICHMONDARCH.COM

PROPOSED CONDOMINIUM DEVELOPMENT
'WATERGARDEN' (PHASE 4, PART 2)(H-RA5-43) &
(PHASE 5)(H-RA5-42)
WATERGARDEN DRIVE
MISSISSAUGA, ONTARIO
Pinnacle International (Ontario) Limited
Suite 300- 911 Homer Street
Vancouver, BC, V6B 2W6
PH. (604) 602 7747 Fax (604) 680 7749

Sheet Title: SOUTH ELEVATION COLOUR
PHASE 4, PART 2 (BLDG. 3&4))

North	Seal
Date Plotted: 01 APR 2019	Date: 25 MAY 2018
Drawn By: AA	Scale: 1:50
Checked By:	Revision Number: 2
Job No.: 2017-002-N	Sheet No.: SP A411-N

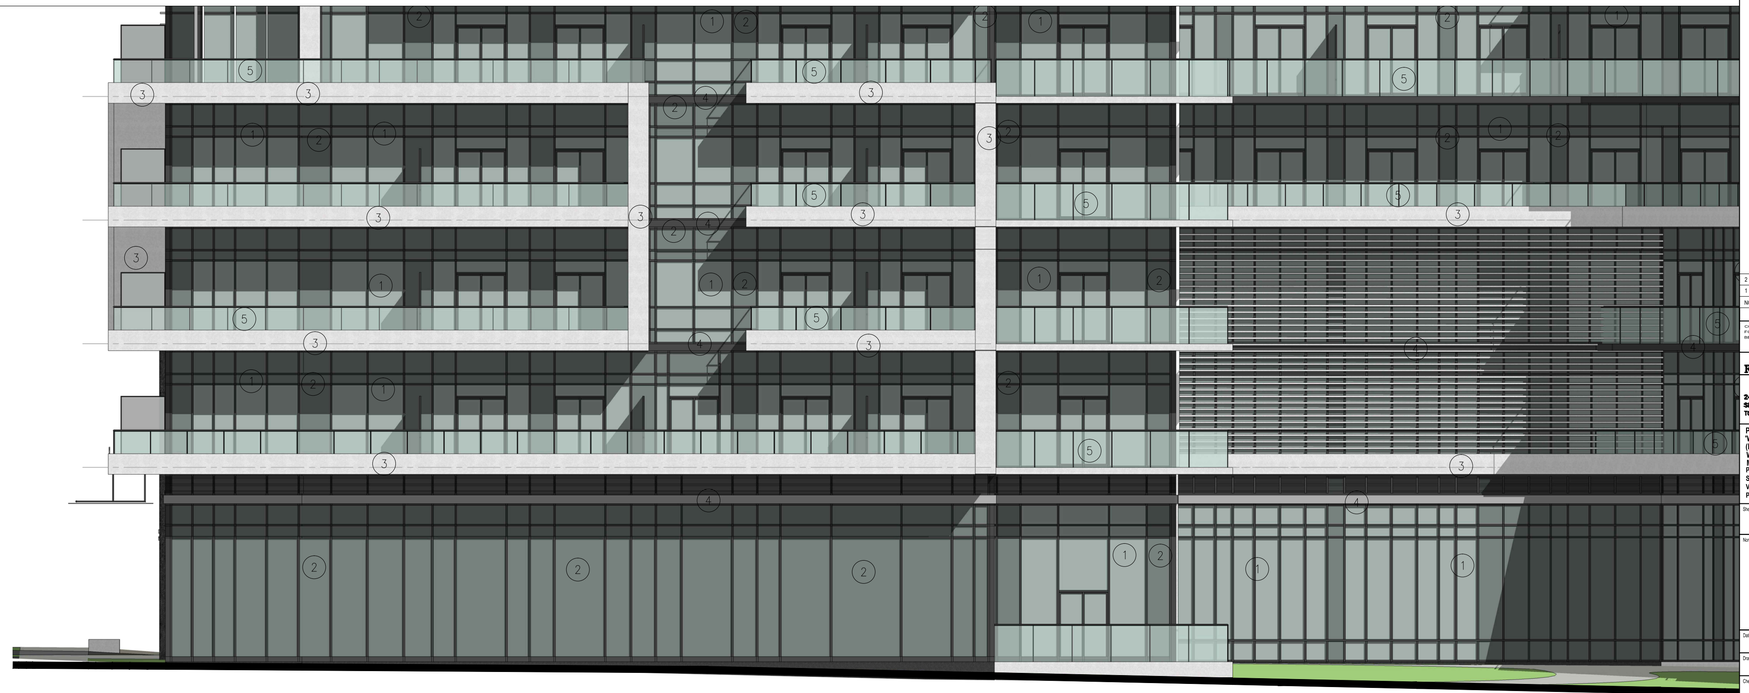

GENERAL NOTES

LEGEND

1. VISION GLASS
2. SPANDREL GLASS
3. PRECAST PANELS
4. PREFINISHED METAL PANEL
5. ALUM./GLASS BALCONY RAILING
6. STONE VENEER / GRANITE
7. GLASS AND METAL CANOPY
8. SIGNAGE LETTERS

NO	DATE	REMARKS
2	1 APR 2019	RE-ISSUED FOR RE-ZONING SUBMISSION
1	31 MAY 2018	RE-ZONING SUBMISSION

REVISIONS

CONTRACTOR MUST VERIFY ALL DIMENSIONS AND BE RESPONSIBLE FOR SAME REPORTING ANY DISCREPANCIES TO THE ARCHITECT BEFORE COMMENCING THE WORK.

PRINTS ARE NOT TO BE SCALED.

RICHMOND | Architects Ltd.

243 COLLEGE STREET
SECOND FLOOR
TORONTO, ONTARIO M5T 1R5

t: 416 961 1567
f: 416 961 1321
RICHMONDARCH.COM

PROPOSED CONDOMINIUM DEVELOPMENT
'WATERGARDEN' (PHASE 4, PART 2)(H-RA5-43) &
(PHASE 5)(H-RA5-42)
WATERGARDEN DRIVE
MISSISSAUGA, ONTARIO
Pinnacle International (Ontario) Limited
Suite 300- 911 Homer Street
Vancouver, BC, V6B 2W6
PH. (604) 602 7747 Fax (604) 680 7749

Sheet Title: WEST ELEVATION COLOUR
PHASE 4, PART 2 (BLDG. 3&4)

North:

Seal:

Date Plotted: 01 APR 2019

Date: 25 MAY 2018

Drawn By: AA

Scale: 1:50

Checked By:

Revision Number: 2

Job No.: 2017-002-N

Sheet No.: SP A412-N

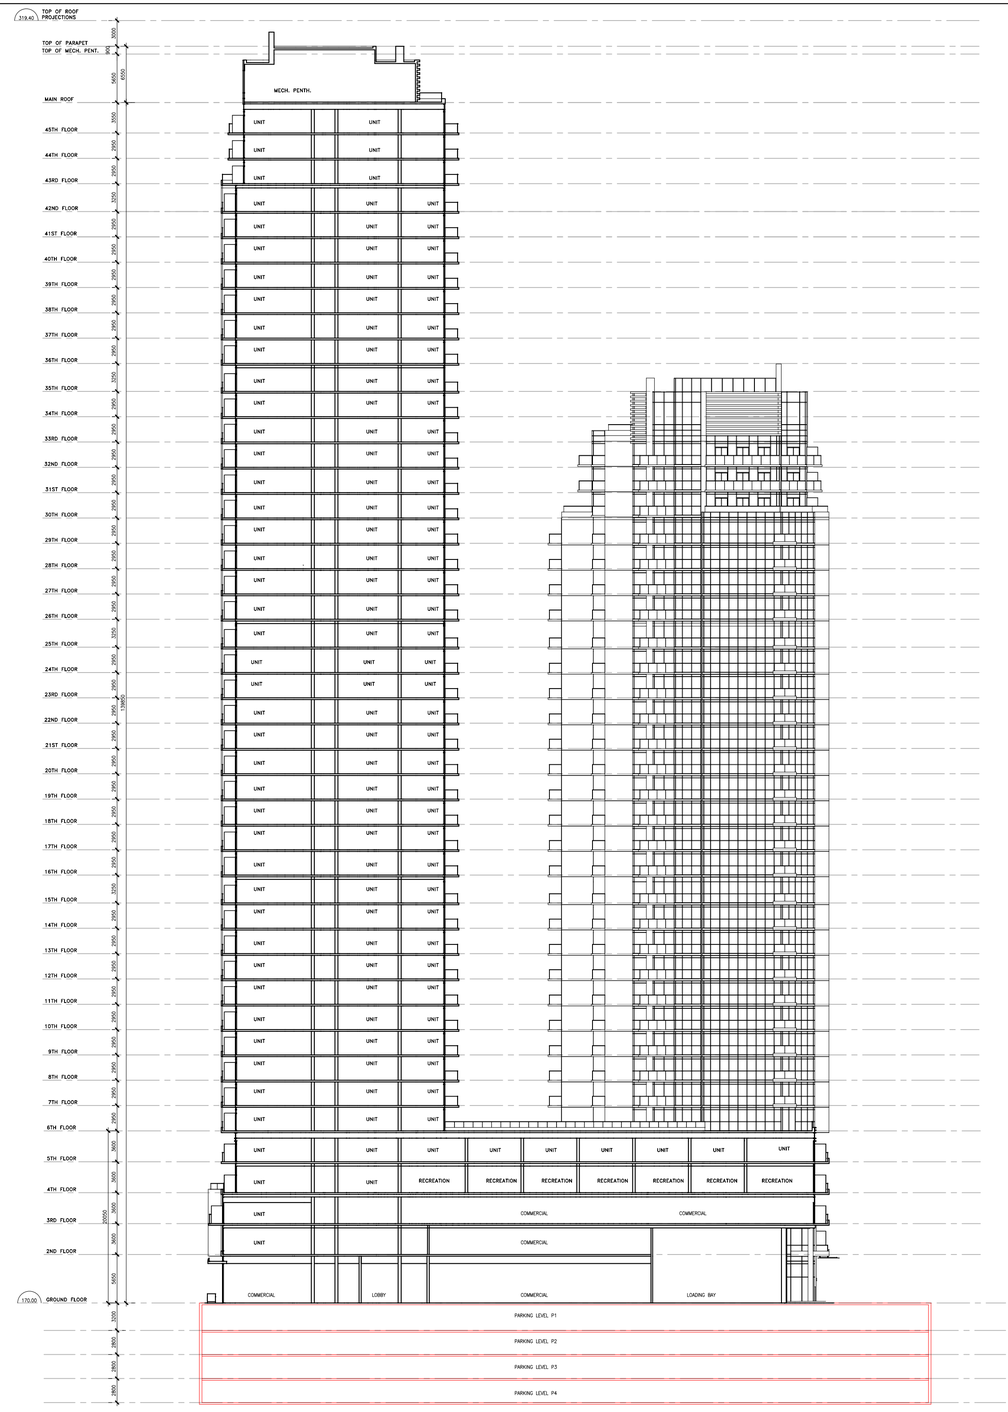

GENERAL NOTES

NO	DATE	REMARKS
2	1 APR 2019	RE-ISSUED FOR RE-ZONING SUBMISSION
1	31 MAY 2018	RE-ZONING SUBMISSION

REVISIONS

CONTRACTOR MUST VERIFY ALL DIMENSIONS AND BE RESPONSIBLE FOR SAME REPORTING ANY DISCREPANCIES TO THE ARCHITECT BEFORE COMMENCING THE WORK.

PRINTS ARE NOT TO BE SCALED.

RICHMOND | Architects Ltd.

243 COLLEGE STREET
SECOND FLOOR
TORONTO, ONTARIO M5T 1R5

t. 416 961 1567
f. 416 961 1321
RICHMONDARCH.COM

PROPOSED CONDOMINIUM DEVELOPMENT
'WATERGARDEN' (PHASE 4, PART 2)(H-RA5-43) & (PHASE 5)(H-RA5-42)
WATERGARDEN DRIVE
MISSISSAUGA, ONTARIO
Pinnacle International (Ontario) Limited
Suite 300- 911 Homer Street
Vancouver, BC, V6B 2W6
PH. (604) 602 7747 Fax (604) 680 7749

Drawd Title
SECTION
PHASE 4, PART 2 (BLDG. 3&4)

North	Seal
Date Plotted: 01 APR 2019	Date: 25 MAY 2018
Drawn By: AA	Scale: 1:200
Checked By:	Revision Number: 2
Job No.: 2017-002-N	Sheet No: SP A501-N