

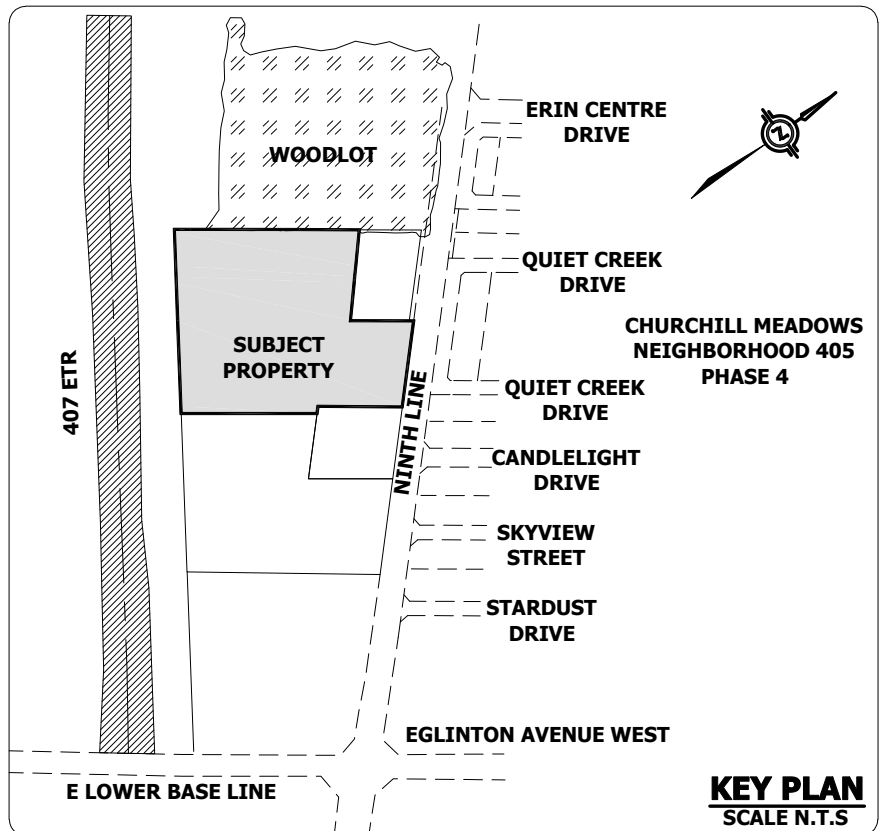


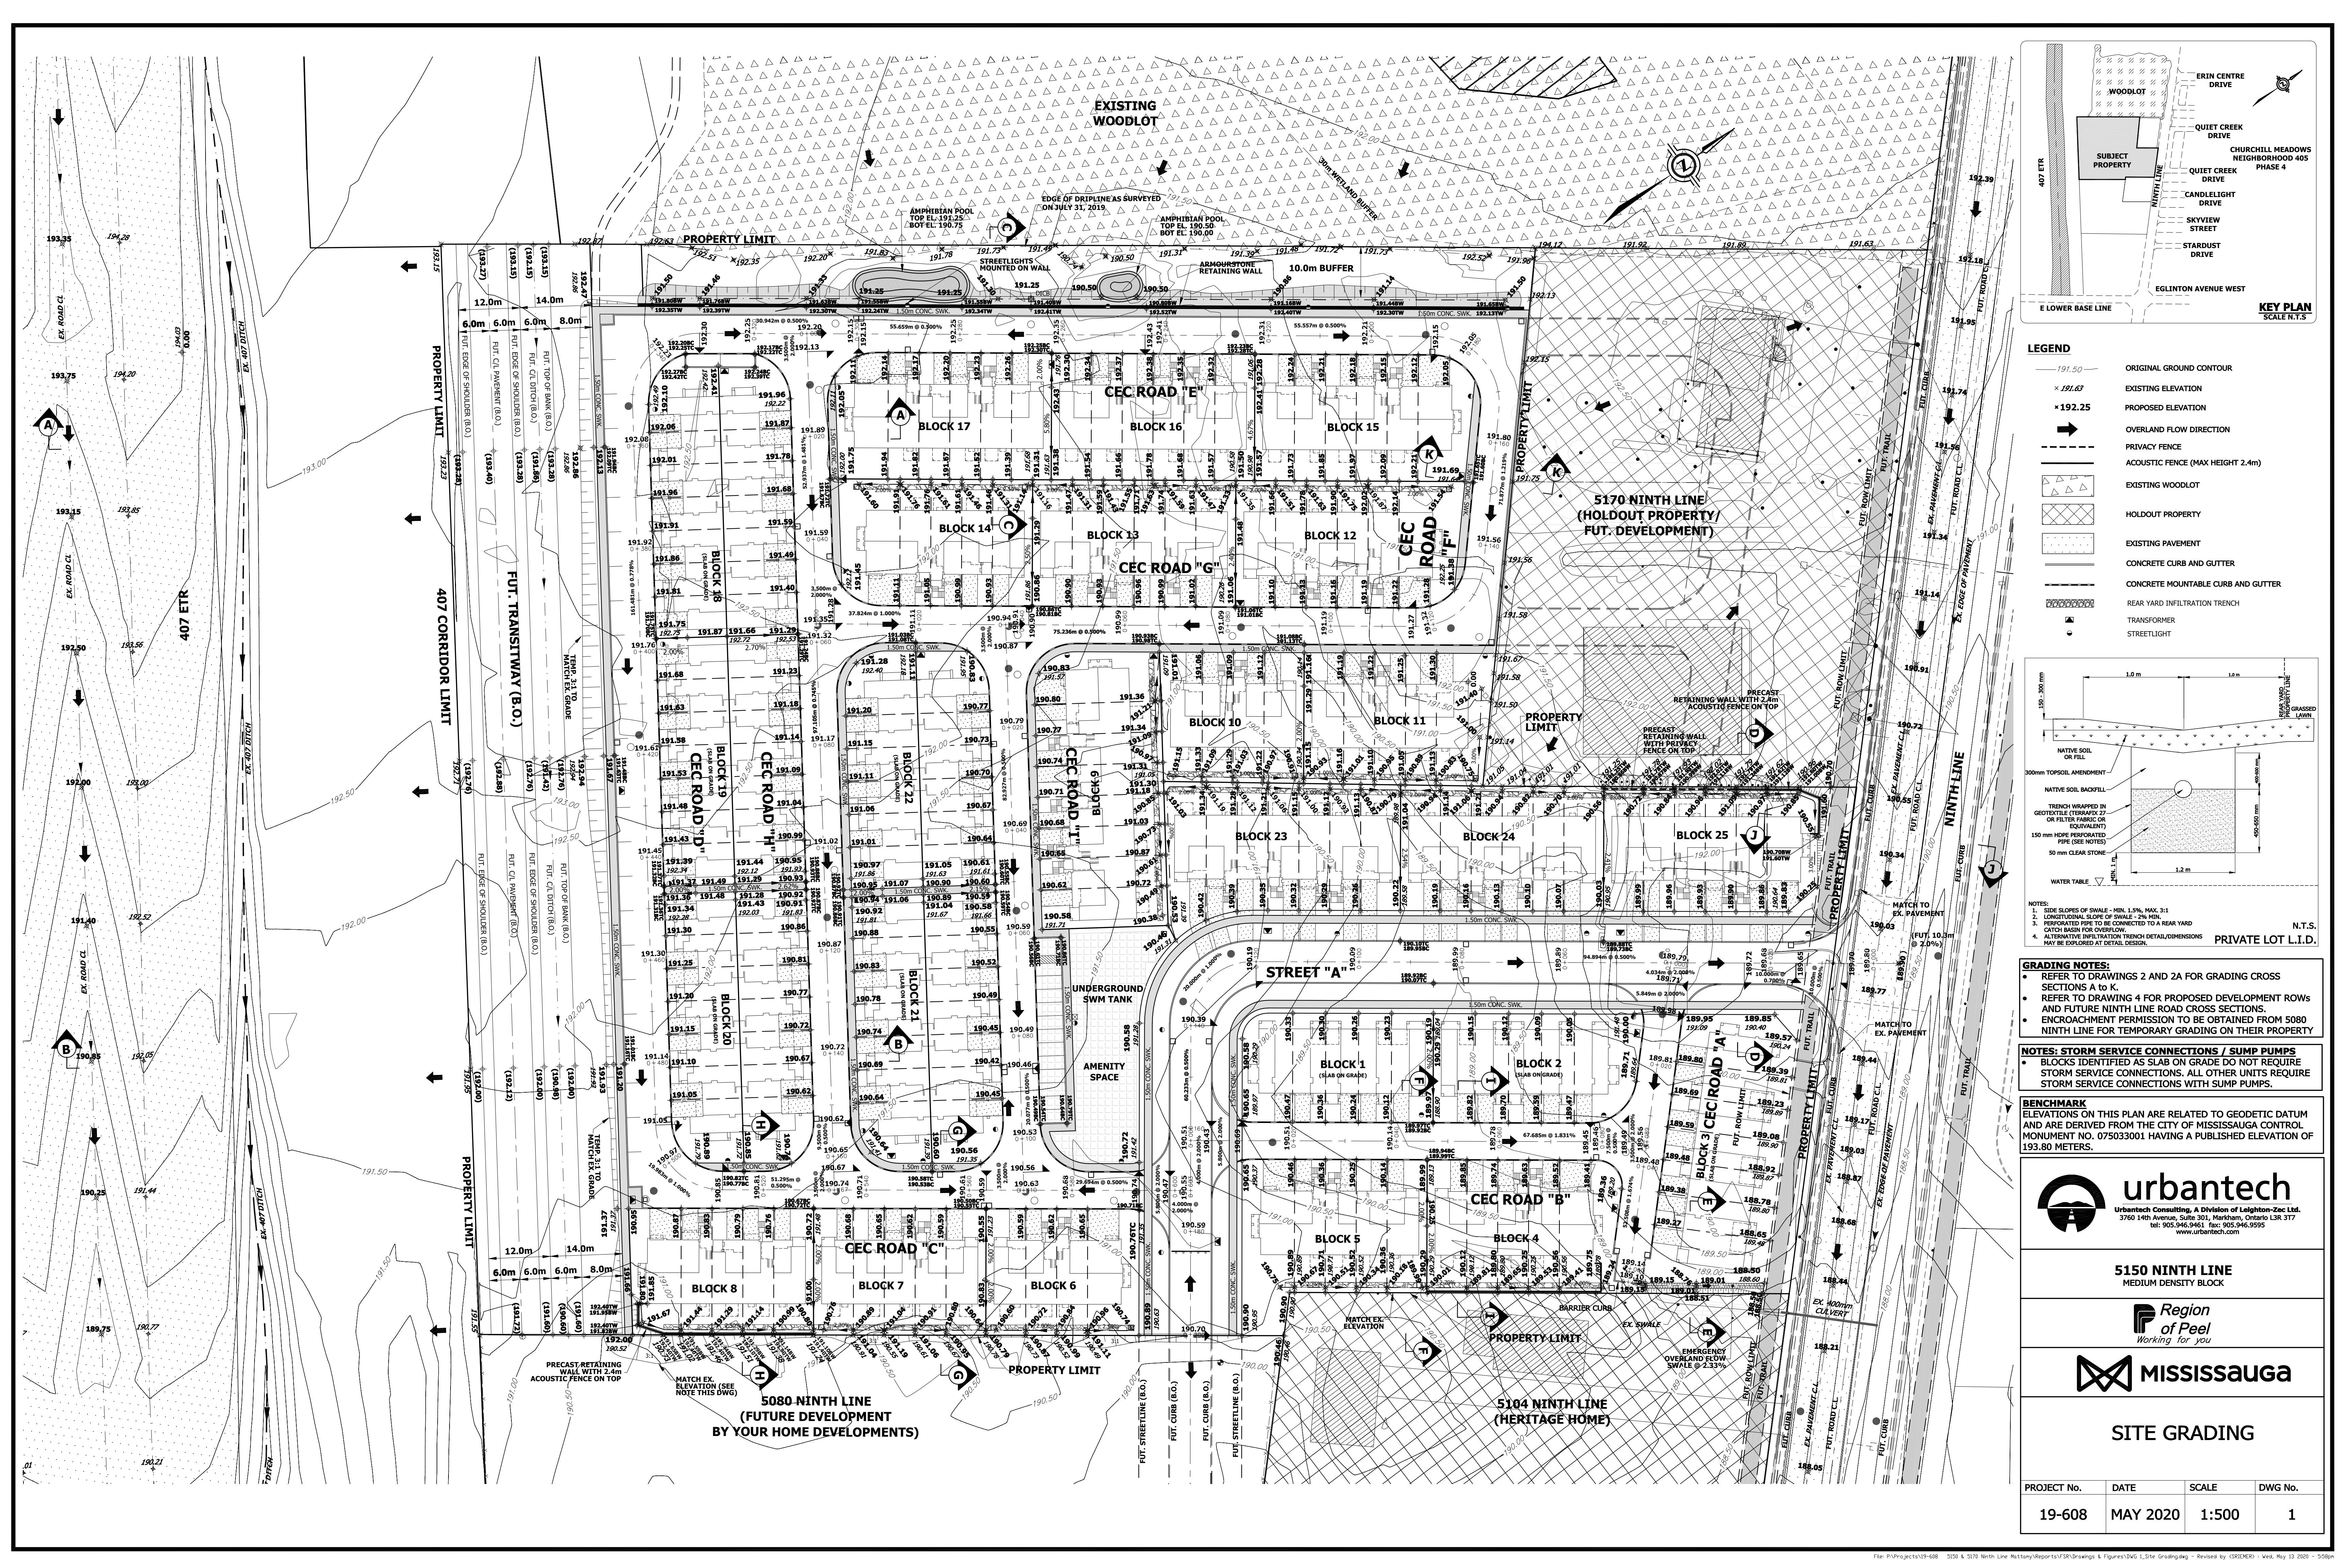

- LEGEND**
- 191.50 ORIGINAL GROUND CONTOUR
 - 191.63 EXISTING ELEVATION
 - 192.25 PROPOSED ELEVATION
 - OVERLAND FLOW DIRECTION
 - PRIVACY FENCE
 - ACOUSTIC FENCE (MAX HEIGHT 2.4m)
 - EXISTING WOODLOT
 - HOLDOUT PROPERTY
 - EXISTING PAVEMENT
 - CONCRETE CURB AND GUTTER
 - CONCRETE MOUNTABLE CURB AND GUTTER
 - REAR YARD INFILTRATION TRENCH
 - TRANSFORMER
 - STREETLIGHT

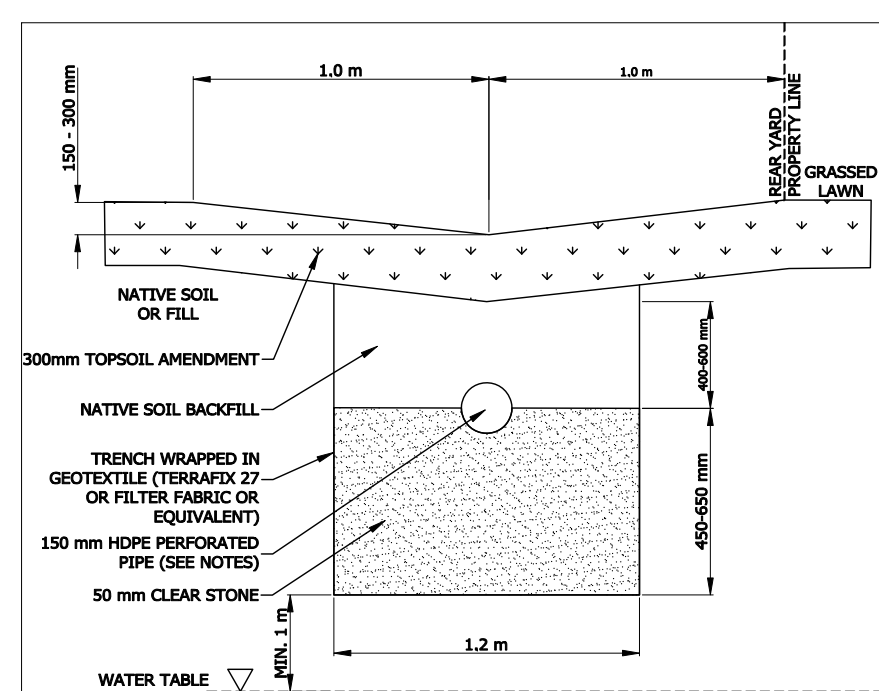

NOTES:

- SIDE SLOPES OF SWALE - MIN. 1.5%, MAX. 3:1
- LONGITUDINAL SLOPE OF SWALE - 2% MIN.
- PERFORATED PIPE TO BE CONNECTED TO A REAR YARD CATCH BASIN FOR OVERFLOW.
- ALTERNATIVE INFILTRATION TRENCH DETAIL/DIMENSIONS MAY BE EXPLORED AT DETAIL DESIGN.

N.T.S.
PRIVATE LOT L.I.D.

GRADING NOTES:

- REFER TO DRAWINGS 2 AND 2A FOR GRADING CROSS SECTIONS A TO K.
- REFER TO DRAWING 4 FOR PROPOSED DEVELOPMENT ROWS AND FUTURE NINTH LINE ROAD CROSS SECTIONS.
- ENCROACHMENT PERMISSION TO BE OBTAINED FROM 5080 NINTH LINE FOR TEMPORARY GRADING ON THEIR PROPERTY

NOTES: STORM SERVICE CONNECTIONS / SUMP PUMPS

- BLOCKS IDENTIFIED AS SLAB ON GRADE DO NOT REQUIRE STORM SERVICE CONNECTIONS. ALL OTHER UNITS REQUIRE STORM SERVICE CONNECTIONS WITH SUMP PUMPS.

BENCHMARK
ELEVATIONS ON THIS PLAN ARE RELATED TO GEODETIC DATUM AND ARE DERIVED FROM THE CITY OF MISSISSAUGA CONTROL MONUMENT NO. 075033001 HAVING A PUBLISHED ELEVATION OF 193.80 METERS.

urbantech
Urbantech Consulting, A Division of Leighton-Zac Ltd.
3760 14th Avenue, Suite 301, Markham, Ontario L3R 3T7
tel: 905.946.5961 fax: 905.946.9595
www.urbantech.com

5150 NINTH LINE
MEDIUM DENSITY BLOCK

Region of Peel
Working for you

MISSISSAUGA

SITE GRADING

PROJECT No.	DATE	SCALE	DWG No.
19-608	MAY 2020	1:500	1