



TREE DOCTORS

PROFESSIONAL TREE CARE

Tree Doctors Inc.
425 Kipling Ave, Etobicoke, M8Z 5C8
info@treedoctors.ca | (416) 201-8000

ADDRESS OF PROPERTY:
0 Bernida Road, Mississauga

CLIENT: Technisonic Industries

KEY PLAN:



LEGEND

- TREES TO REMAIN
TREE PROTECTION ZONE (TPZ)
- TREES TO BE REMOVED
- TREES TO BE INJURED
- SNOW FENCE
HOARDING
- PLYWOOD FENCE
HOARDING
- HORIZONTAL TREE
PROTECTION
- ROOTS SENSITIVE
EXCAVATION (R.S.E.)
- TREE REPLANTING
LOCATION
- PRIMARY ACCESS
ROUTE

Detailed Tree Inventory Table

- Tree to be removed/injured
- Tree to be preserved

Tree Protection Plan

TP1


Note:
TO BE READ IN CONJUNCTION WITH REPORT
PREPARED BY ARBORIST GROUP
DATED: APRIL 16/20
Tree Doctors Inc. All rights reserved. These Drawings & Specs. are confidential and shall remain the sole property of the Tree Doctors Inc. They shall not be reproduced (in whole or in part), shared with third parties or used in any manner on other projects or extensions to this project without the prior written consent of the company.

DRAWN BY: Serg Litvinov, ISA #ON-2281A

SCALE: 1: 250

Rev3		Serg Litvinov ISA Certified Arborist ON-2281A	
Rev2			
Rev1		SL	April 16/20
REVISION	NAME	DATE	

ALL PREVIOUS ISSUES OF THIS DRAWING ARE SUPERSEDED

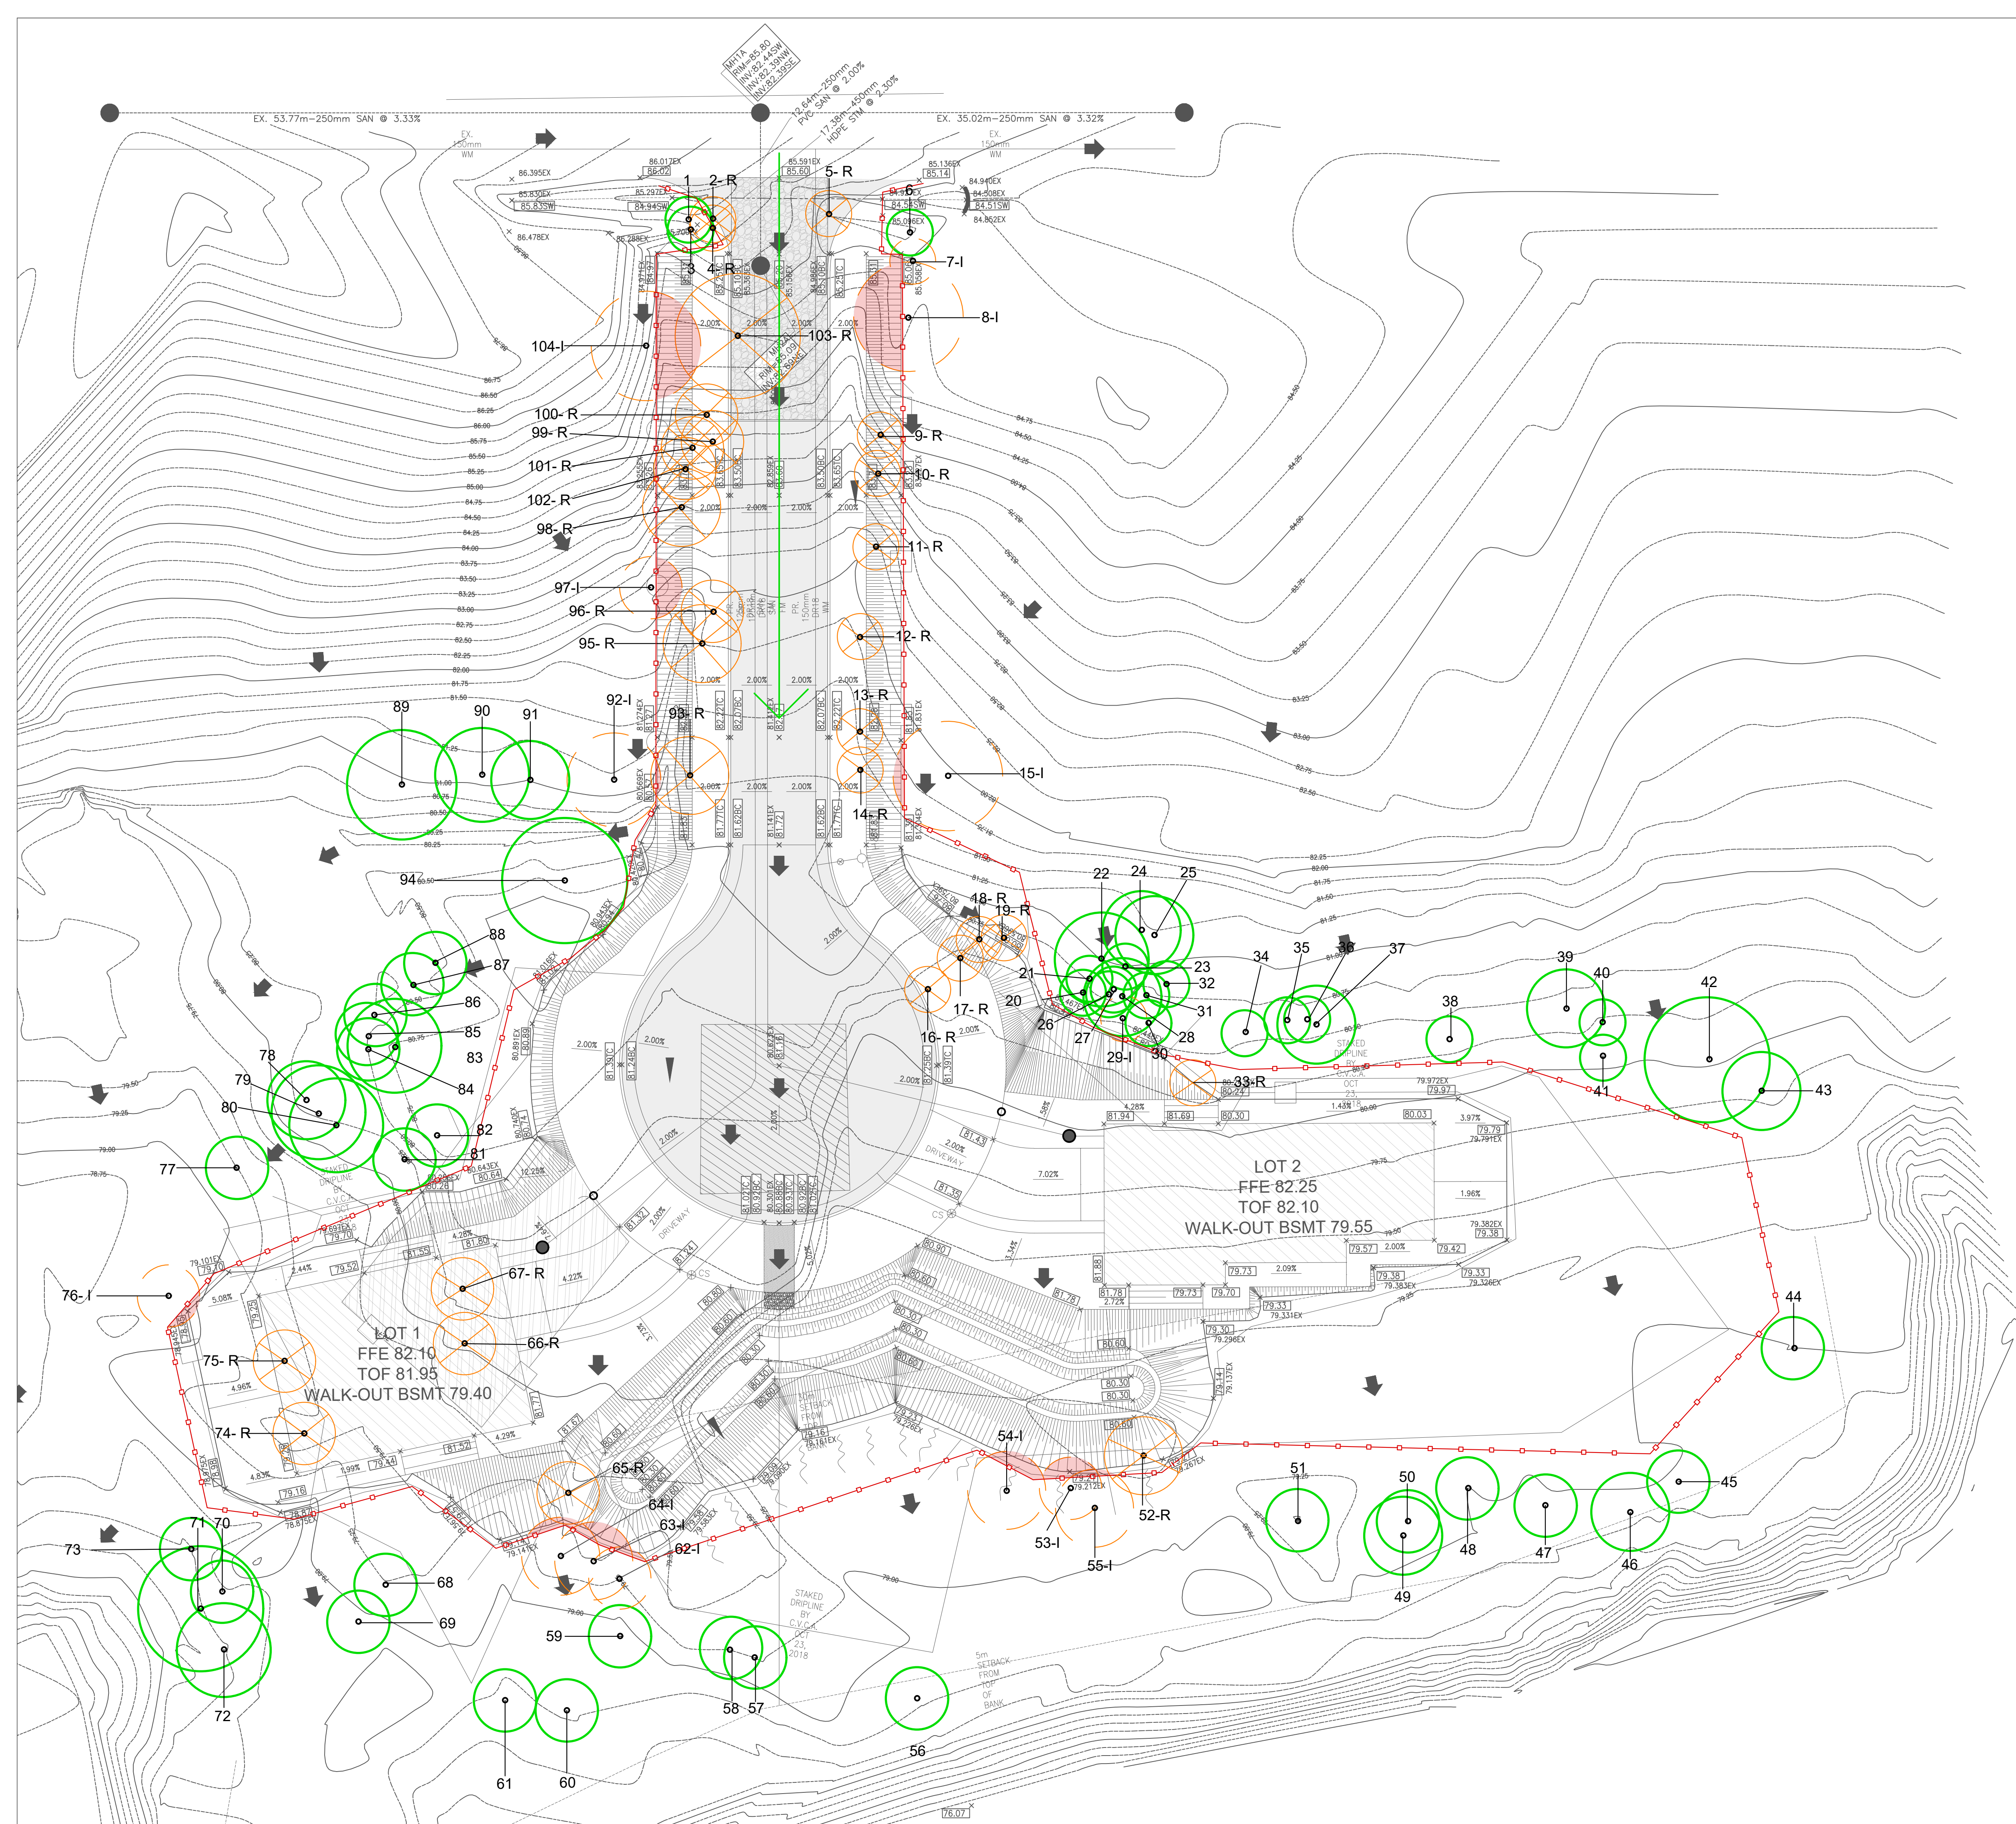

TREE #	Species	DBH (cm)	Direction	TPZ (m)	Condition Rating	Crown Measurements	Ownership Category	Comments (Notes on approximate location)
2	Honey Maple	21.5	Remove	N/A	Good/Fair	7' 0"	5	Minor amount of small diameter deadwood present.
4	Honey Maple	31	Remove	N/A	Good/Fair	5.5'	6	Minor amount of small diameter deadwood present.
5	Honey Maple	29, 30, 36	Remove	N/A	Fair	9'	5	Included bark at south union. Previously pruned. Good tree. Minor amount of small diameter deadwood present. Large lean on main trunk.
7	Crookneck	17	Injury	2.4'	Fair	5'	2	Epiphytic growth present. Moderate significant deadwood present.
8	Honey Spruce	65.5	Injury	4.2'	Good/Fair	12'	2	Raised crown. Minor amount of small diameter deadwood present. Basically in good condition.
9	White Pine	25	Remove	N/A	Good	6'	1	Basically in good condition.
10	Osageo Fir	31	Remove	N/A	Fair	8'	1	Moderate significant deadwood present.
11	Ash	15.5, 15	Remove	N/A	Good/Fair	7'	1	EAD present.
12	Ash	21	Remove	N/A	Fair	7'	1	In decline.
13	Red Oak	13	Remove	N/A	Good	4'	1	Basically in good condition.
14	Ash	15.5	Remove	N/A	Fair/Fair	7'	1	In decline.
15	Black Walnut	61	Injury	4.2'	Good/Fair	10'	2	Minor amount of small diameter deadwood present. Basically in good condition.
16	Honey Spruce	16	Remove	N/A	Good	5'	1	Basically in good condition.
17	Honey Spruce	17	Remove	N/A	Fair/Fair	5'	1	Significant crown in small diameter deadwood present.
18	Ash	19	Remove	N/A	Fair/Fair	6'	1	EAD present.
19	Ash	21	Remove	N/A	Fair/Fair	7'	1	EAD present.
20	Cottonwood	25	Injury	2.4'	Good/Fair	5'	1	Moderate amount of small diameter deadwood present. Moderate trunk lean. Asymmetrical crown. Moderate to significant amount of small diameter deadwood present.
22	Apple	17, 26.5	Injury	2.4'	Fair	8'	1	Minor to moderate amount of small diameter deadwood present. Crown lean.
23	Cottonwood	42.5	Injury	3'	Good/Fair	9'	1	Moderate amount of small diameter deadwood present. Crown lean.
24	Black Walnut	49	Injury	3'	Fair	9'	1	Minor amount of small diameter deadwood present. Poor form. Epiphytic growth present.
25	Ash	16	Injury	2.4'	Good/Fair	6'	1	Minor amount of small diameter deadwood present. Fine control top.
26	Black Walnut	34, 41	Injury	3'	Fair	6'	1	View covered trunk. Poor form. Significant trunk lean.
27	Black Walnut	35, 42	Injury	3'	Good/Fair	8'	1	Columnar stems. Minor amount of small diameter deadwood present. View covered trunk.
