
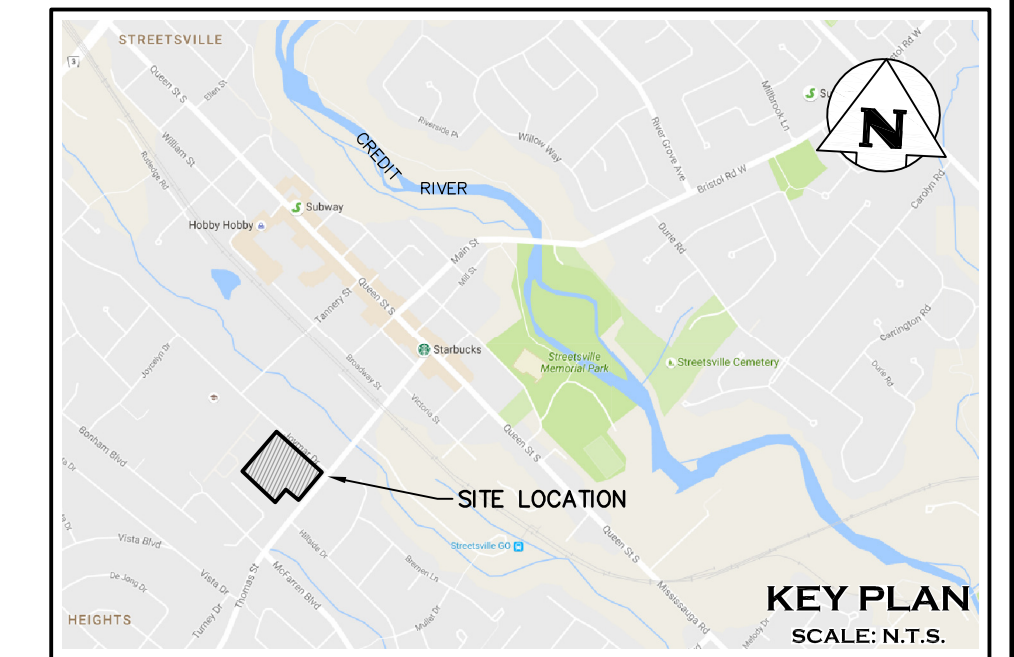


PEEL STANDARD CONDOMINIUM PLAN No. 753
BLOCK 19753

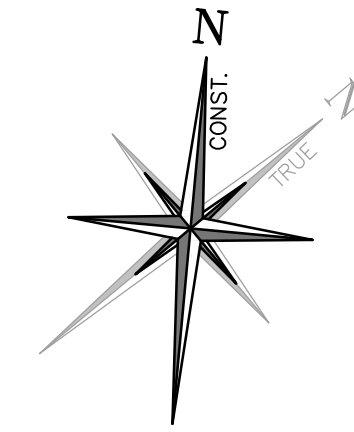

- | | |
|---|-----------------------------------|
|  | PROPERTY LINE |
|  | EXISTING CONTOUR (0.25m) |
|  | EXISTING GRADE |
|  | EXISTING STORM SEWER |
|  | EXISTING STORM CATCHBASIN MANHOLE |
|  | PROPOSED STORM SEWER |
|  | PROPOSED STORM CATCHBASIN MANHOLE |
|  | MAJOR OVERLAND FLOW DIRECTION |
|  | STORM DRAINAGE CATCHMENT |
|  | CATCHMENT I.D. |
| AREA (ha) RUNOFF COEFFICIENT | |

0	ISSUED WITH FUNCTIONAL SERVICING REPORT	2016/OCT/24
No.	ISSUE / REVISION	YYYY/MMM/DD

ELEVATION NOTE:

ELEVATIONS SHOWN ON THIS PLAN ARE REFERRED TO THE CITY OF MISSISSAUGA BENCHMARK No. 257, LOCATED ON THE SOUTH FACE, 0.61m WEST OF THE EAST CORNER OF THE RED BRICK BUILDING AT THE NORTHWEST CORNER OF THOMAS STREET AND QUEEN STREET

ELEVATION = 162.08m
(CANADIAN GEODETIC VERTICAL DATUM 1928: PRE 1978 ADJUSTMENT)

SURVEY NOTES:

SURVEY COMPLETED BY DAVID B. SEARLES SURVEYING LTD. (2016/JUN/01)
FILE No.: 95-0-16

BEARINGS SHOWN ARE GRID AND ARE REFERRED TO THE NORTHERLY LIMIT OF
THOMAS STREET AS SHOWN ON PLAN 43R-28302, HAVING A BEARING OF N39°41'00"E
DISTANCES SHOWN HEREON ARE GROUND DISTANCES.

SITE PLAN NOTES:

DESIGN ELEMENTS ARE BASED ON SITE PLAN BY OP DESIGN INC.
DRAWING No.: A-1, REV.10 (2016/OCT/04)
PROJECT No.: 2016-022

DRAWING NOTES:

THIS DRAWING IS THE EXCLUSIVE PROPERTY OF C.F. CROZIER & ASSOCIATES INC. AND THE REPRODUCTION OF ANY PART OF IT WITHOUT PRIOR WRITTEN CONSENT OF THIS OFFICE IS STRICTLY PROHIBITED.

THE CONTRACTOR SHALL VERIFY ALL DIMENSIONS, LEVELS, AND DATUMS ON SITE AND REPORT ANY DISCREPANCIES OR OMISSIONS TO THIS OFFICE PRIOR TO CONSTRUCTION.

THIS DRAWING IS TO BE READ AND UNDERSTOOD IN CONJUNCTION WITH ALL OTHER PLANS AND DOCUMENTS APPLICABLE TO THIS PROJECT. DO NOT SCALE THIS DRAWING. ALL EXISTING UNDERGROUND UTILITIES TO BE VERIFIED IN THE FIELD BY THE CONTRACTOR PRIOR TO CONSTRUCTION.

Project

DUNPAR HOMES
80 THOMAS STREET
CITY OF MISSISSAUGA

Drawing

PRELIMINARY POST-DEVELOPMENT
DRAINAGE PLAN

CROZIER & ASSOCIATES
Consulting Engineers

2800 HIGH POINT DRIVE
SUITE 100
MILTON, ON L9T 6P4
905 875-0026 T
905 875-4915 F
WWW.CFCROZIER.CA

Drawn	J.R.S.	Design	N.A.S./B.M.P.	Project No.	1240-4376
Check	D.O.M.	Check	D.O.M.	Scale	1: 500
				Dwg.	C 705

Engineer _____ Engineer _____

PRELIMINARY

NOT TO BE USED FOR CONSTRUCTION

