

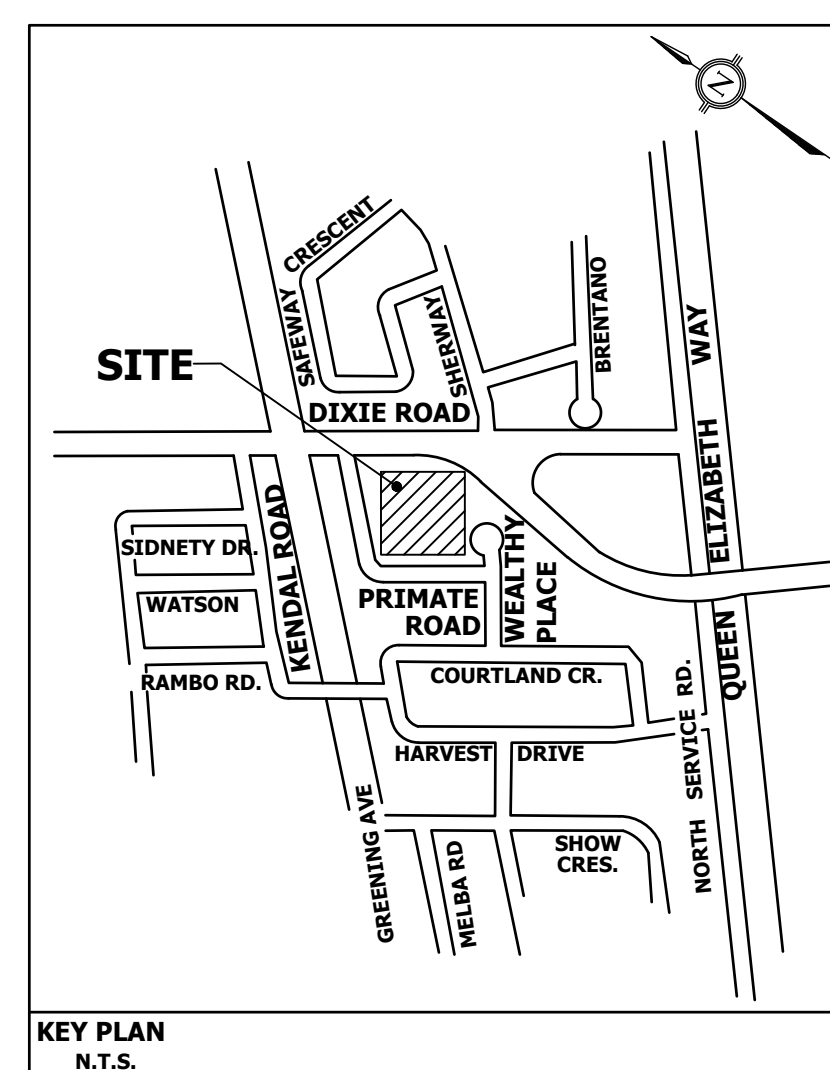
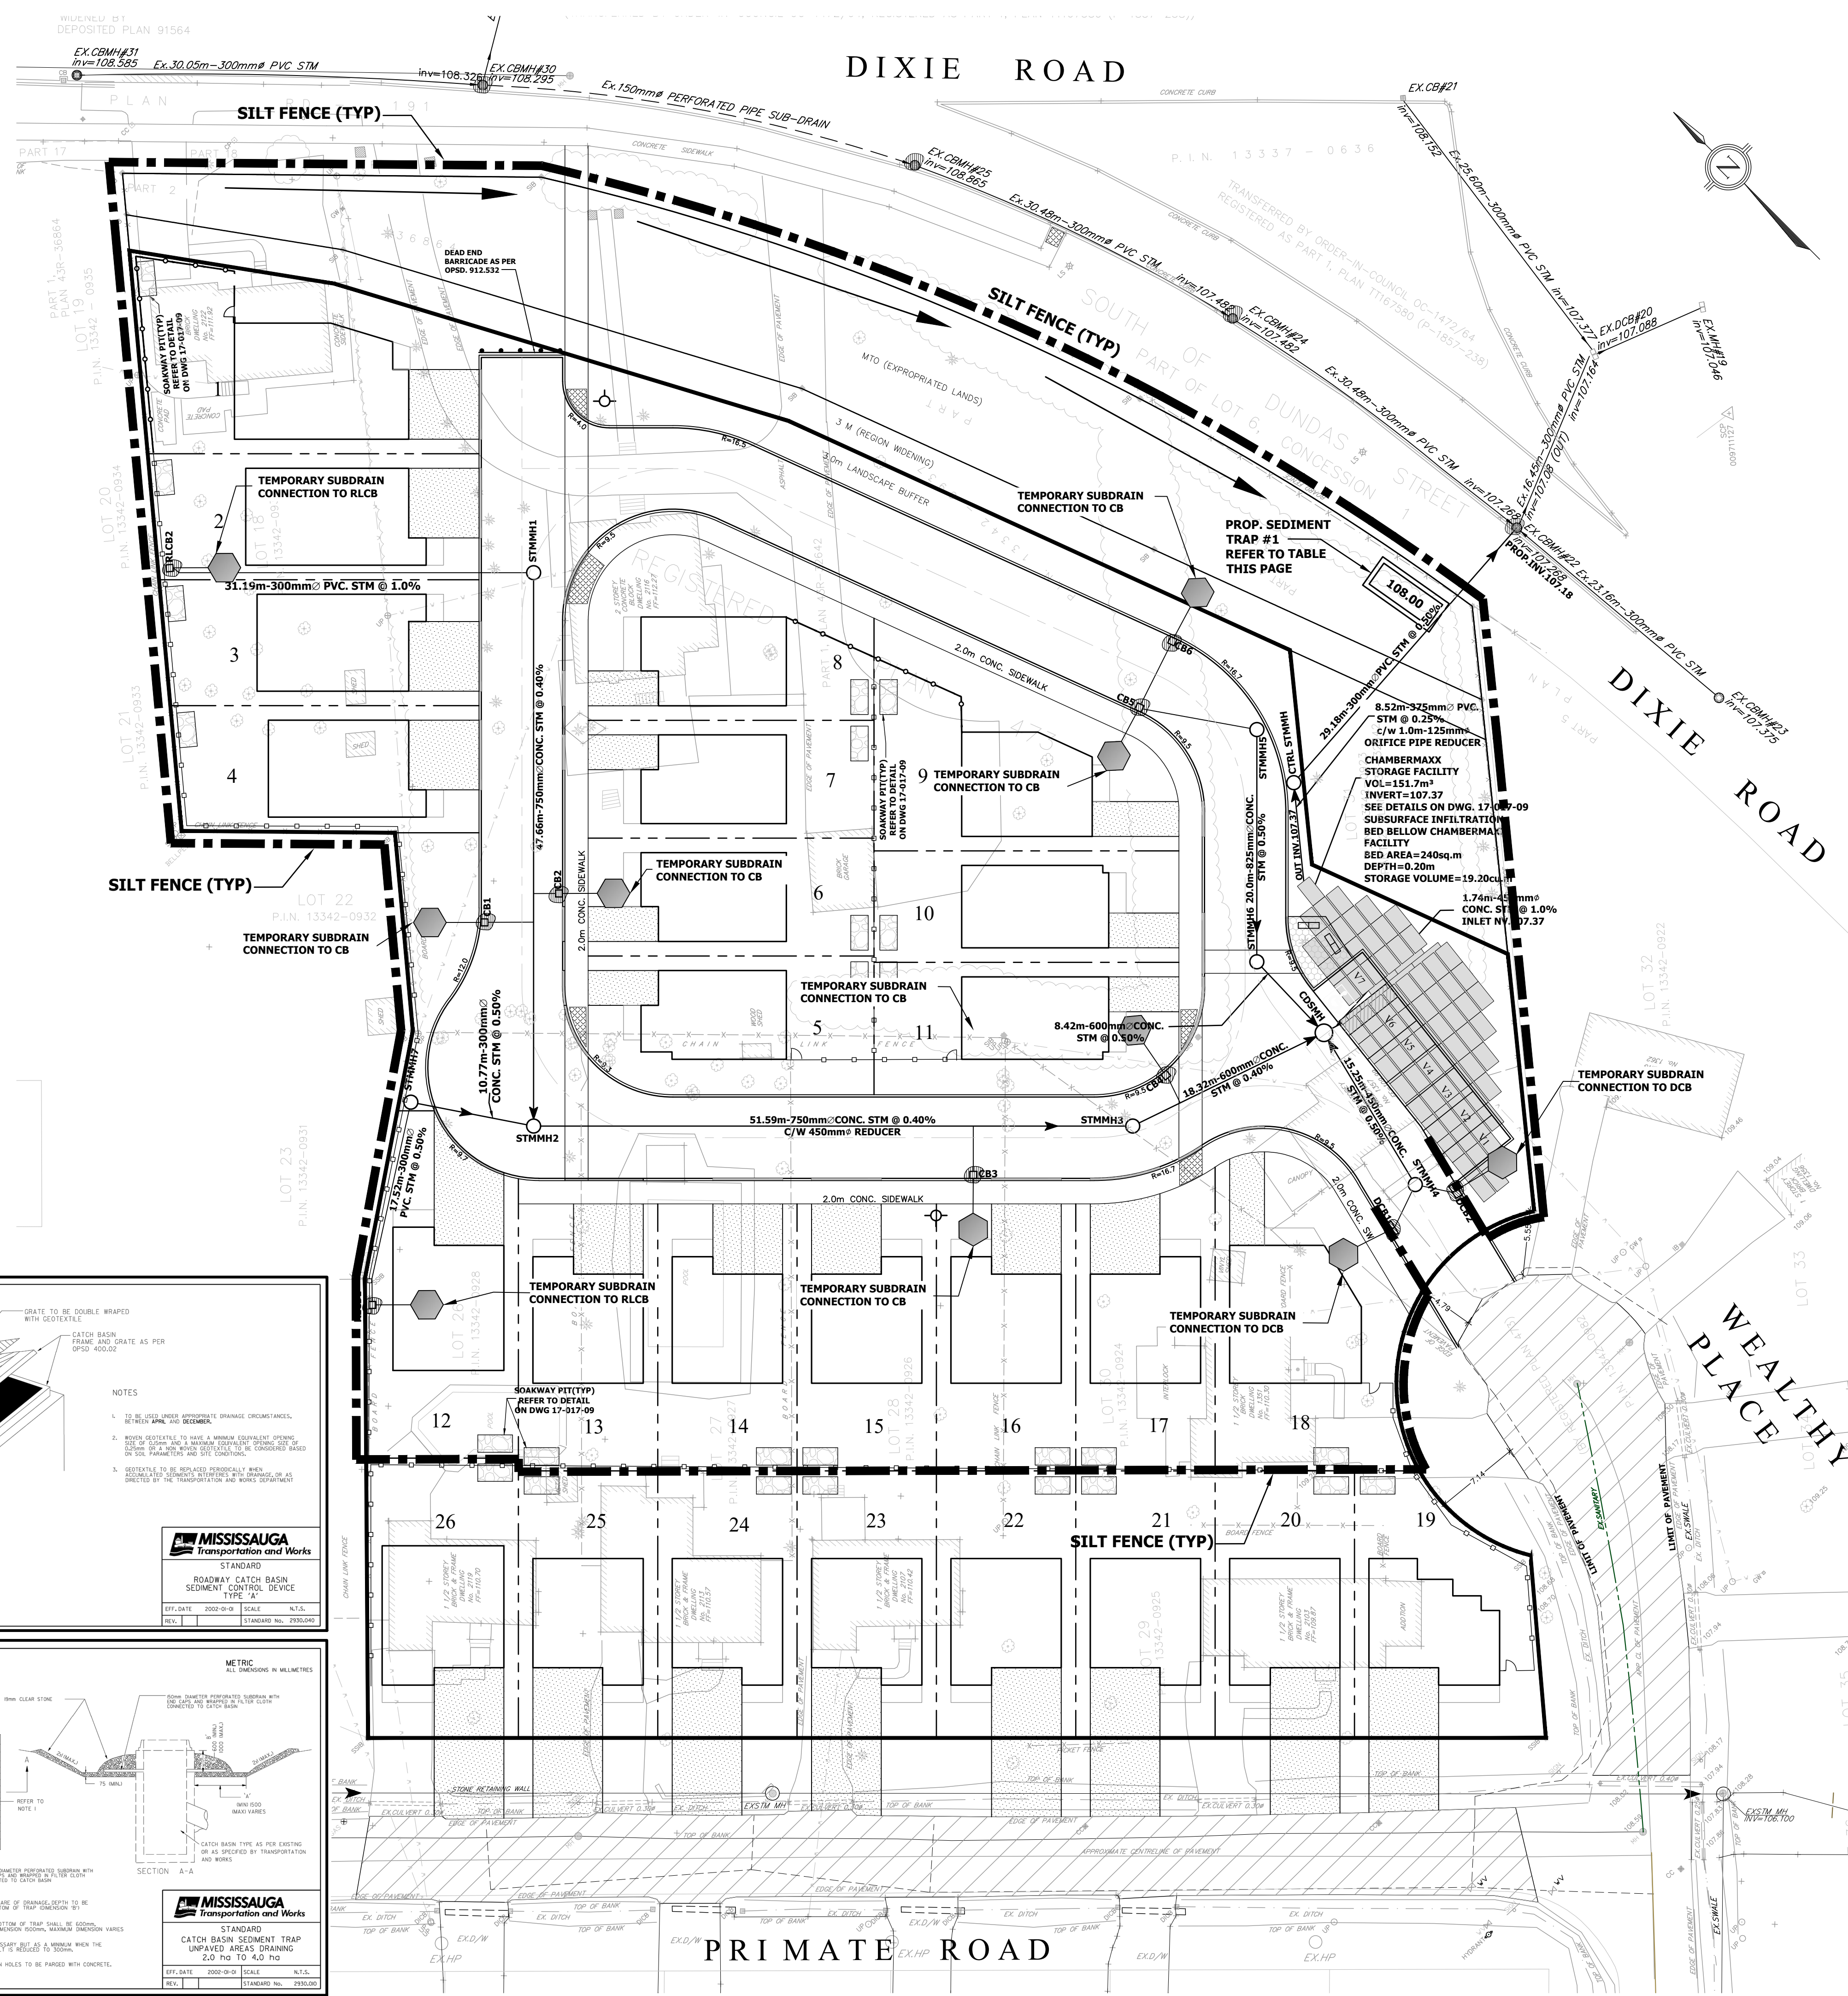
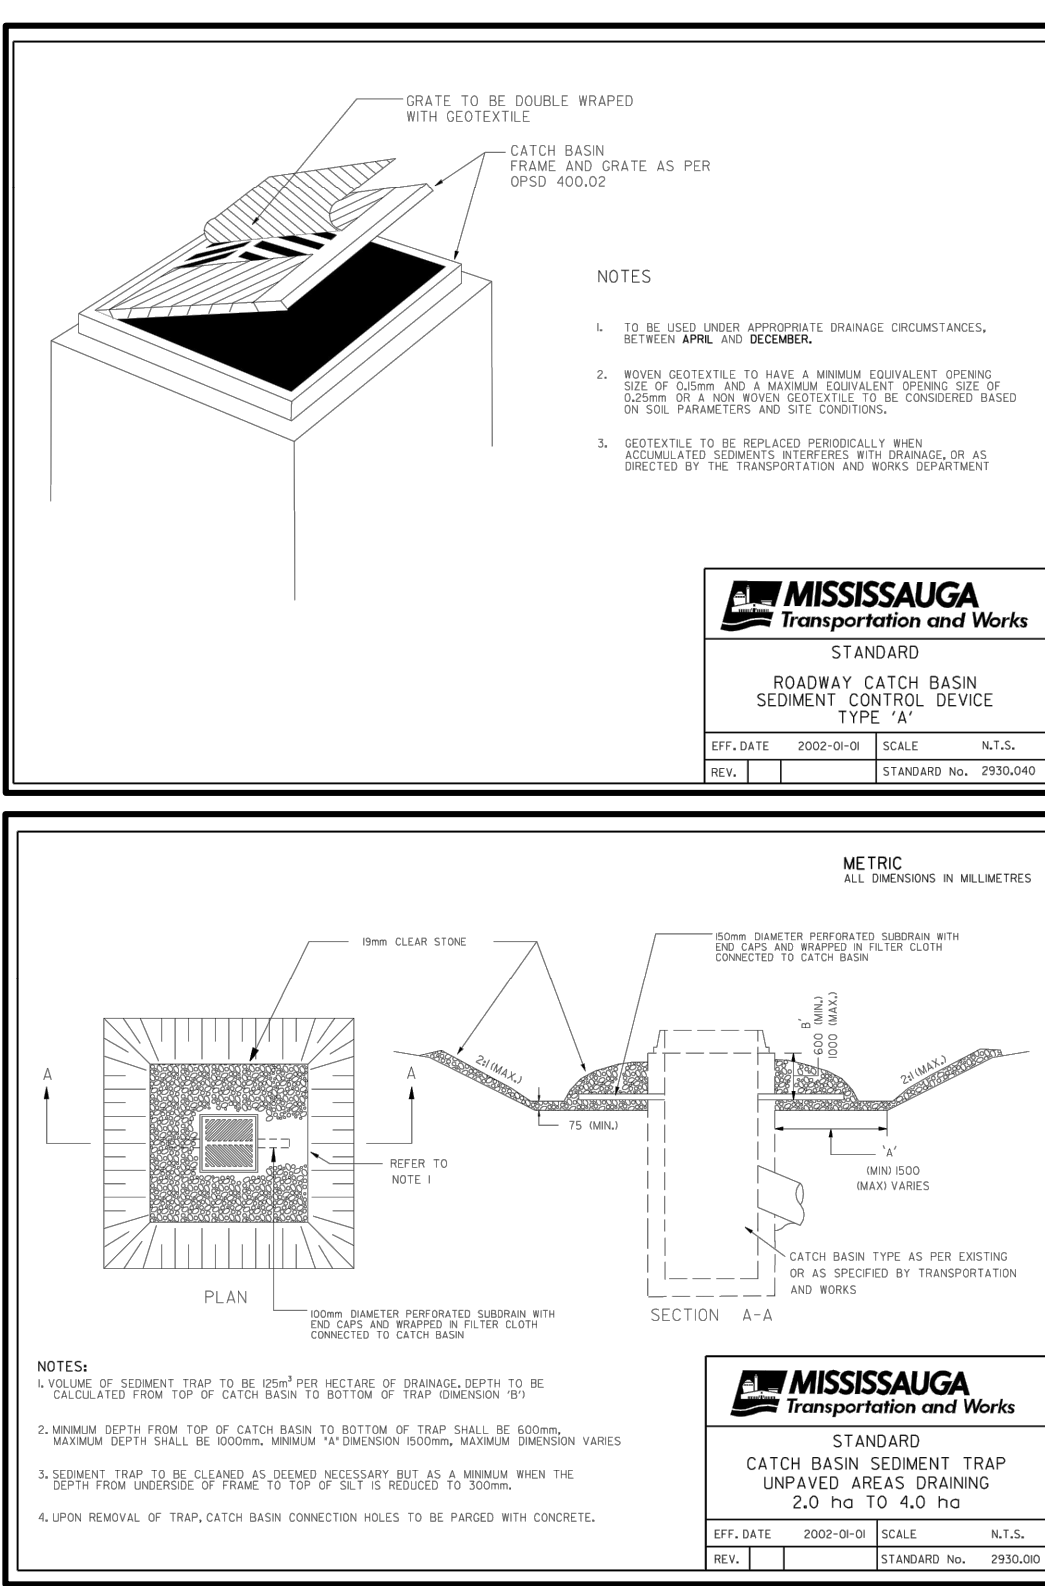
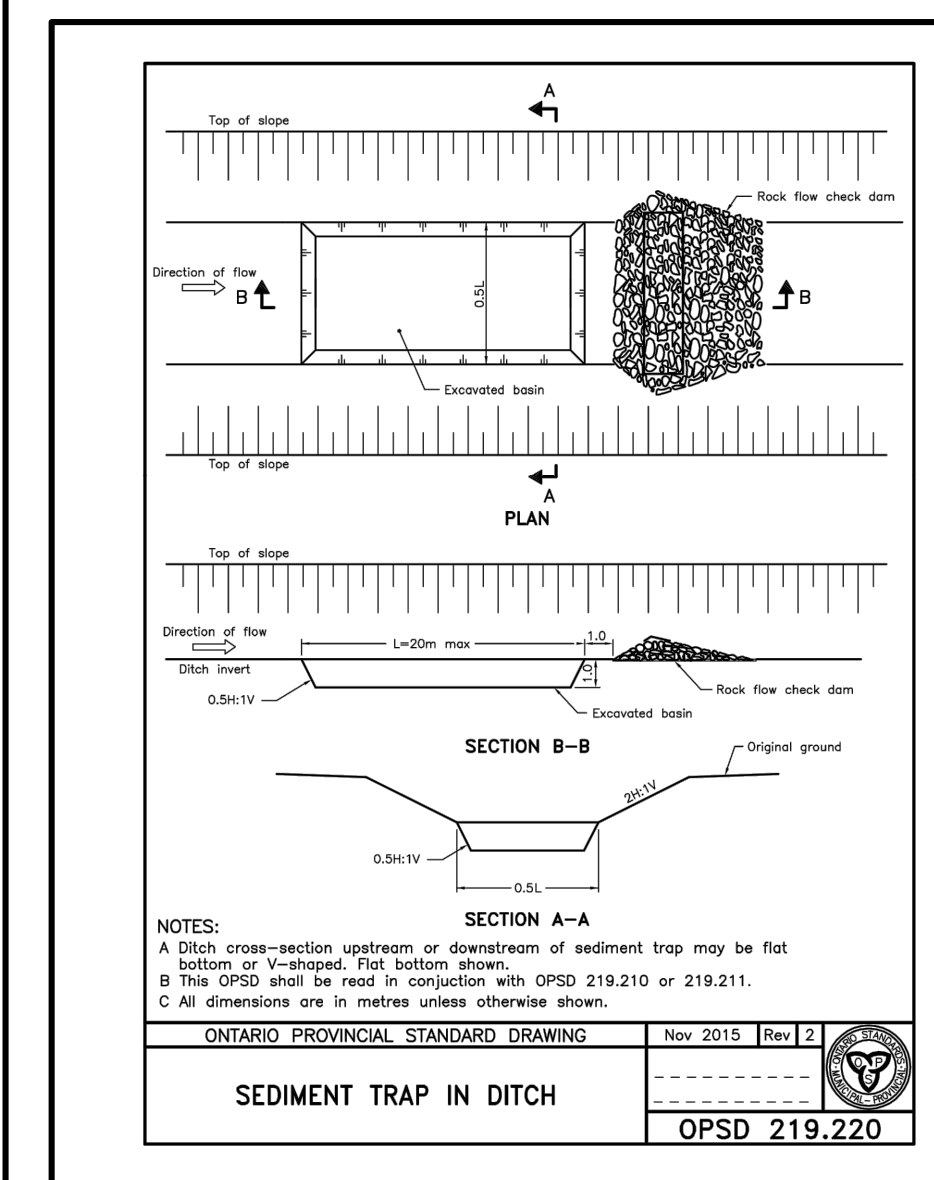
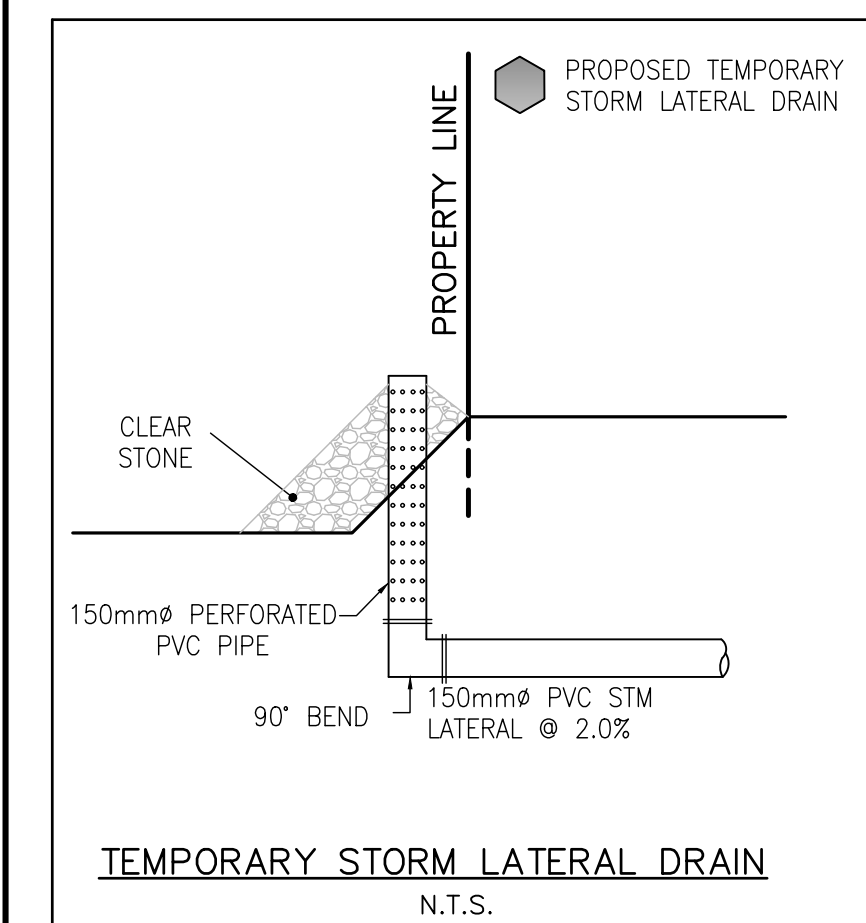


1. ALL SNOW FENCING AND SEDIMENT CONTROL FENCING TO BE ERECTED AROUND PERIMETER OF DISTURBED AREA PRIOR COMMENCEMENT OF ANY GRADING OPERATIONS (AS PER CITY STD. 2940.01)
2. ALL CATCHBASINS WITHIN LANDSCAPED AREAS TO HAVE SEDIMENT BARRIER, CITY STANDARD 2930.03 ERECT IMMEDIATELY AFTER C/B INSTALLATION. SEDIMENT BARRIER TO BE MAINTAINED ON A REGULAR BASIS UNTIL NO LONGER REQUIRED.
3. ALL ROADSIDE CATCHBASINS TO HAVE SEDIMENT PROTECTION AS PER CITY STD. 2930.04 INSTALLED IMMEDIATELY AFTER C/B INSTALLATION. SEDIMENT PROTECTION TO BE MAINTAINED ON A REGULAR BASIS UNTIL NO LONGER REQUIRED.

TRAP ID	TRIB AREAS (ha)	VOLUME REQD (cu.m)	LENGHT (m)	WIDTH (m)	DEPTH (m)	VOLUME PROP (cu.m)
1	0.15	18.86	7	3	1	21

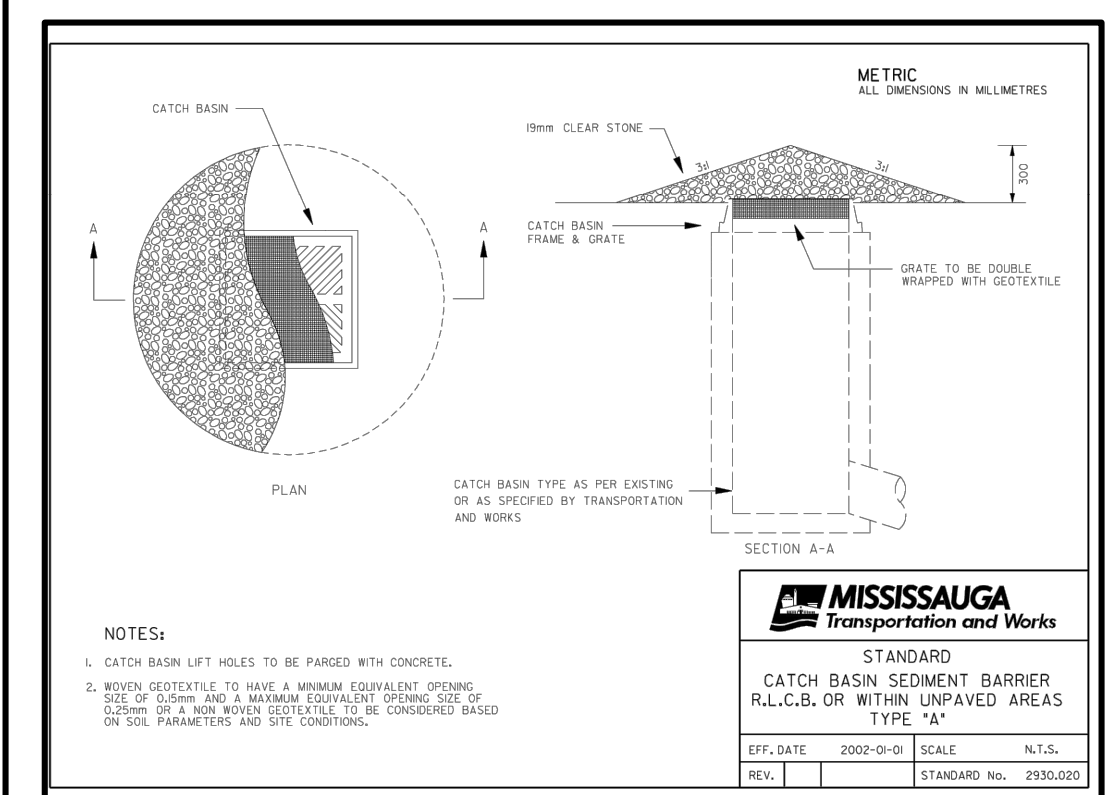

LEGEND

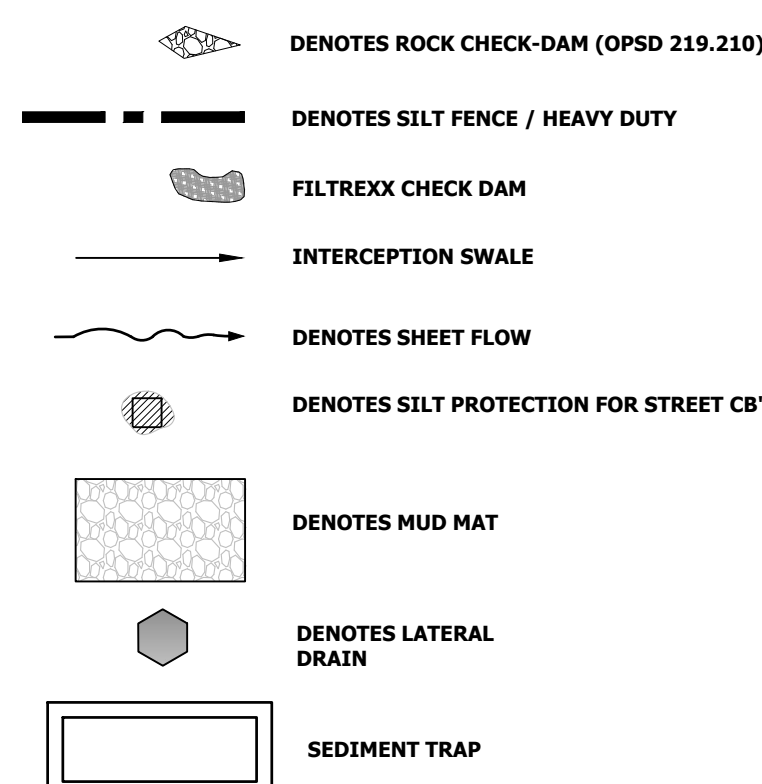

BENCHMARK NOTE
ELEVATIONS SHOWN HEREON ARE REFERRED TO THE CITY OF MISSISSAUGA BENCHMARK No. 351 HAVING AN ELEVATION OF 108.675 METRES LOCATED ON THE EAST FACE AT THE MAIN ENTRANCE OF APPLEWOOD PUBLIC SCHOOL ON THE WEST SIDE OF HARVEST DRIVE, 30.5 METRES SOUTH OF KENDALL ROAD.

2.	CITY COMMENTS FROM AUGUST 8, 2018	OCT.16/2018	M.E.H.
1.	FIRST SUBMISSION	JAN.09/2018	S.Ng.
REVISION BLOCK		DATE	APPR. BY

CITY PARK (DIXIE) INC.
2103-2119 PRIMATE ROAD, 1351 & 1357
WEALTHY PLACE, 2116& 2112 DIXIE ROAD



APPROVED AS TO FORM IN RELIANCE
UPON THE PROFESSIONAL SKILL AND
ABILITY OF CONDELAND
ENGINEERING LIMITED AS TO DESIGN
AND SPECIFICATION

DIRECTOR OF DEVELOPMENT/
TRANSPORTATION ENGINEERING

CONDELAND

CONSULTING ENGINEERS & PROJECT MANAGERS

350 Creditstone Road, Unit 200
Concord, Ontario L4K 3Z2


MISSISSAUGA

Region of Peel
Working for you

EROSION SEDIMENT CONTROL PLAN STAGE II

DESIGNED BY:	M.E.H./ S.N.	DATE:	OCTOBER 2018	CHECKED BY:	M.E.H.
DRAWN BY:	G.M./ M.A.	DRAWING NO.			
SCALES				CITY FILE	
HOR 1:300		17-017-08		DARC 17-192	